




0

NOTES

- This is a planning drawing and should not be used for construction.
- This document and its design content is copyright ©.
- It shall be read in conjunction with all other associated project information and consultants documents.
- 3D images are an illustration only, and are not accurate representations.
- Refer to scale bar and title sheet to check printing scale.

500MM

DETAIL OF WINDOW WG-02 COMPOSITE ALUMINIUM / TIMBER WINDOW TO GARDEN OFFICE

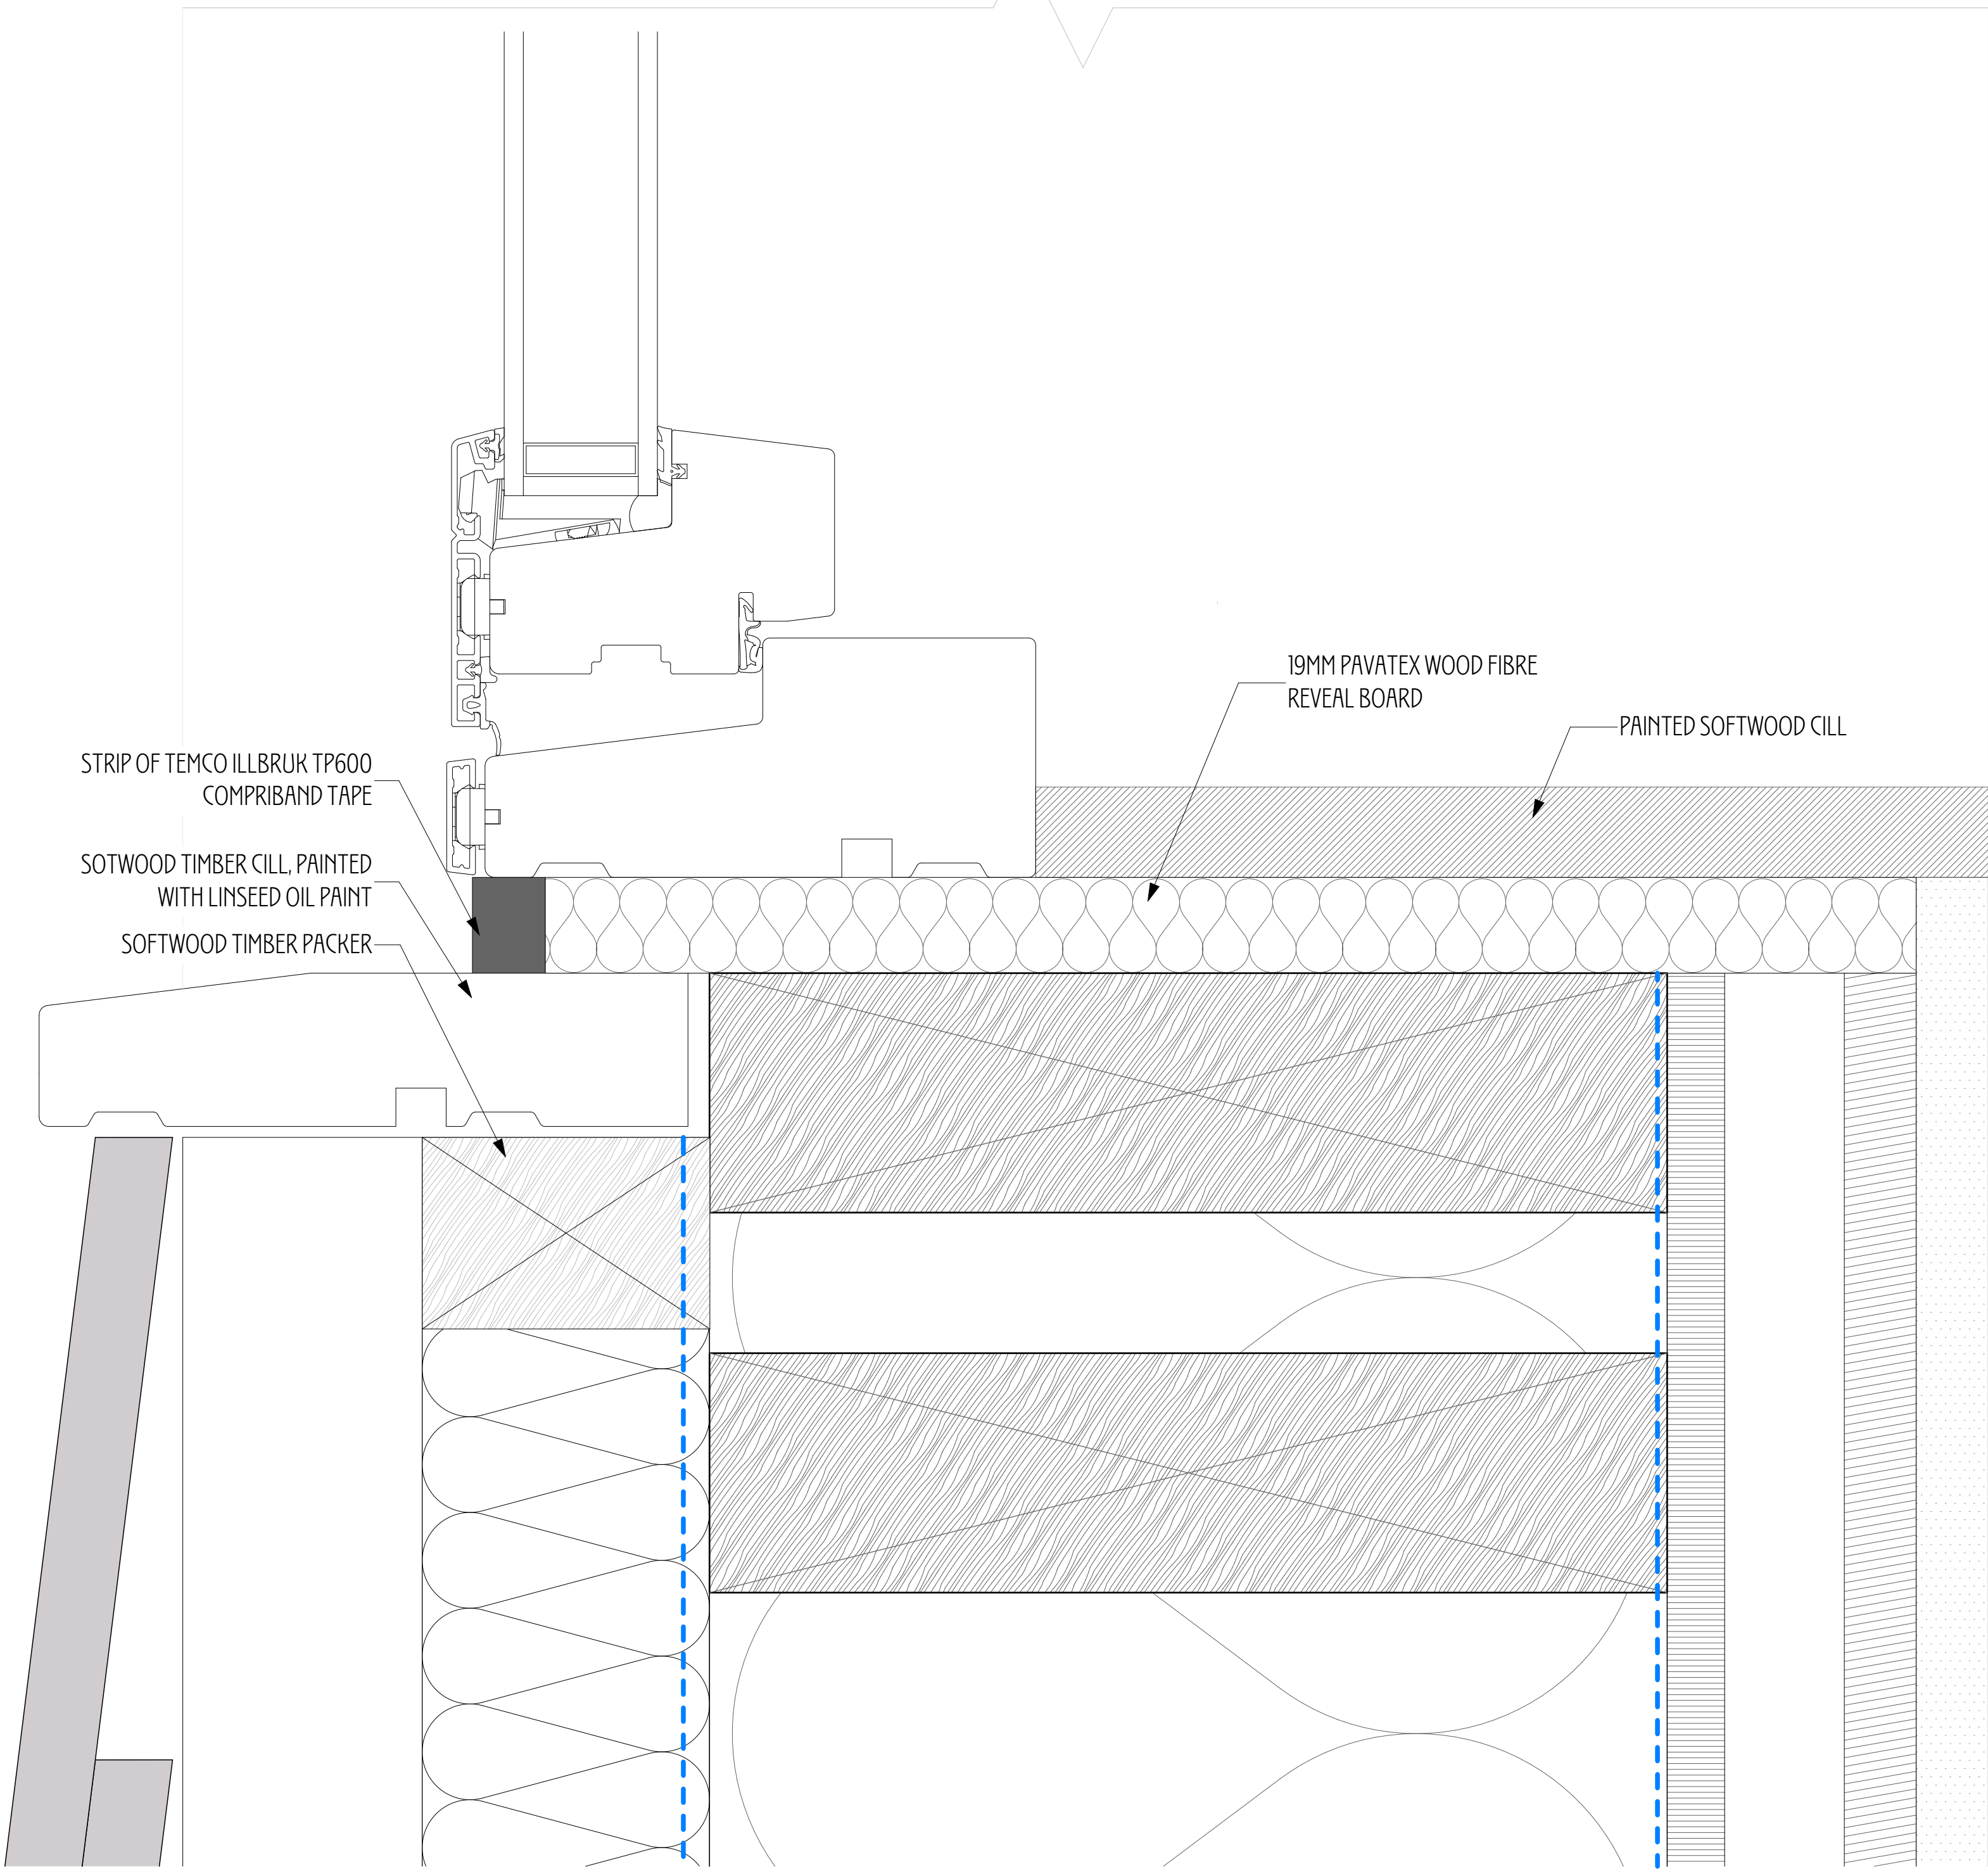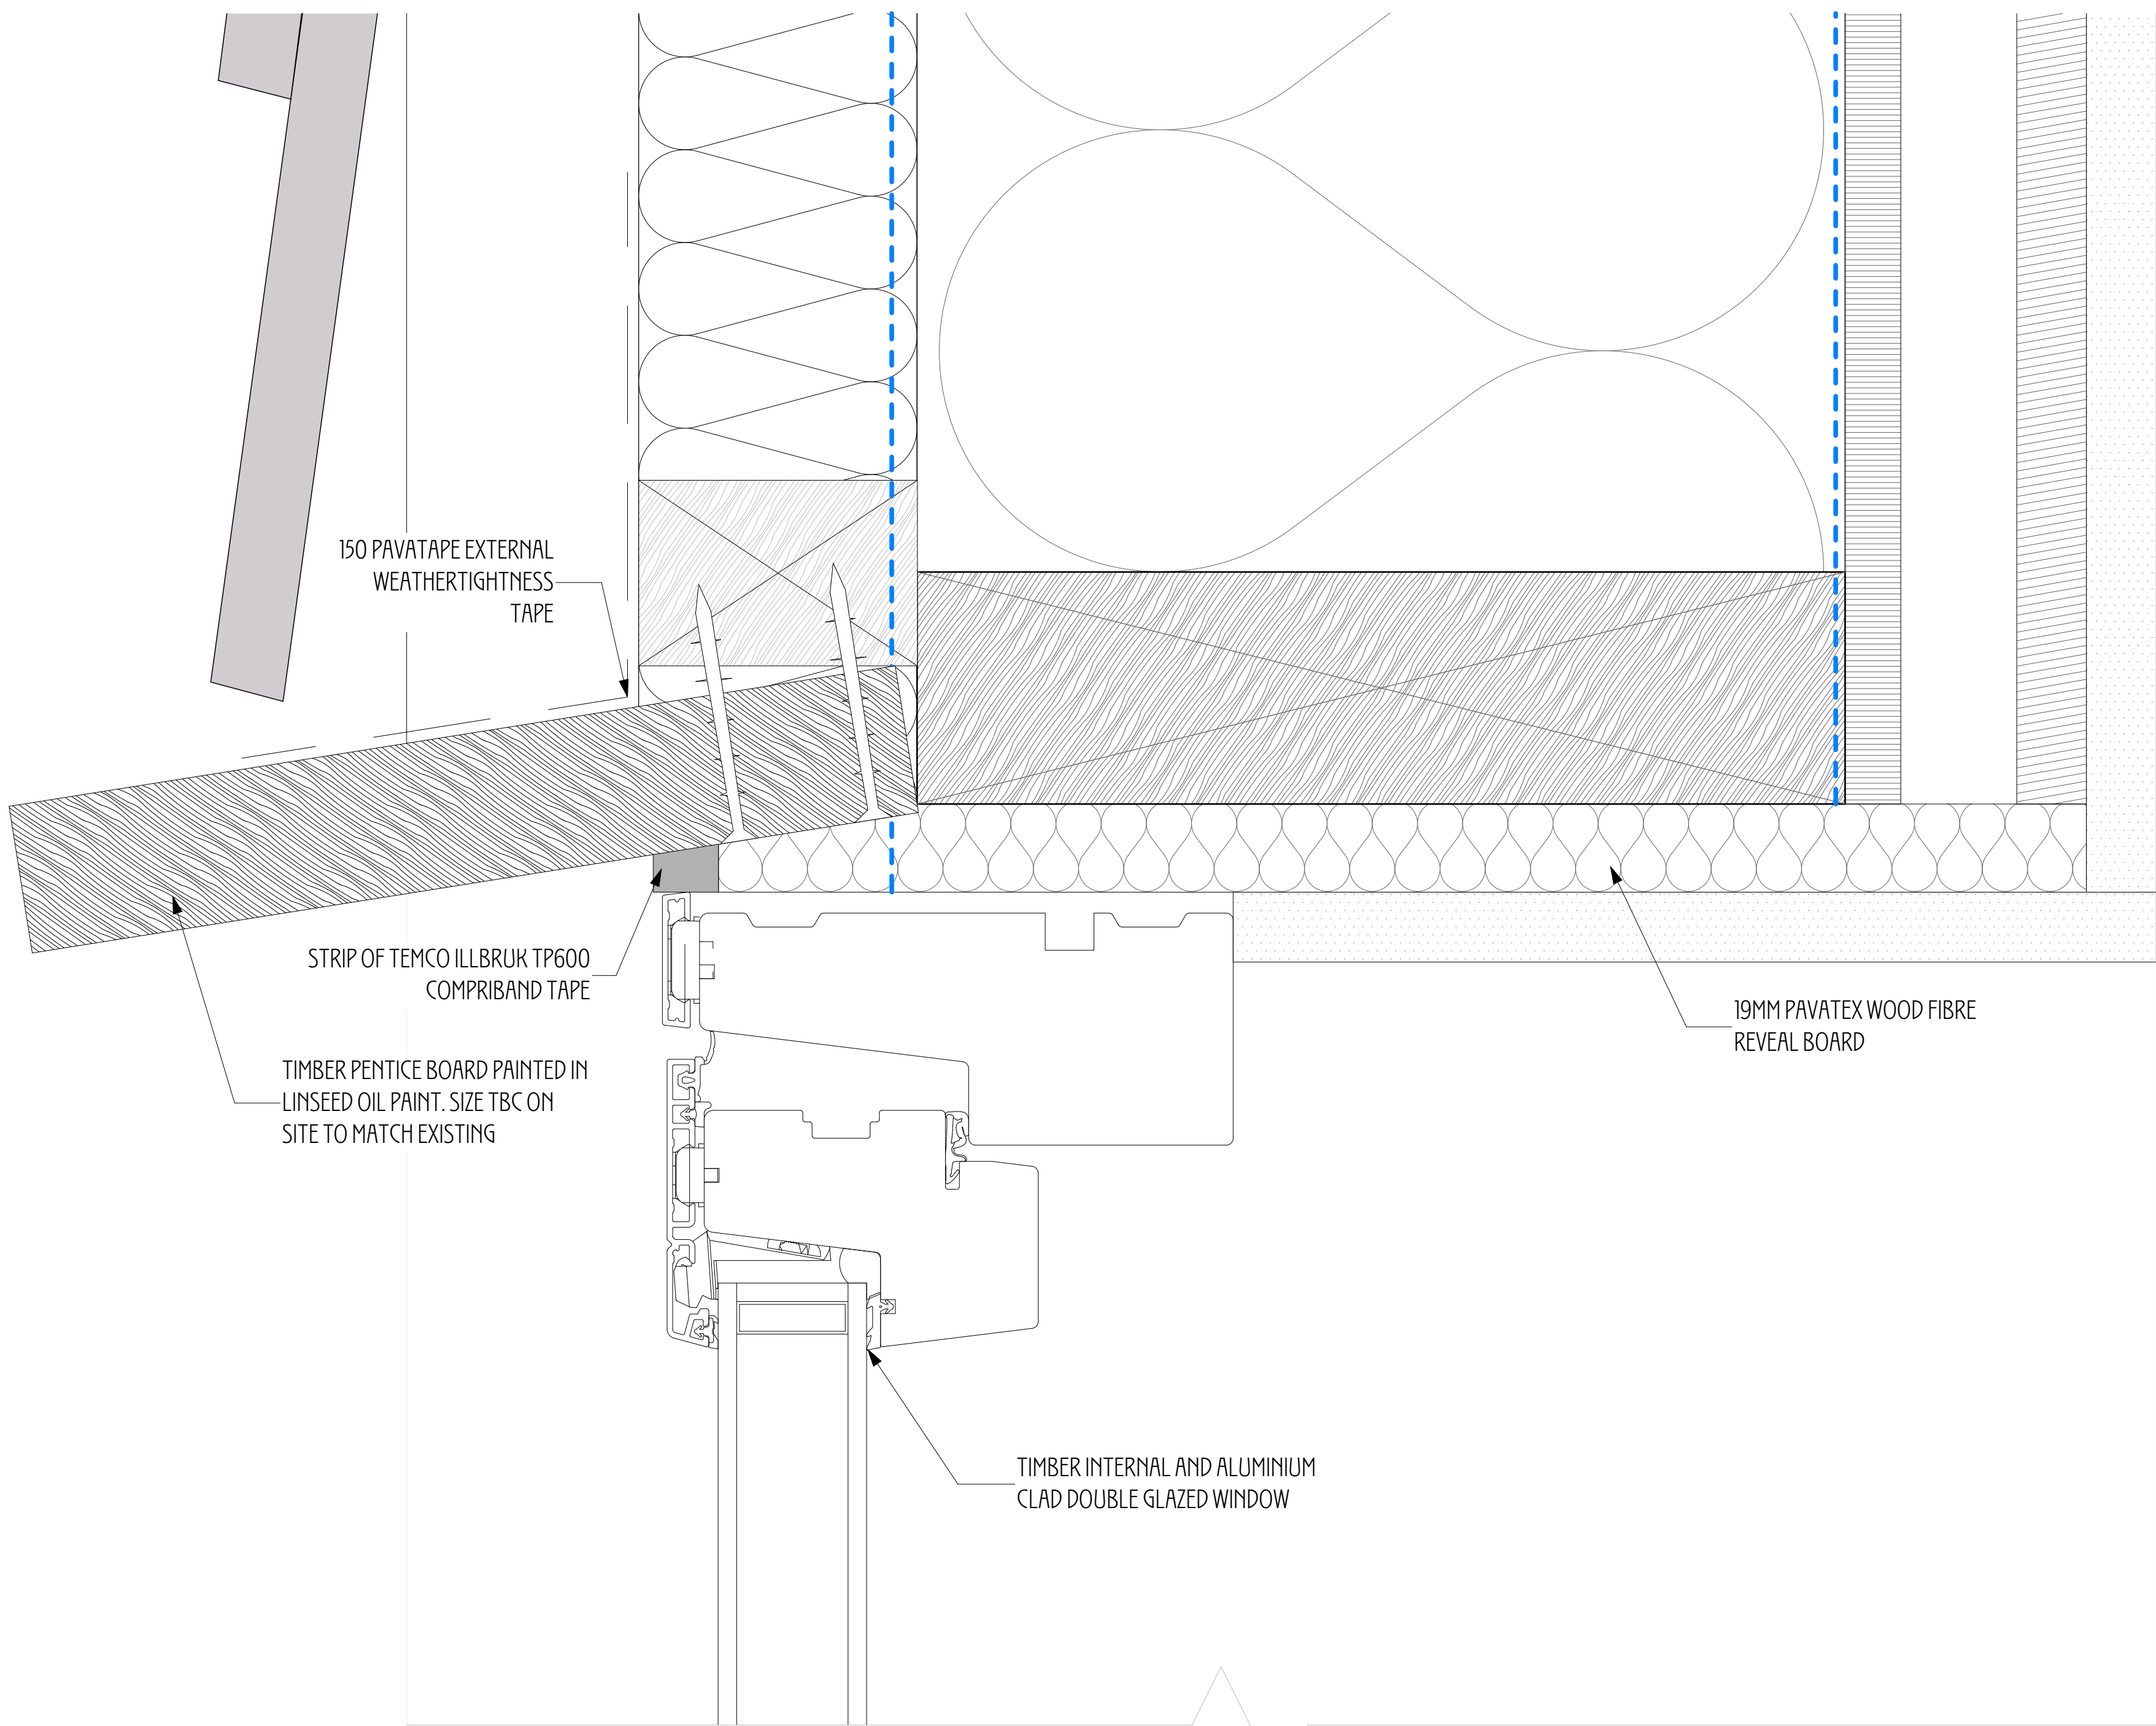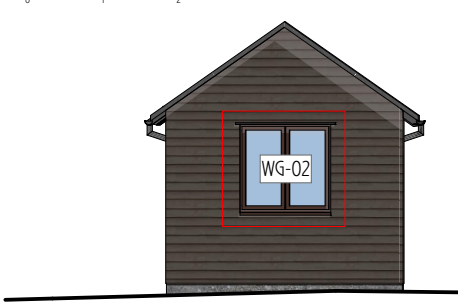

Rev Issued By Details Issue Date
BB DISCHARGE OF CONDITIONS 10/05/26

PROJECT TITLE
221 Icknield Way, Letchworth
Garden City SG6 4TU
DRAWING TITLE
Window Detail
Sheet 3
SCALE
1:1, 1:100 @
A1

DATE
May 26
DRAWN/CHKD
BB AG
DRAWING No
2506/PD/411.2
REV
-

NORTON STUDIO ARCHITECTS
HISTORIC AND SUSTAINABLE BUILDING SPECIALIST
ARCHITECT ACCREDITED IN BUILDING CONSERVATION
5 Croft Lane - Norton - Letchworth Garden City - Herts - SG6 1AS
t - 01462 374035
w - www.nortonstudio.co.uk

RIBA #
Chartered Practitioner
Norton Studio & Studio Architects are a
registered member of the Royal Institute of
British Architects (RIBA) and are
registered with the Architects Registration Board (ARB)
Letchworth Garden City, Hertfordshire SG6 1AS

