


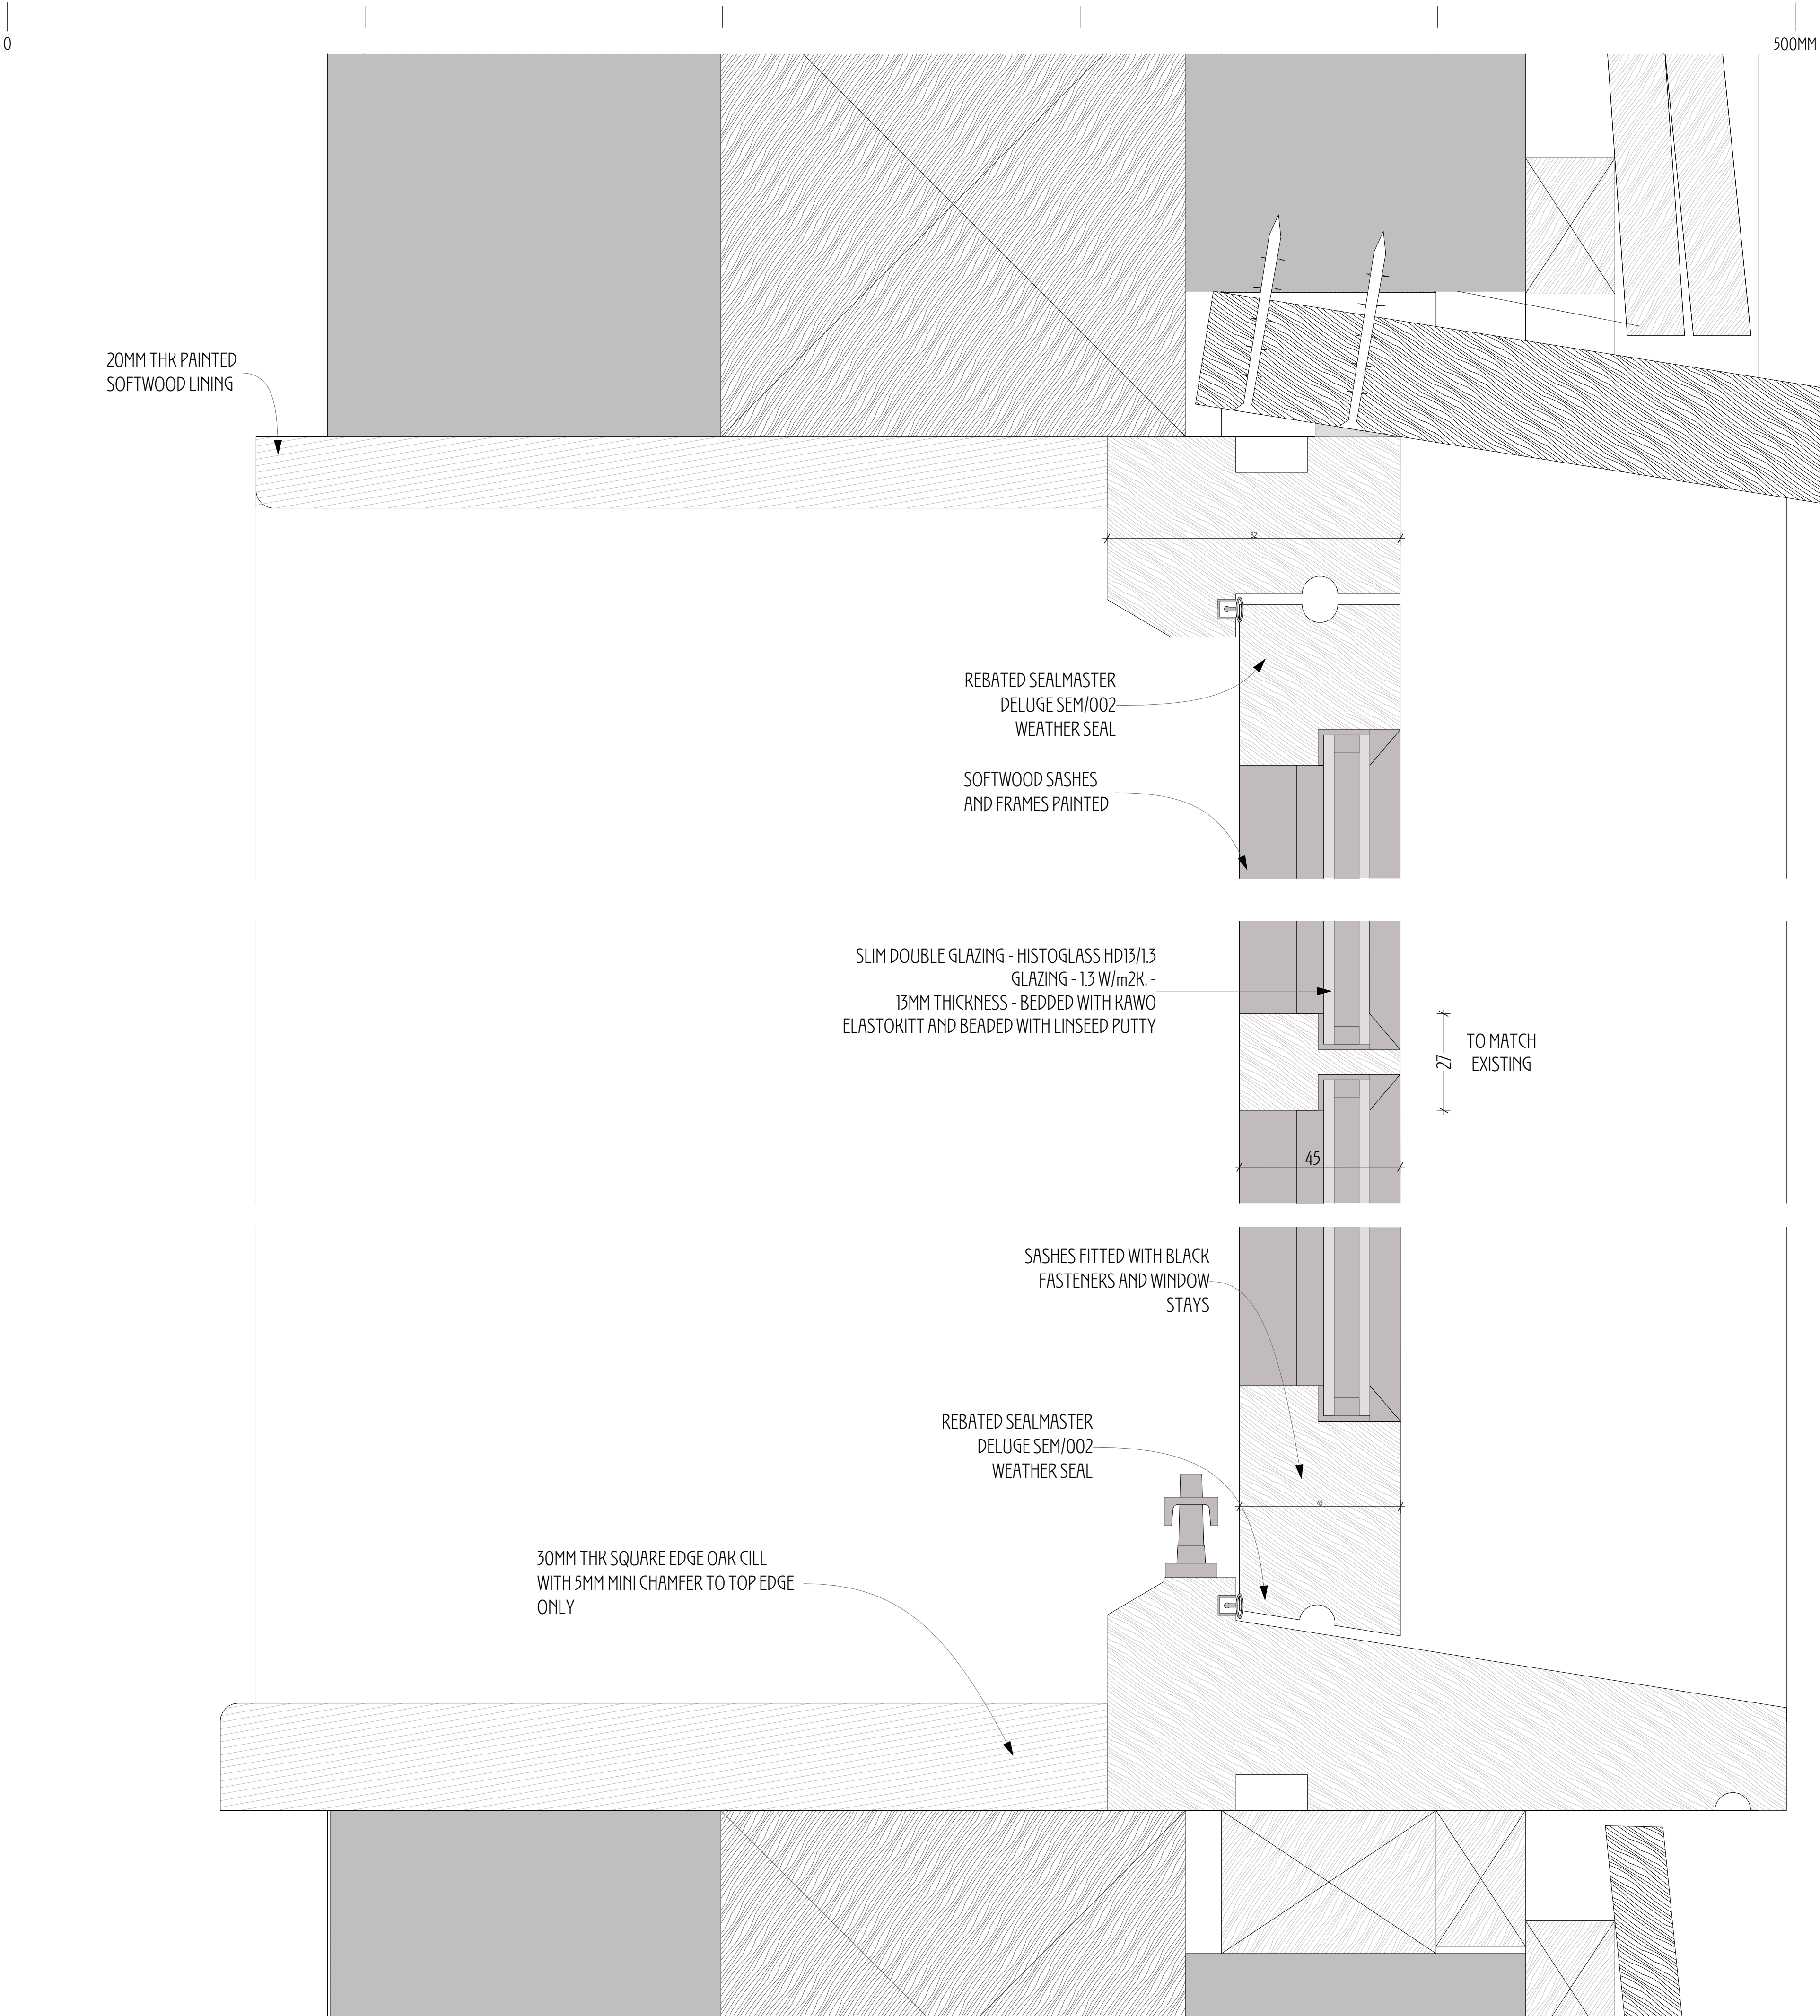

DETAIL FOR NEW TIMBER WINDOWS WG-01, WF-01 AND WF-02



NOTES

- This is a planning drawing and should not be used for construction.
- This document and its design content is copyright ©.
- It shall be read in conjunction with all other associated project information and consultants documents.
- 3D images are an illustration only, and are not accurate representations.
- Refer to scale bar and title sheet to check printing scale.

Rev	Issued By	Details	Issue Date
-	BB	DISCHARGE OF CONDITIONS	11/05/26

PROJECT TITLE
221 Icknield Way, Letchworth
Garden City SG6 4TU

DRAWING TITLE
Window Detail

SCALE
1:1, 1:100 @
A1

DATE	DRAWING No.
May 26	2506/PD/411.1
DRAWN/CHD	REV
BB	AG

NORTON STUDIO ARCHITECTS
HISTORIC AND SUSTAINABLE BUILDING SPECIALIST
ARCHITECT ACCREDITED IN BUILDING CONSERVATION
5 Croft Lane - Thorton - Letchworth Garden City - Herts - SG6 1 AS
t - 01462 374035
w - www.nortonstudio.co.uk

RIBA #	ARB
Chartered Practice	Registered Architect