


0

500MM

NOTES

- This is a planning drawing and should not be used for construction.
- This document and its design content is copyright ©.
- It shall be read in conjunction with all other associated project information and consultants documents.
- 3D images are an illustration only, and are not accurate representations.
- Refer to scale bar and title sheet to check printing scale.

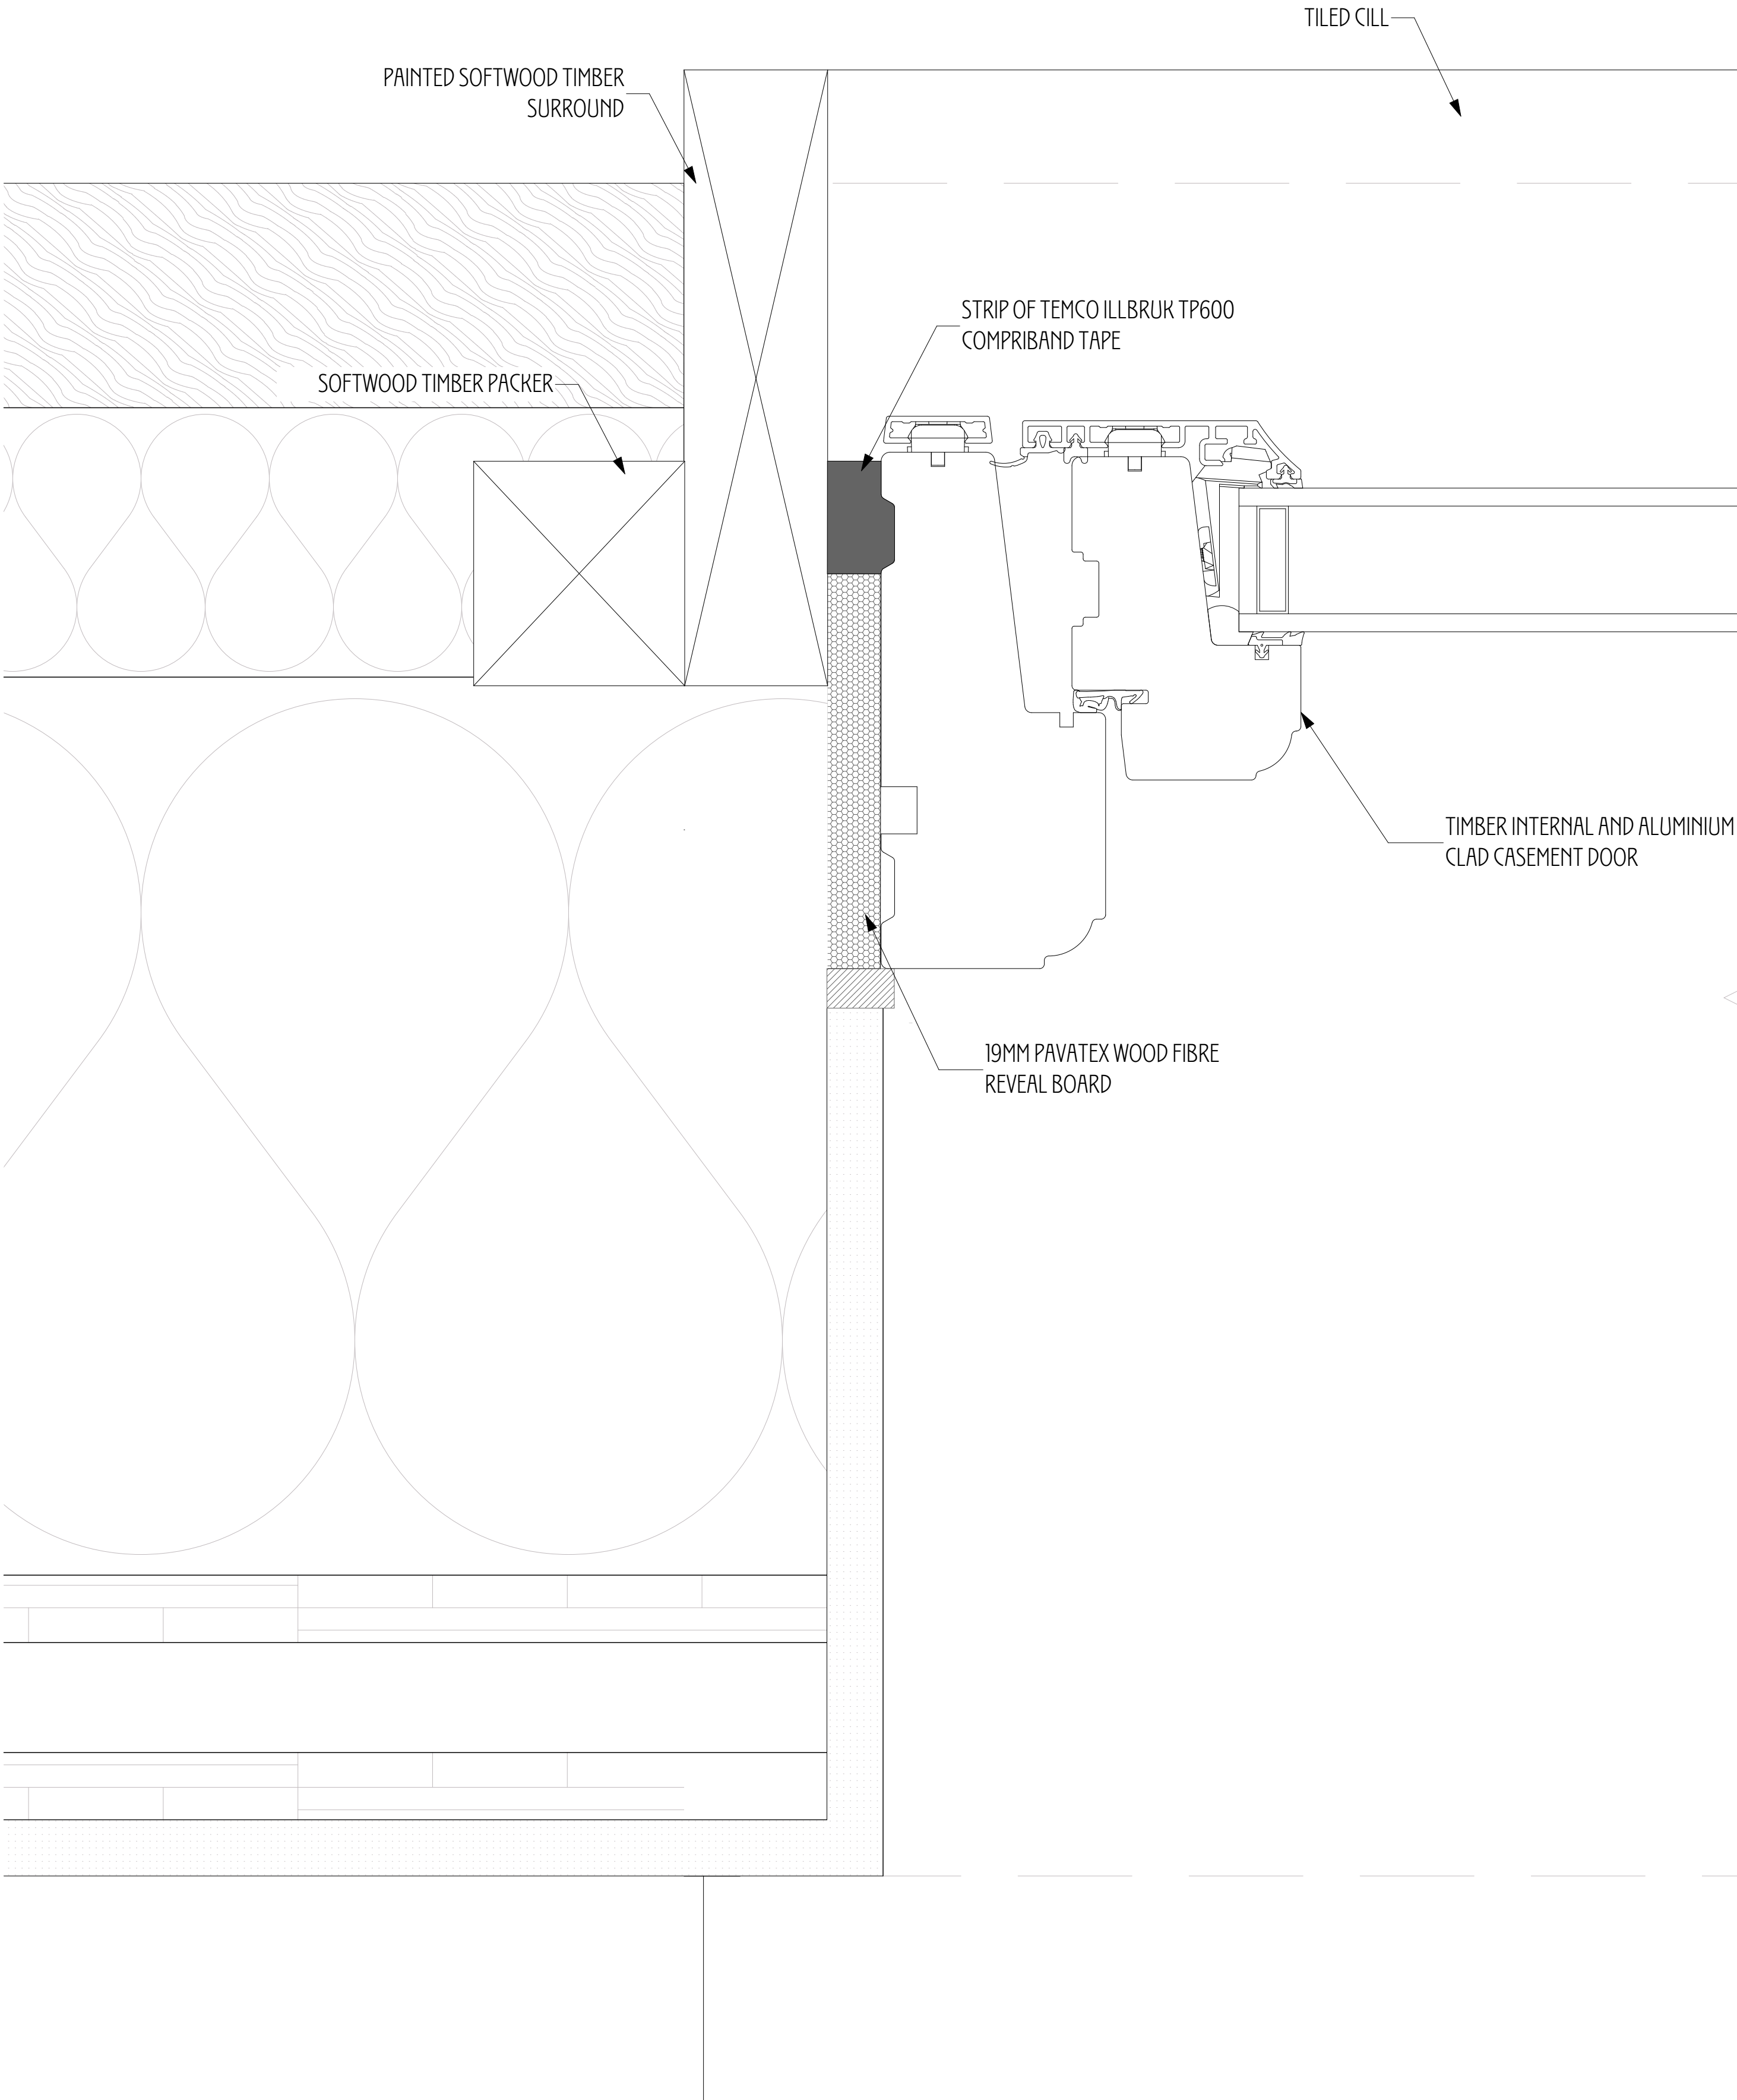

25

DETAIL OF COMPOSITE ALUMINIUM / TIMBER DOORS DG-01 AND DG-03



Rev	Issued By	Details	Issue Date
-	BB	DISCHARGE OF CONDITIONS	11/05/2025

PROJECT TITLE
221 Icknield Way, Letchworth
Garden City SG6 4TU
DRAWING TITLE
External Doors
Detail Sheet 2

SCALE
1:1, 1:100 @
A1

DATE
May 26
DRAWN/CHKD
BB AG

DRAWING No.
2506/PD/423
REV
-

NORTON STUDIO ARCHITECTS
HISTORIC AND SUSTAINABLE BUILDING SPECIALIST
ARCHITECT ACCREDITED IN BUILDING CONSERVATION
5 Croft Lane - Norton - Letchworth Garden City - Herts - SG6 1 AS
t - 01462 374035
w - www.nortonstudio.co.uk

RIBA #
Chartered Practice

Norton Studio & Norton Studio Architects are a
limited liability partnership (LLP)
Registered in England and Wales number 05441436
Registered office: 5 Croft Lane, Letchworth Garden City,
Hertfordshire SG6 1AS

arb
Architects
Regulated
Body