

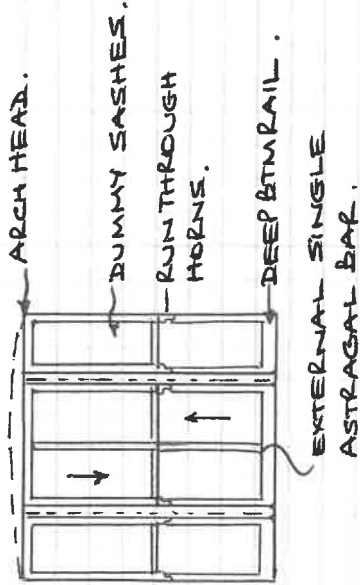


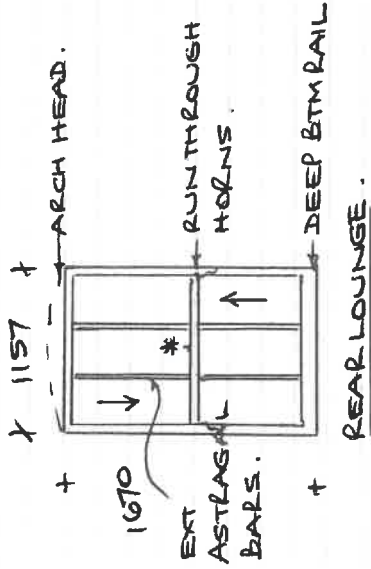

FRONT BEDROOM

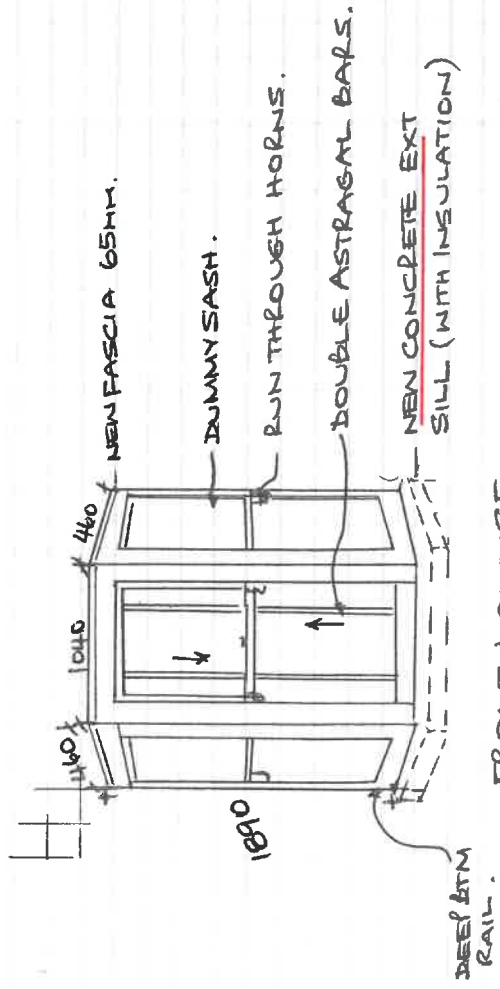

SCALE 1:50

FRONT LOUNGE
(3 PANEL BAY WINDOW)

Drawing Title: URC REPLACEMENT VERTICAL SLIDERS.	Date:	TISH COOK
	Customer	
	Project:	2A BENSLOW LANE
	Drawing No:	HITCHIN SG42RE