


Typical Wine Room Glass Wall Images

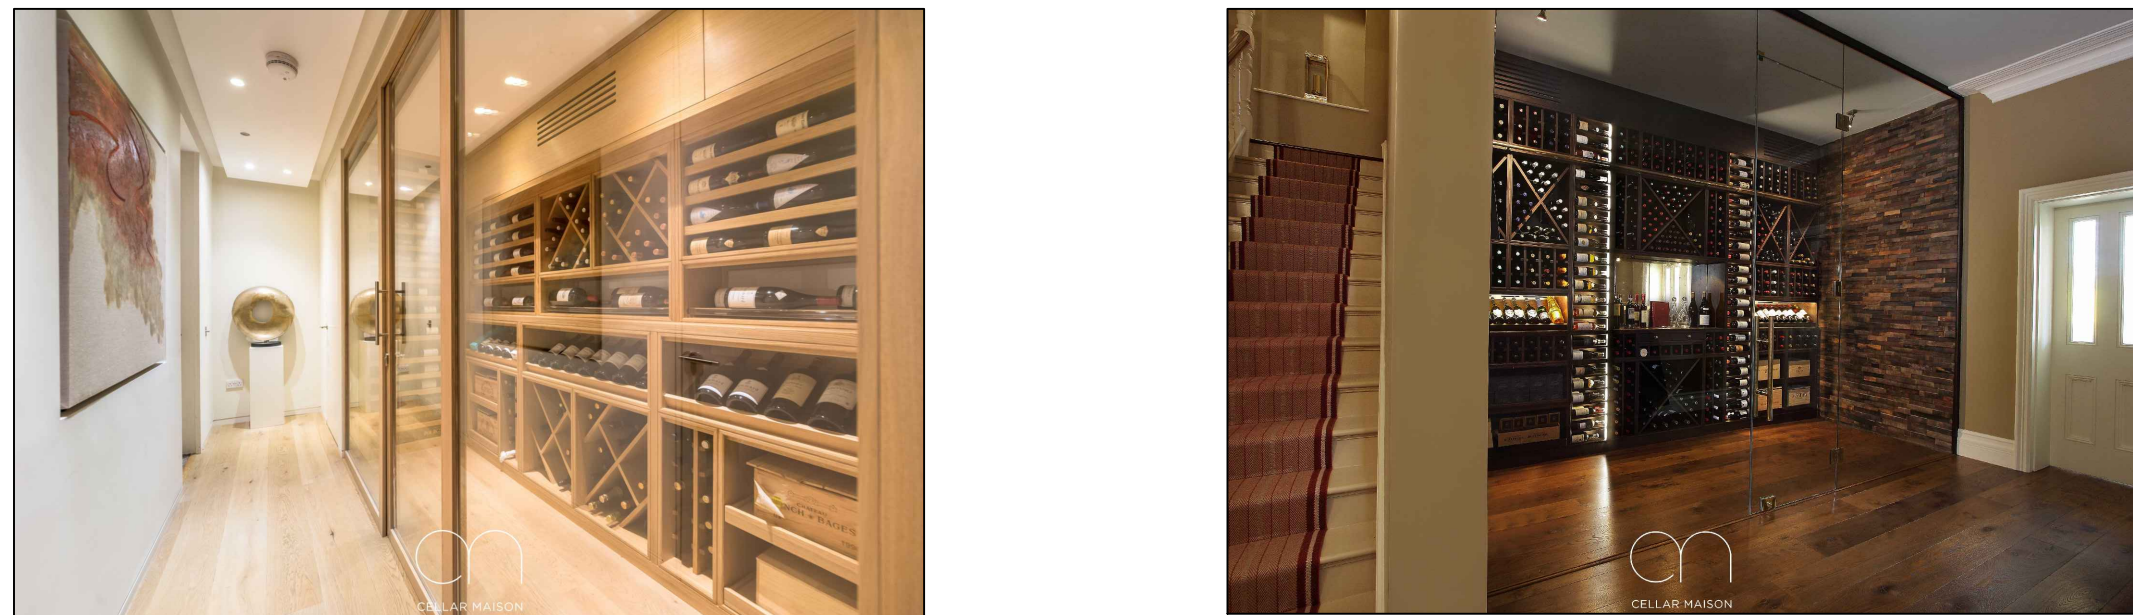


Trench Heating Grill Image




Hall Openings Image




Portland Stone Flooring Image

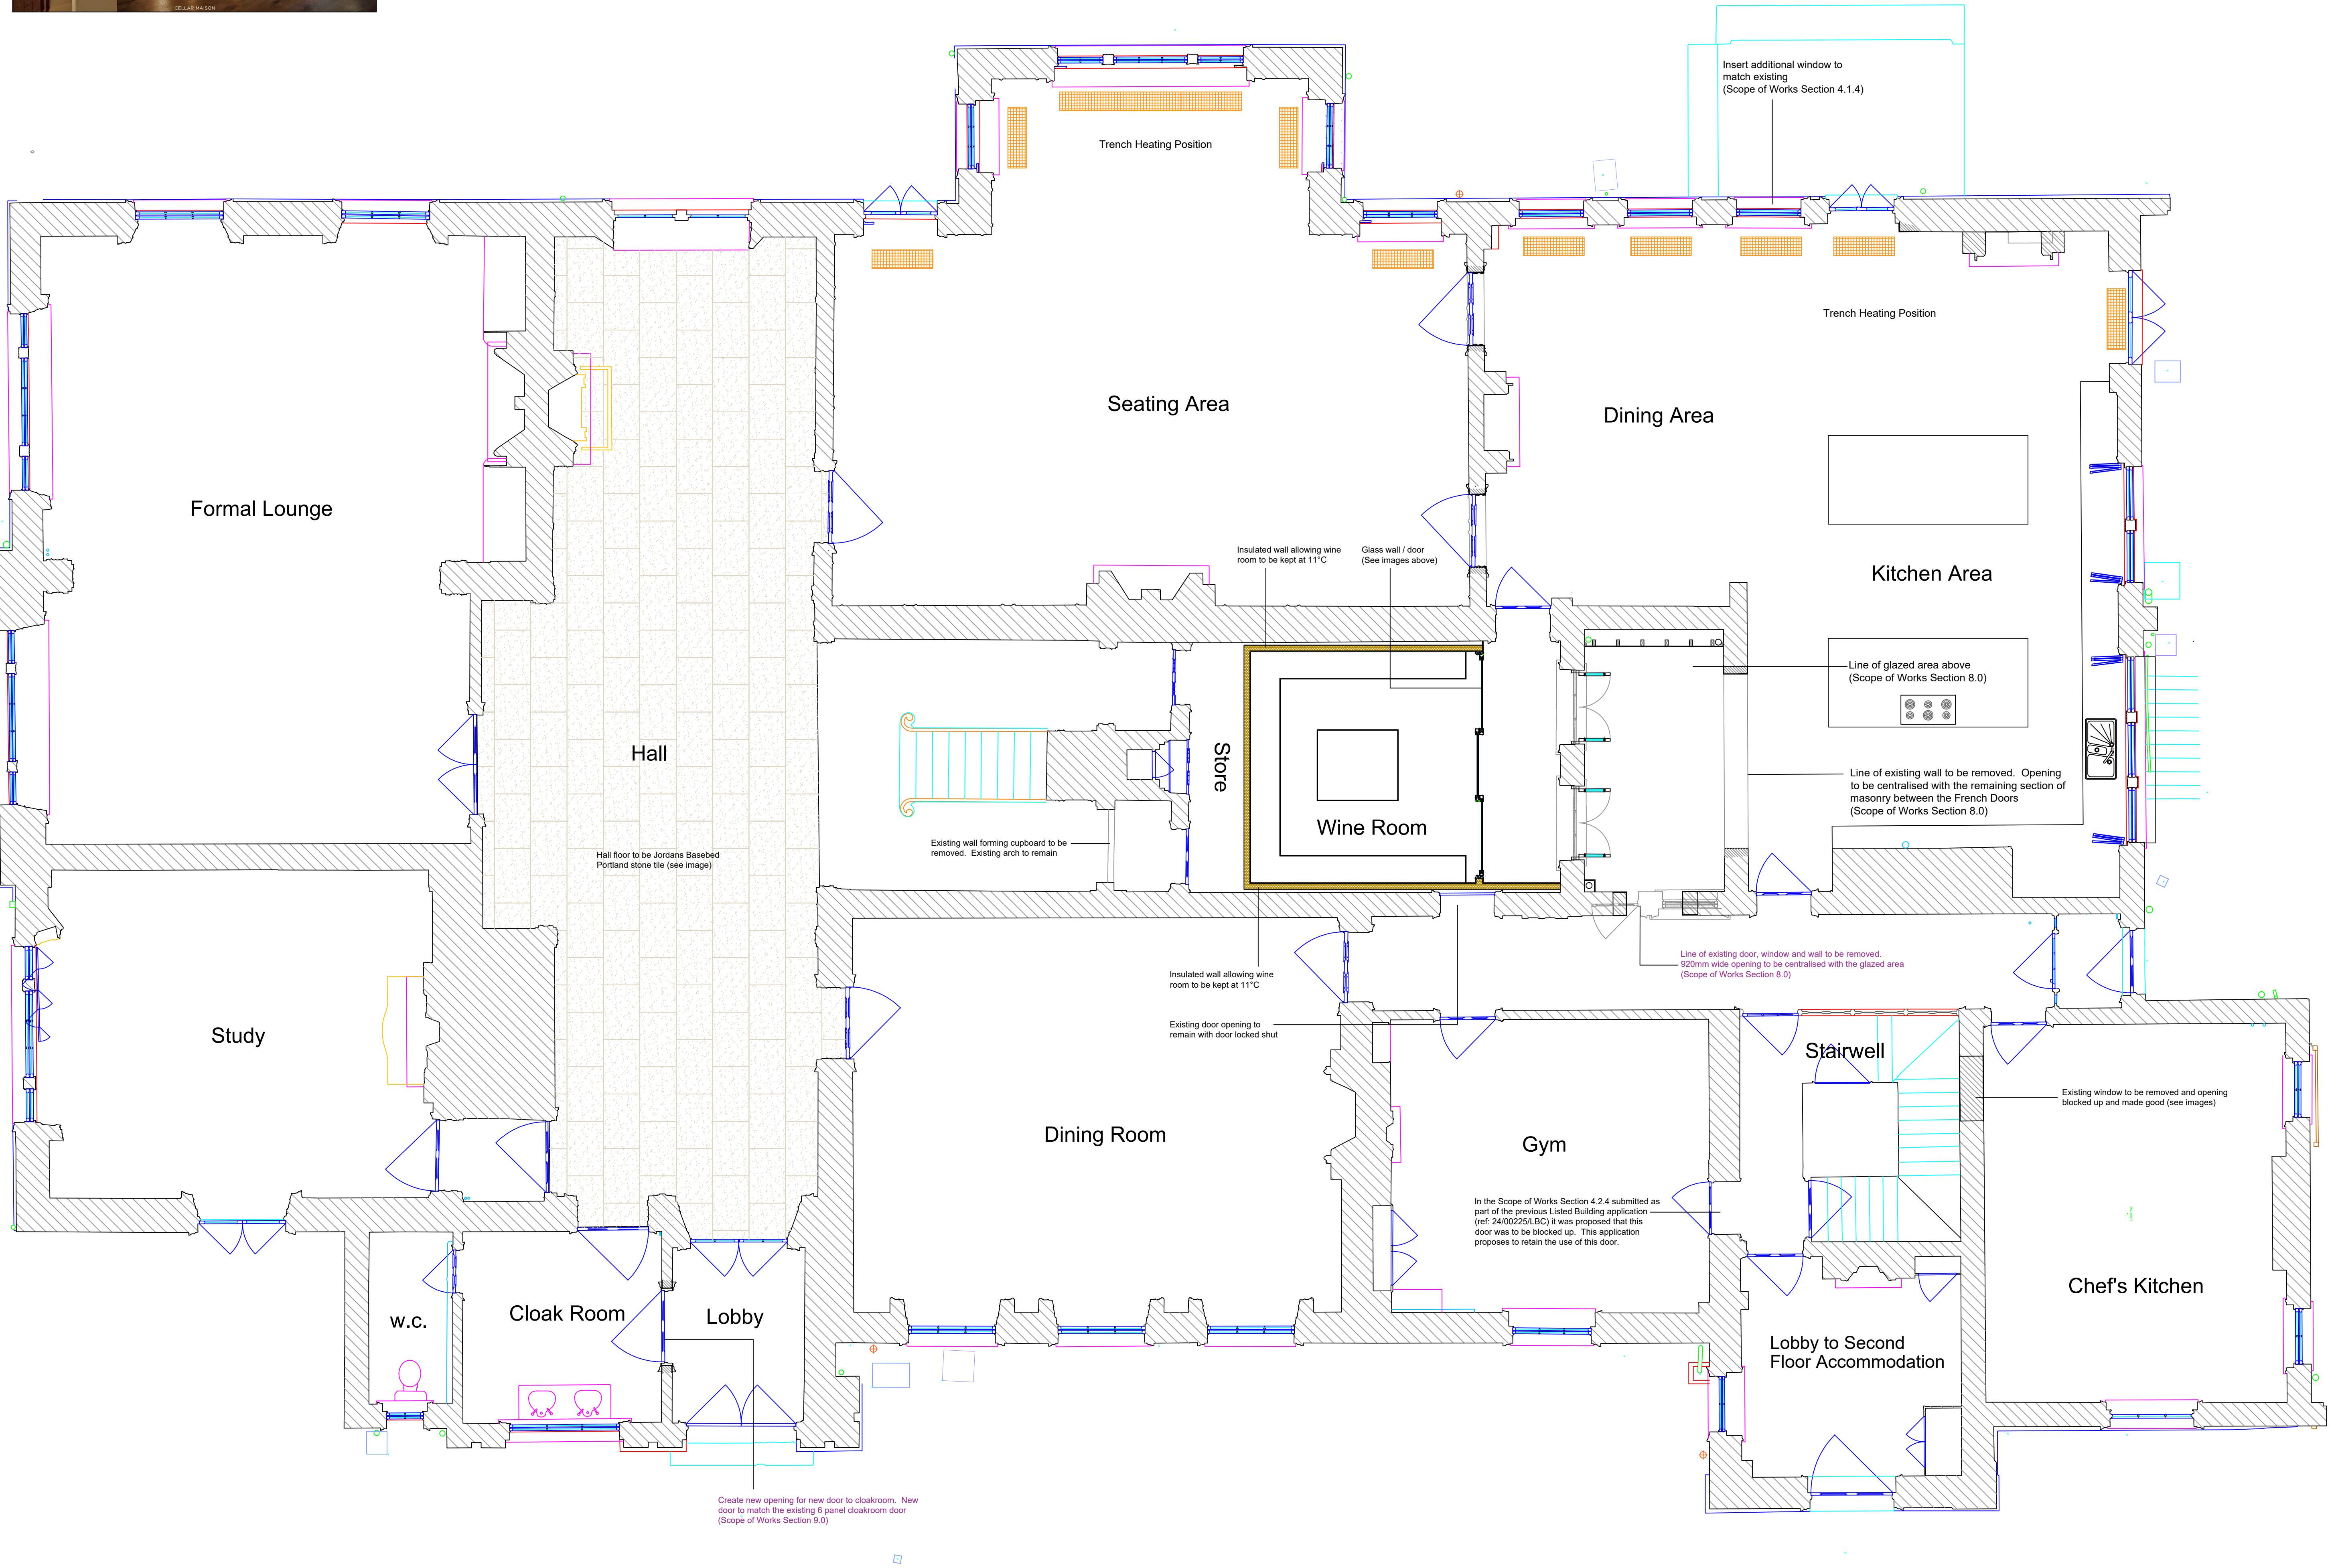

Window Image Viewed from Kitchen

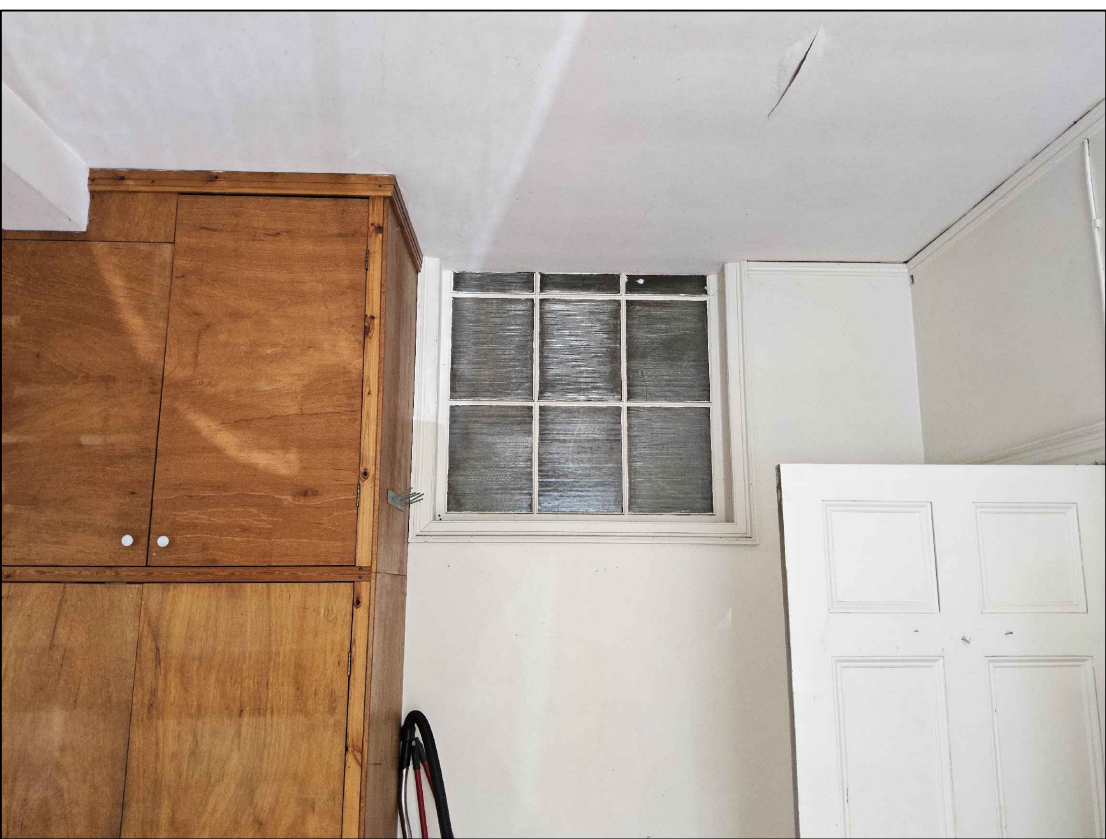

Window Image Viewed from Stair

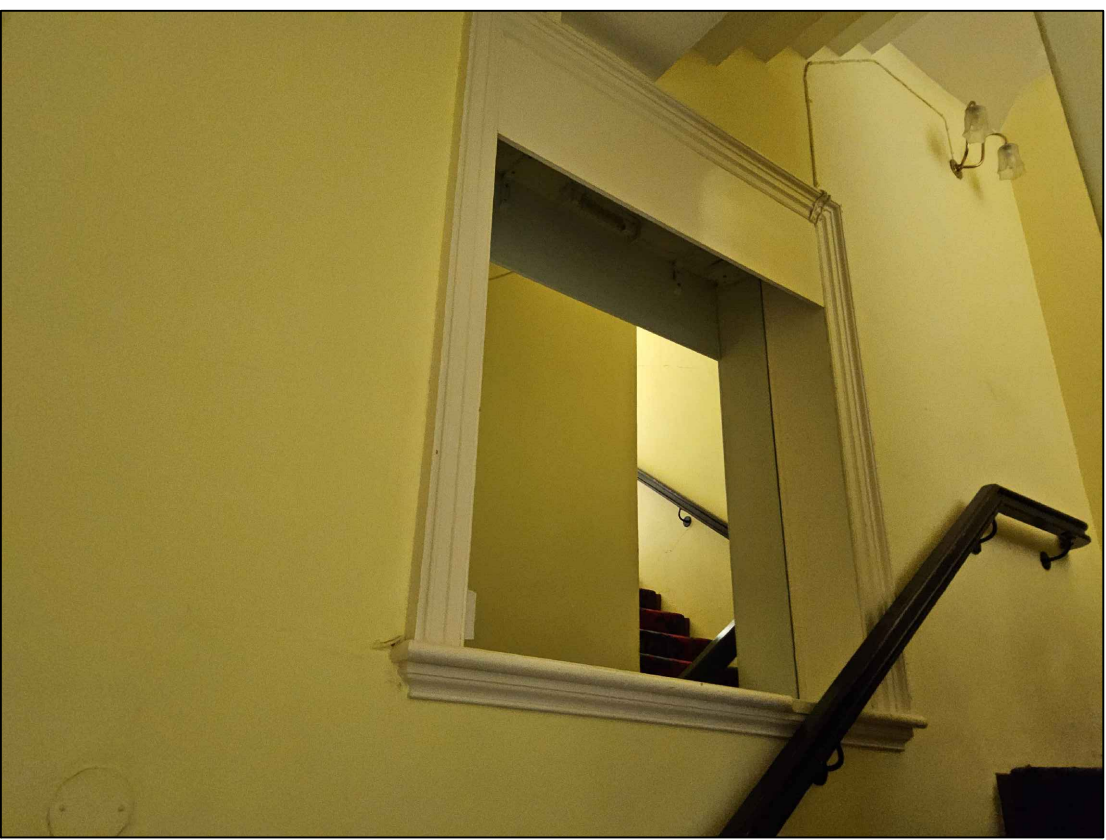

Proposed Ground Floor Plan 1:50

B Revisions made subsequent to comments from the Conservation Officer
A Opening Revisions