


LETCWORTH GARDEN CITY
HERITAGE FOUNDATION
THIS IS THE DOCUMENT / ONE OF THE DOCUMENTS
RELATING TO THE FIRST STAGE APPROVAL DATED
29th November 2023
SUBJECT TO CONDITIONS
AUTHORISED BY HERITAGE ADVISORY TEAM

24mm
Argon GAS fu
4-16-4
Low E / toughle
white warm
Edge spacer B.

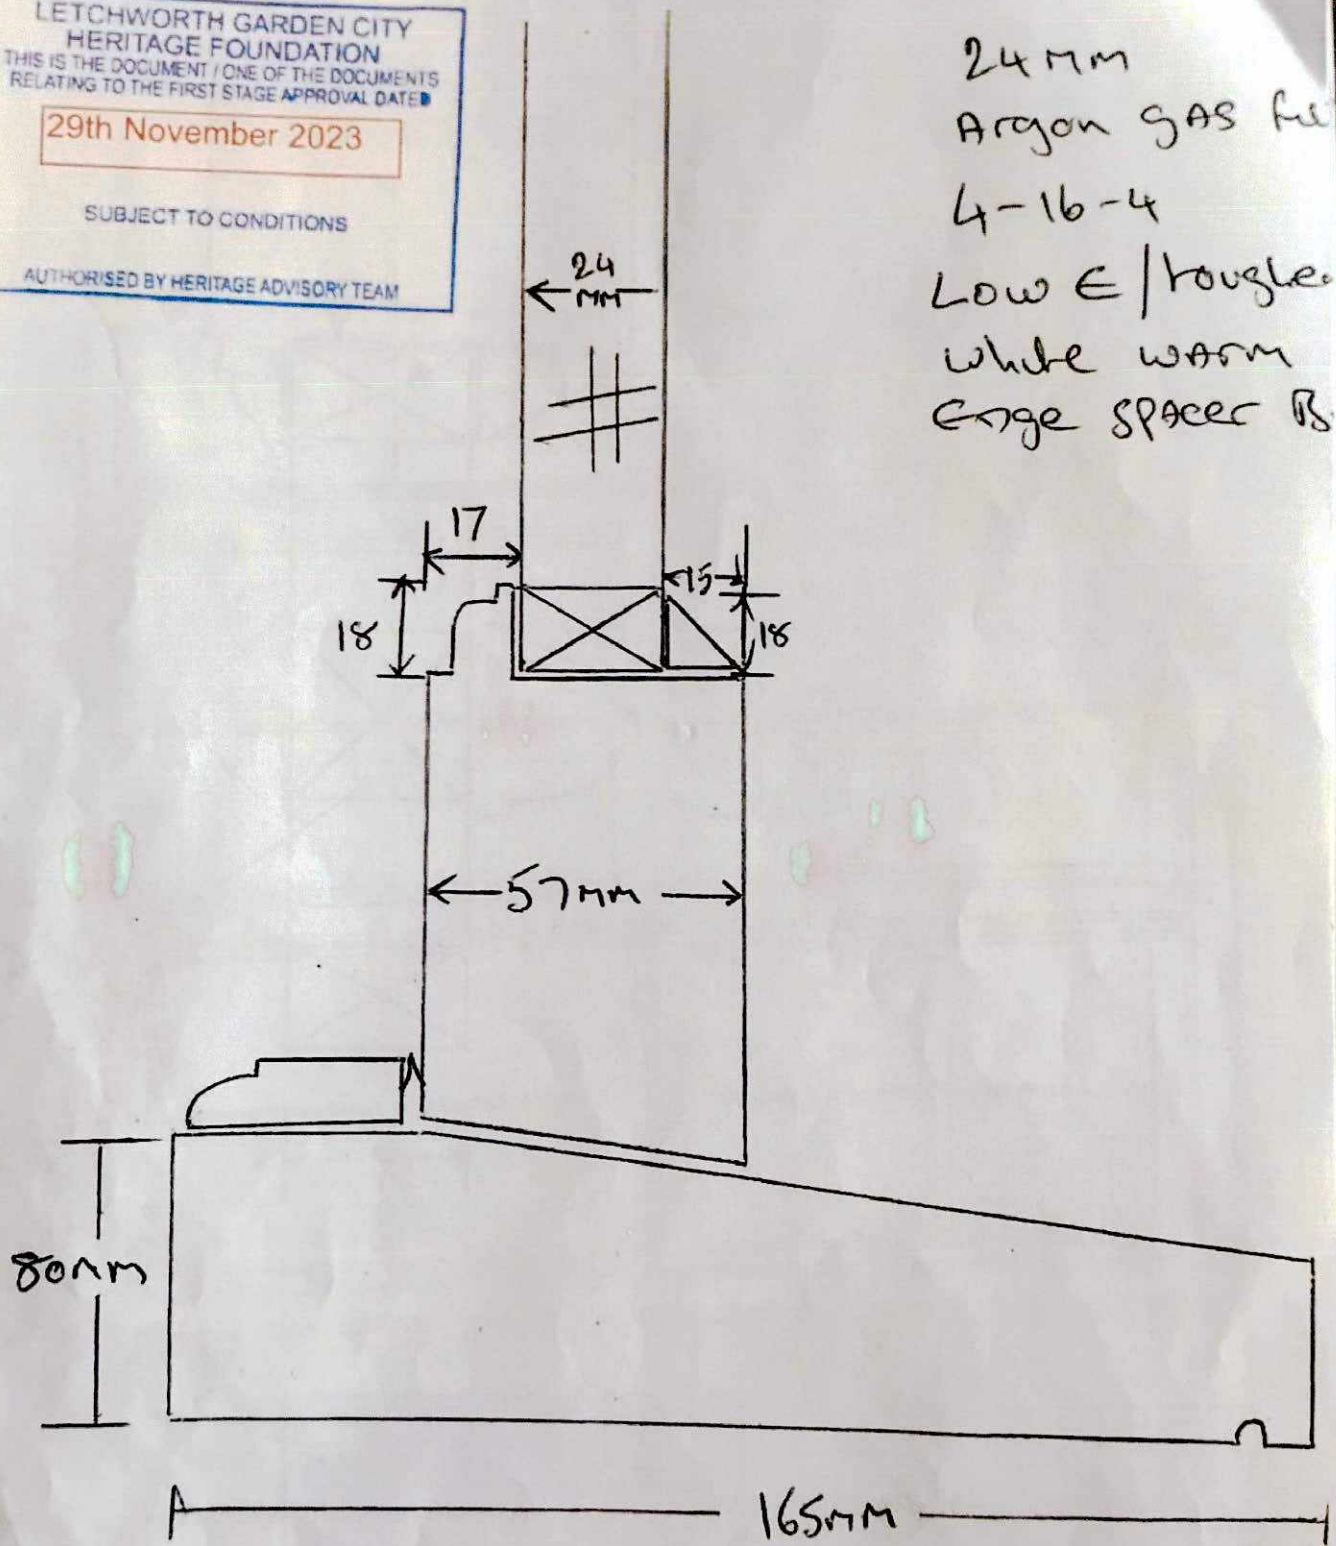

N.H.C.
07 MAR 2025
NORTHGATE