


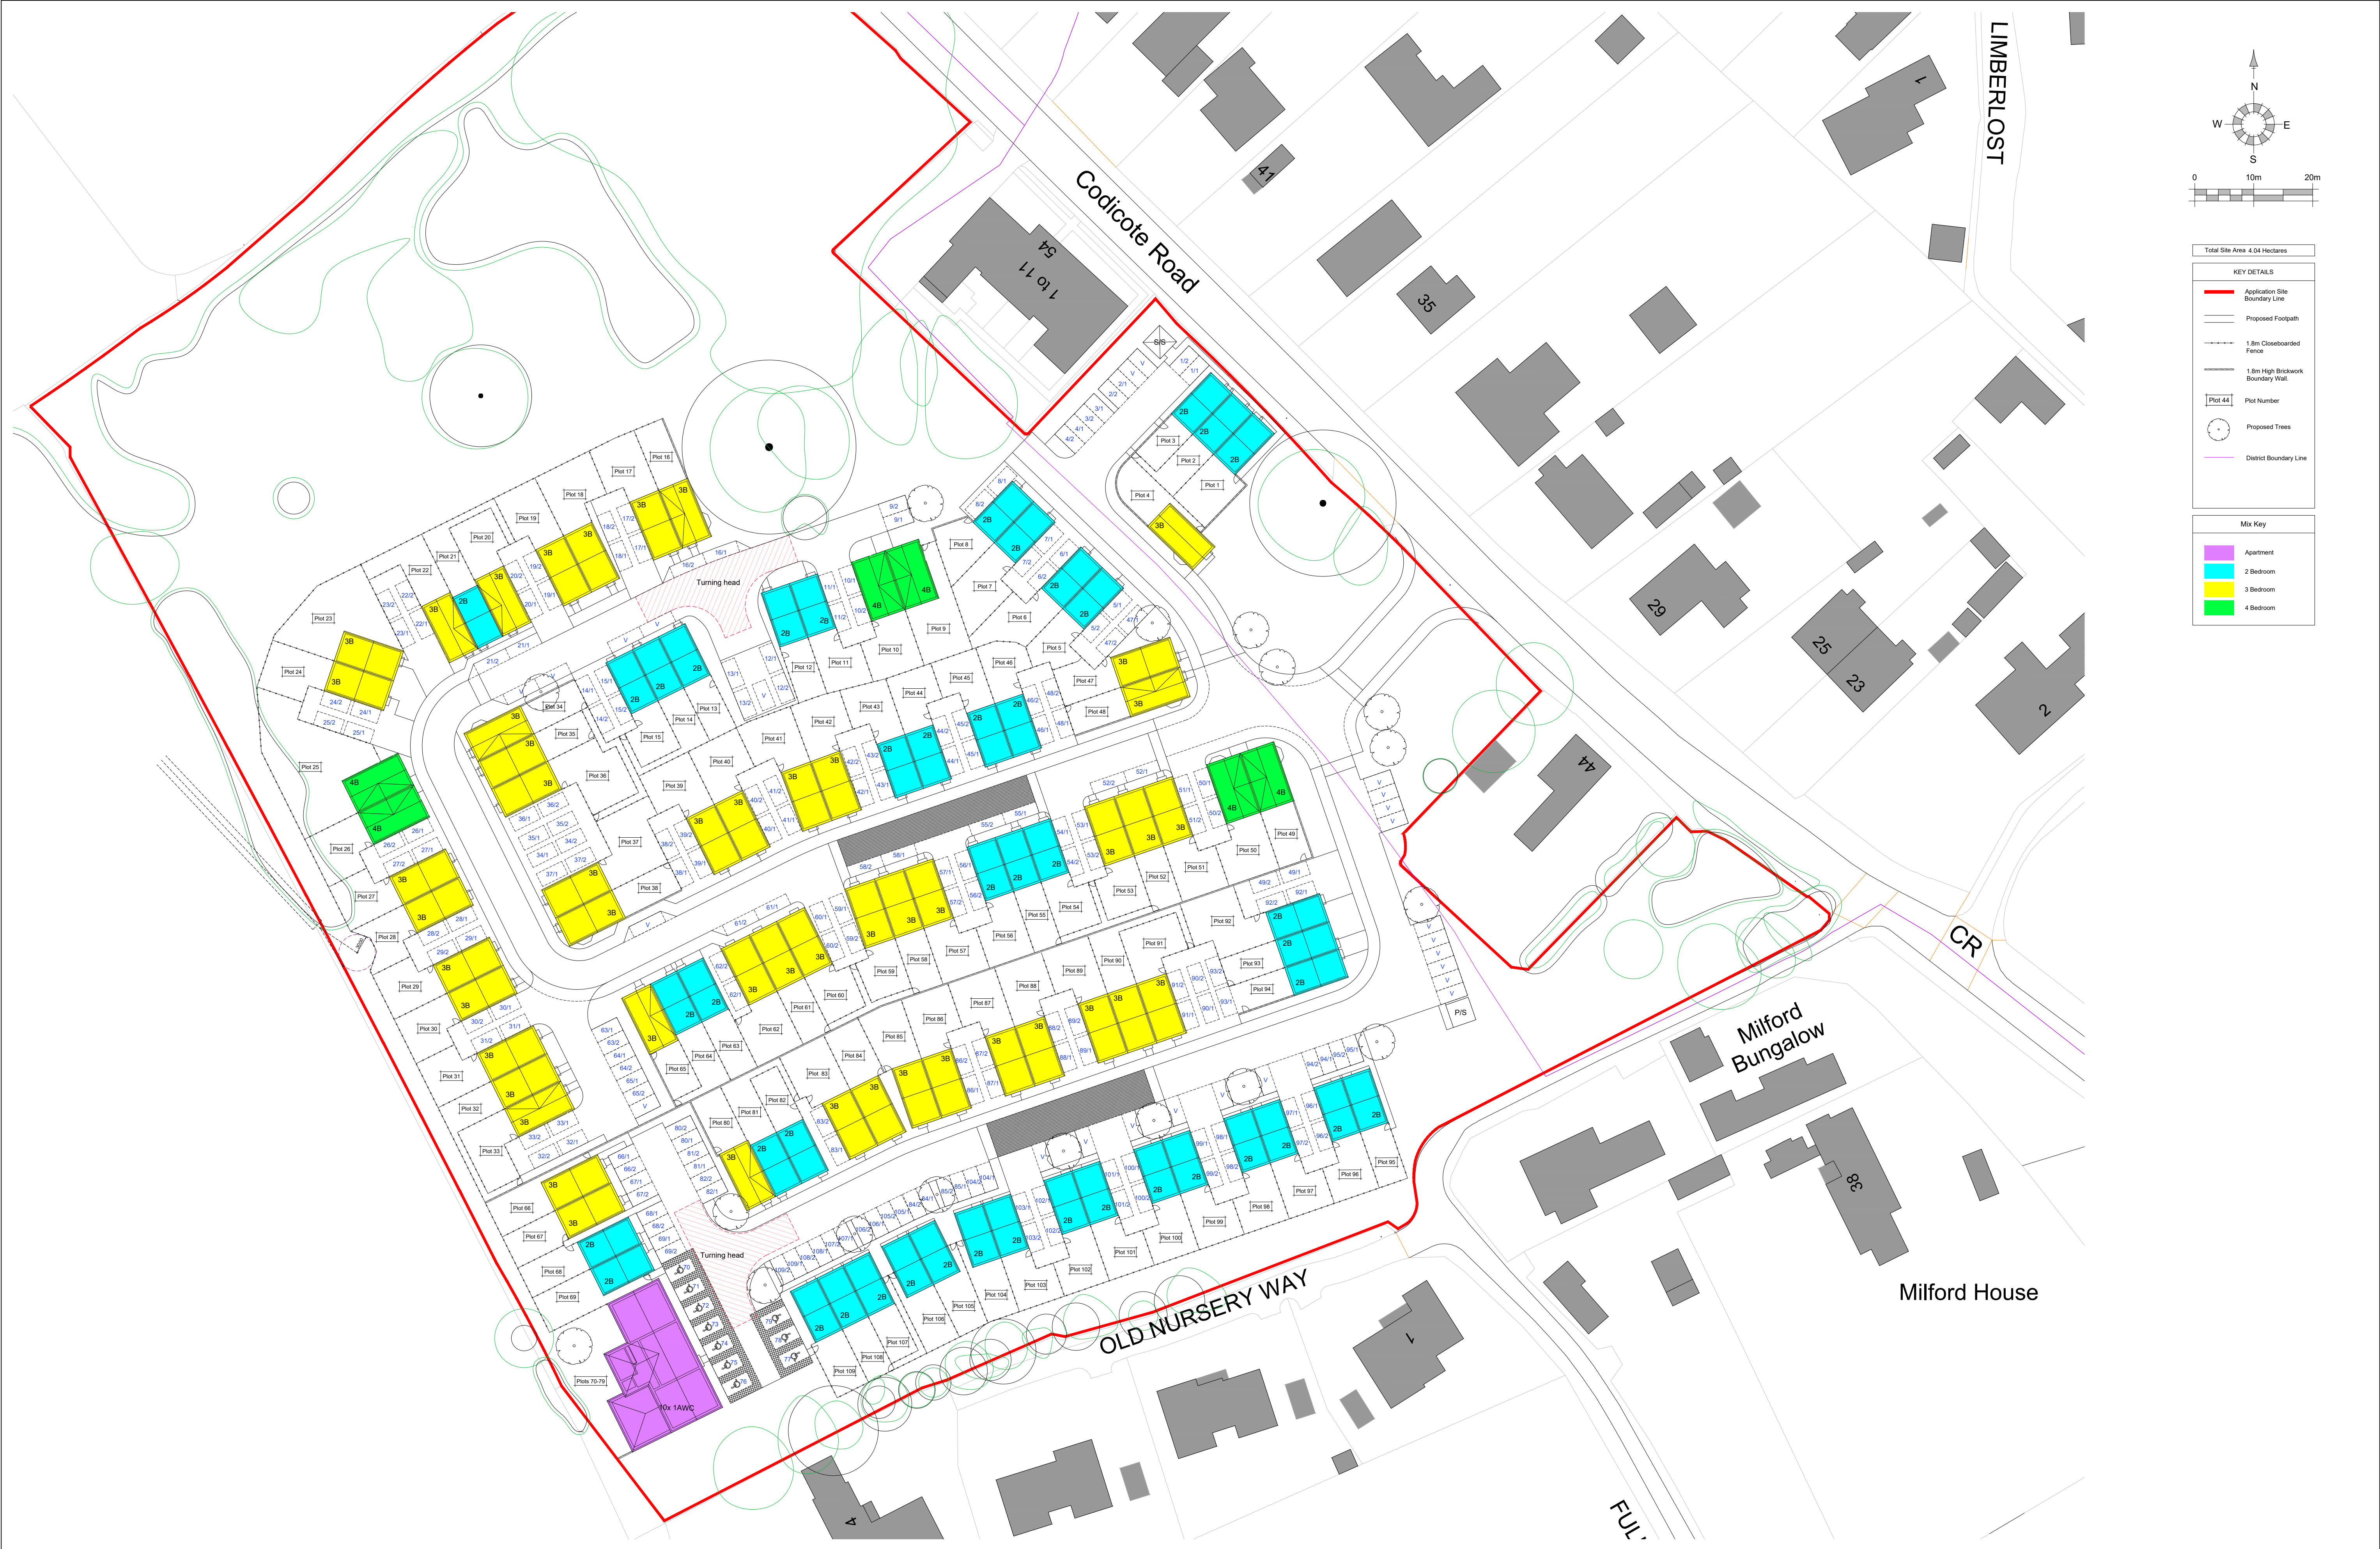

Total Site Area 4.04 Hectares

KEY DETAILS

- Application Site Boundary Line
- Proposed Footpath
- 1.8m Closeboarded Fence
- 1.8m High Brickwork Boundary Wall
- Plot Number
- Proposed Trees
- District Boundary Line

Mix Key

- Apartment
- 2 Bedroom
- 3 Bedroom
- 4 Bedroom

REV/ DATE	REVISIONS:	BY	REV/ DATE	REVISIONS:	BY	STATUS:	CLIENT: Howarth Homes	PROJECT: Codicote Road, Welwyn	 Broadmeade House, Farnham Business Park, Weydon Lane, Farnham, Surrey GU9 9QT. info@osparchitecture.com www.osparchitecture.com Tel: 01252 267878
A	15/07/26 Layout revised to P101Q.	AM					SCALE: 1:500 (A1 ORIGINAL)	DRAWING: Proposed Site Building Mix Plan	
							DRAWN: AM DATE: 23/06/26	25025 P105 A	

© COPYRIGHT EXISTS ON THE DESIGNS AND INFORMATION SHOWN ON THIS DRAWING

This drawing may be scaled or cross referenced to the scale bar for planning application purposes only. Do not scale for any other purpose, use figured dimensions only. Subject to site survey and all necessary consents. All dimensions to be checked by user and any discrepancies, errors or omissions to be reported to the Architect before work commences. This drawing is to be read in conjunction with all other relevant materials.

OS Licence No. AC0000851327