
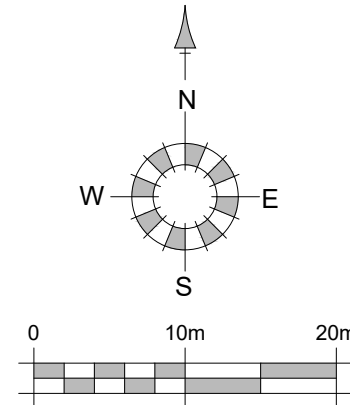


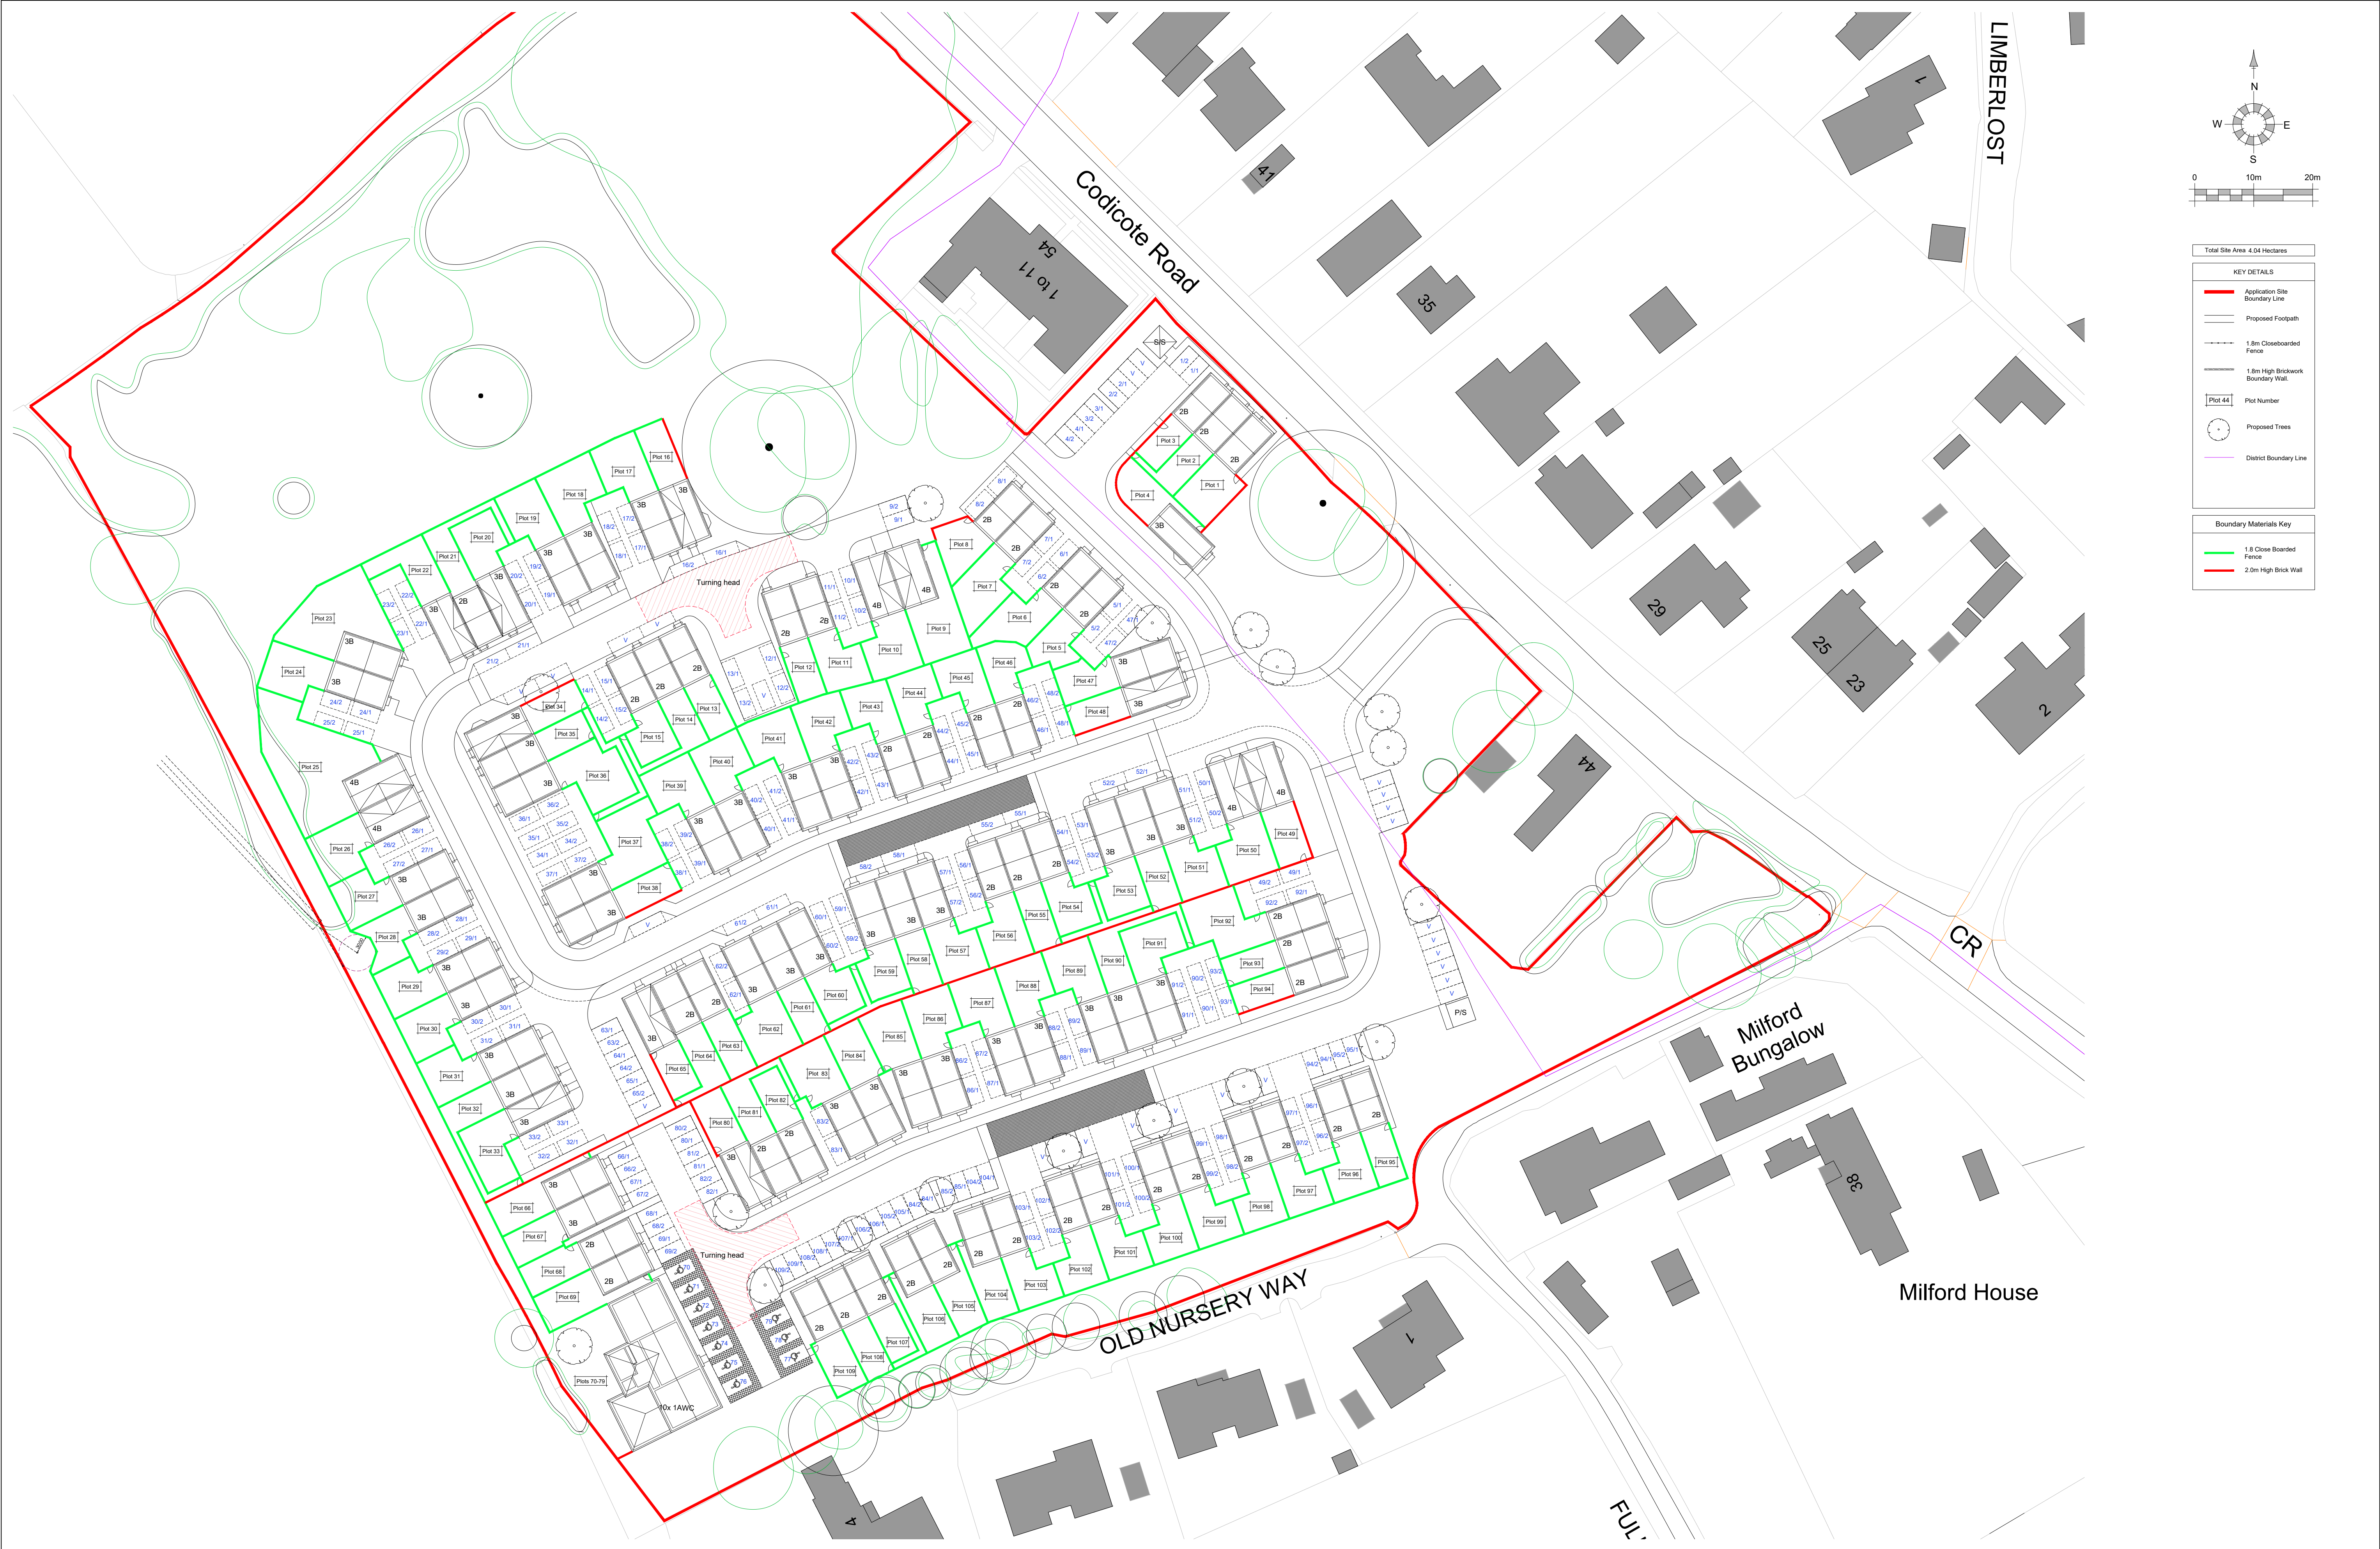

Total Site Area 4.04 Hectares

KEY DETAILS

Application Site Boundary Line

Proposed Footpath

1.8m Closeboarded Fence

1.8m High Brickwork Boundary Wall

Plot 44

Plot Number

Proposed Trees

District Boundary Line

Boundary Materials Key

1.8m Close Boarded Fence

2.0m High Brick Wall

REV	DATE	REVISIONS:	BY	REV	DATE	REVISIONS:	BY	REV	DATE	REVISIONS:	BY	STATUS:	CLIENT: Howarth Homes	PROJECT: Codicote Road, Welwyn	 Broadmeade House, Farnham Business Park, Weydon Lane, Farnham, Surrey GU9 9QT. info@osparchitecture.com · www.osparchitecture.com Tel: 01252 267878
A	15/07/26	Layout revised to P101Q.	AM										SCALE: 1:500 (A1 ORIGINAL)	DRAWING: Proposed Site Boundary Materials Plan	
													DRAWN: AM DATE: 23/06/26	25025 P103 A	

© COPYRIGHT EXISTS ON THE DESIGNS AND INFORMATION SHOWN ON THIS DRAWING

This drawing may be scaled or cross referenced to the scale bar for planning application purposes only. Do not scale for any other purpose, use figured dimensions only. Subject to site survey and all necessary consents. All dimensions to be checked by user and any discrepancies, errors or omissions to be reported to the Architect before work commences. This drawing is to be read in conjunction with all other relevant materials.

OS Licence No. AC0000851327