


NOTES
THIS DRAWING IS A PRINT
ANY QUOTES REGARDING DIMENSIONS TO BE REFERENCED
TO THE ARCHITECT OR ENGINEER
ALL DIMENSIONS OF EXISTING BUILDINGS TO BE VERTICAL ON SITE
THIS DRAWING IS THE PROPERTY OF DMG ARCHITECTURAL BUILDING DESIGN
AND SHALL NOT BE REPRODUCED OR USED IN ANY MANNER WITHOUT THE
PRIOR WRITTEN CONSENT.


Contact The Architect/Engineer For Any Clarifications




Site Location Plan
Scale 1 : 1250 @ A1

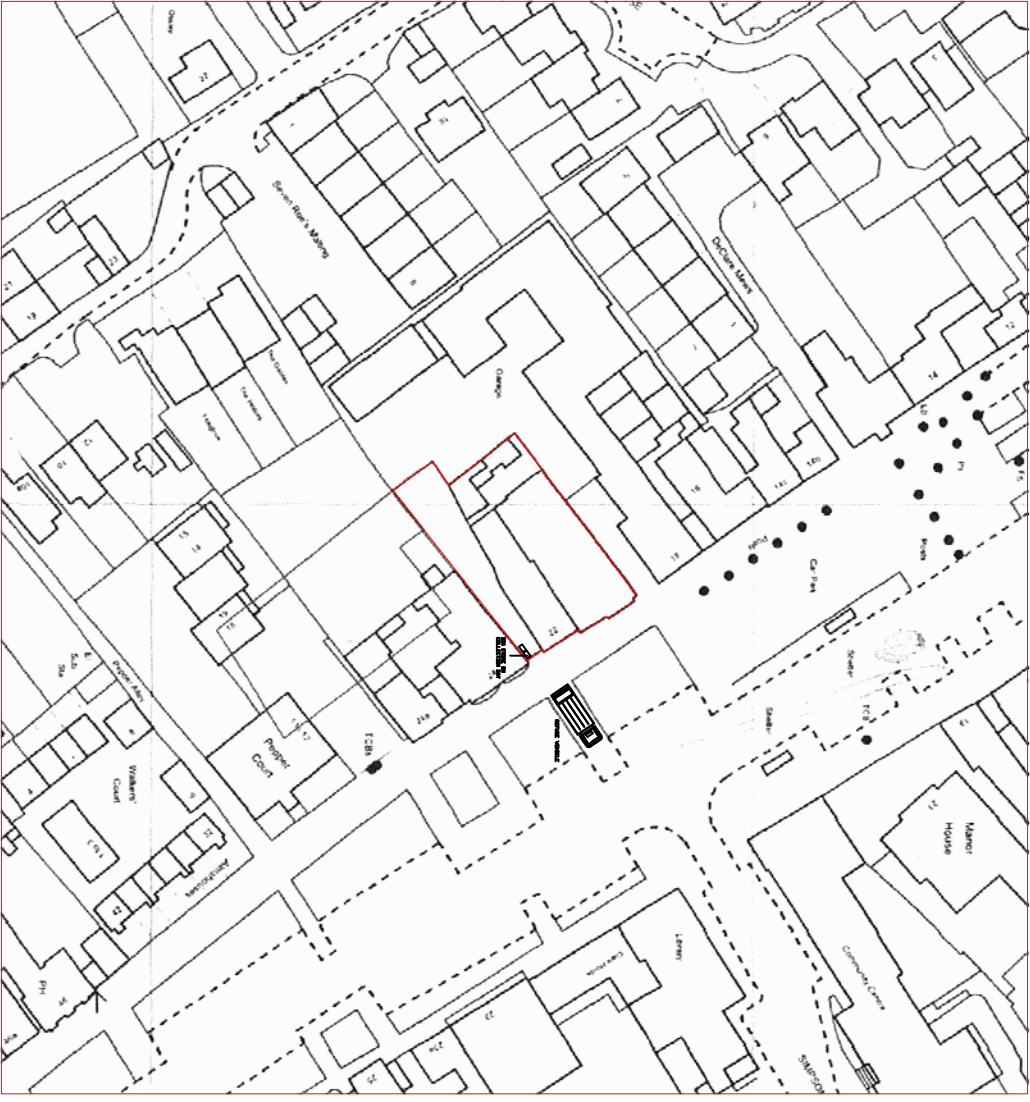

Block Plan
Scale 1 : 500 @ A1

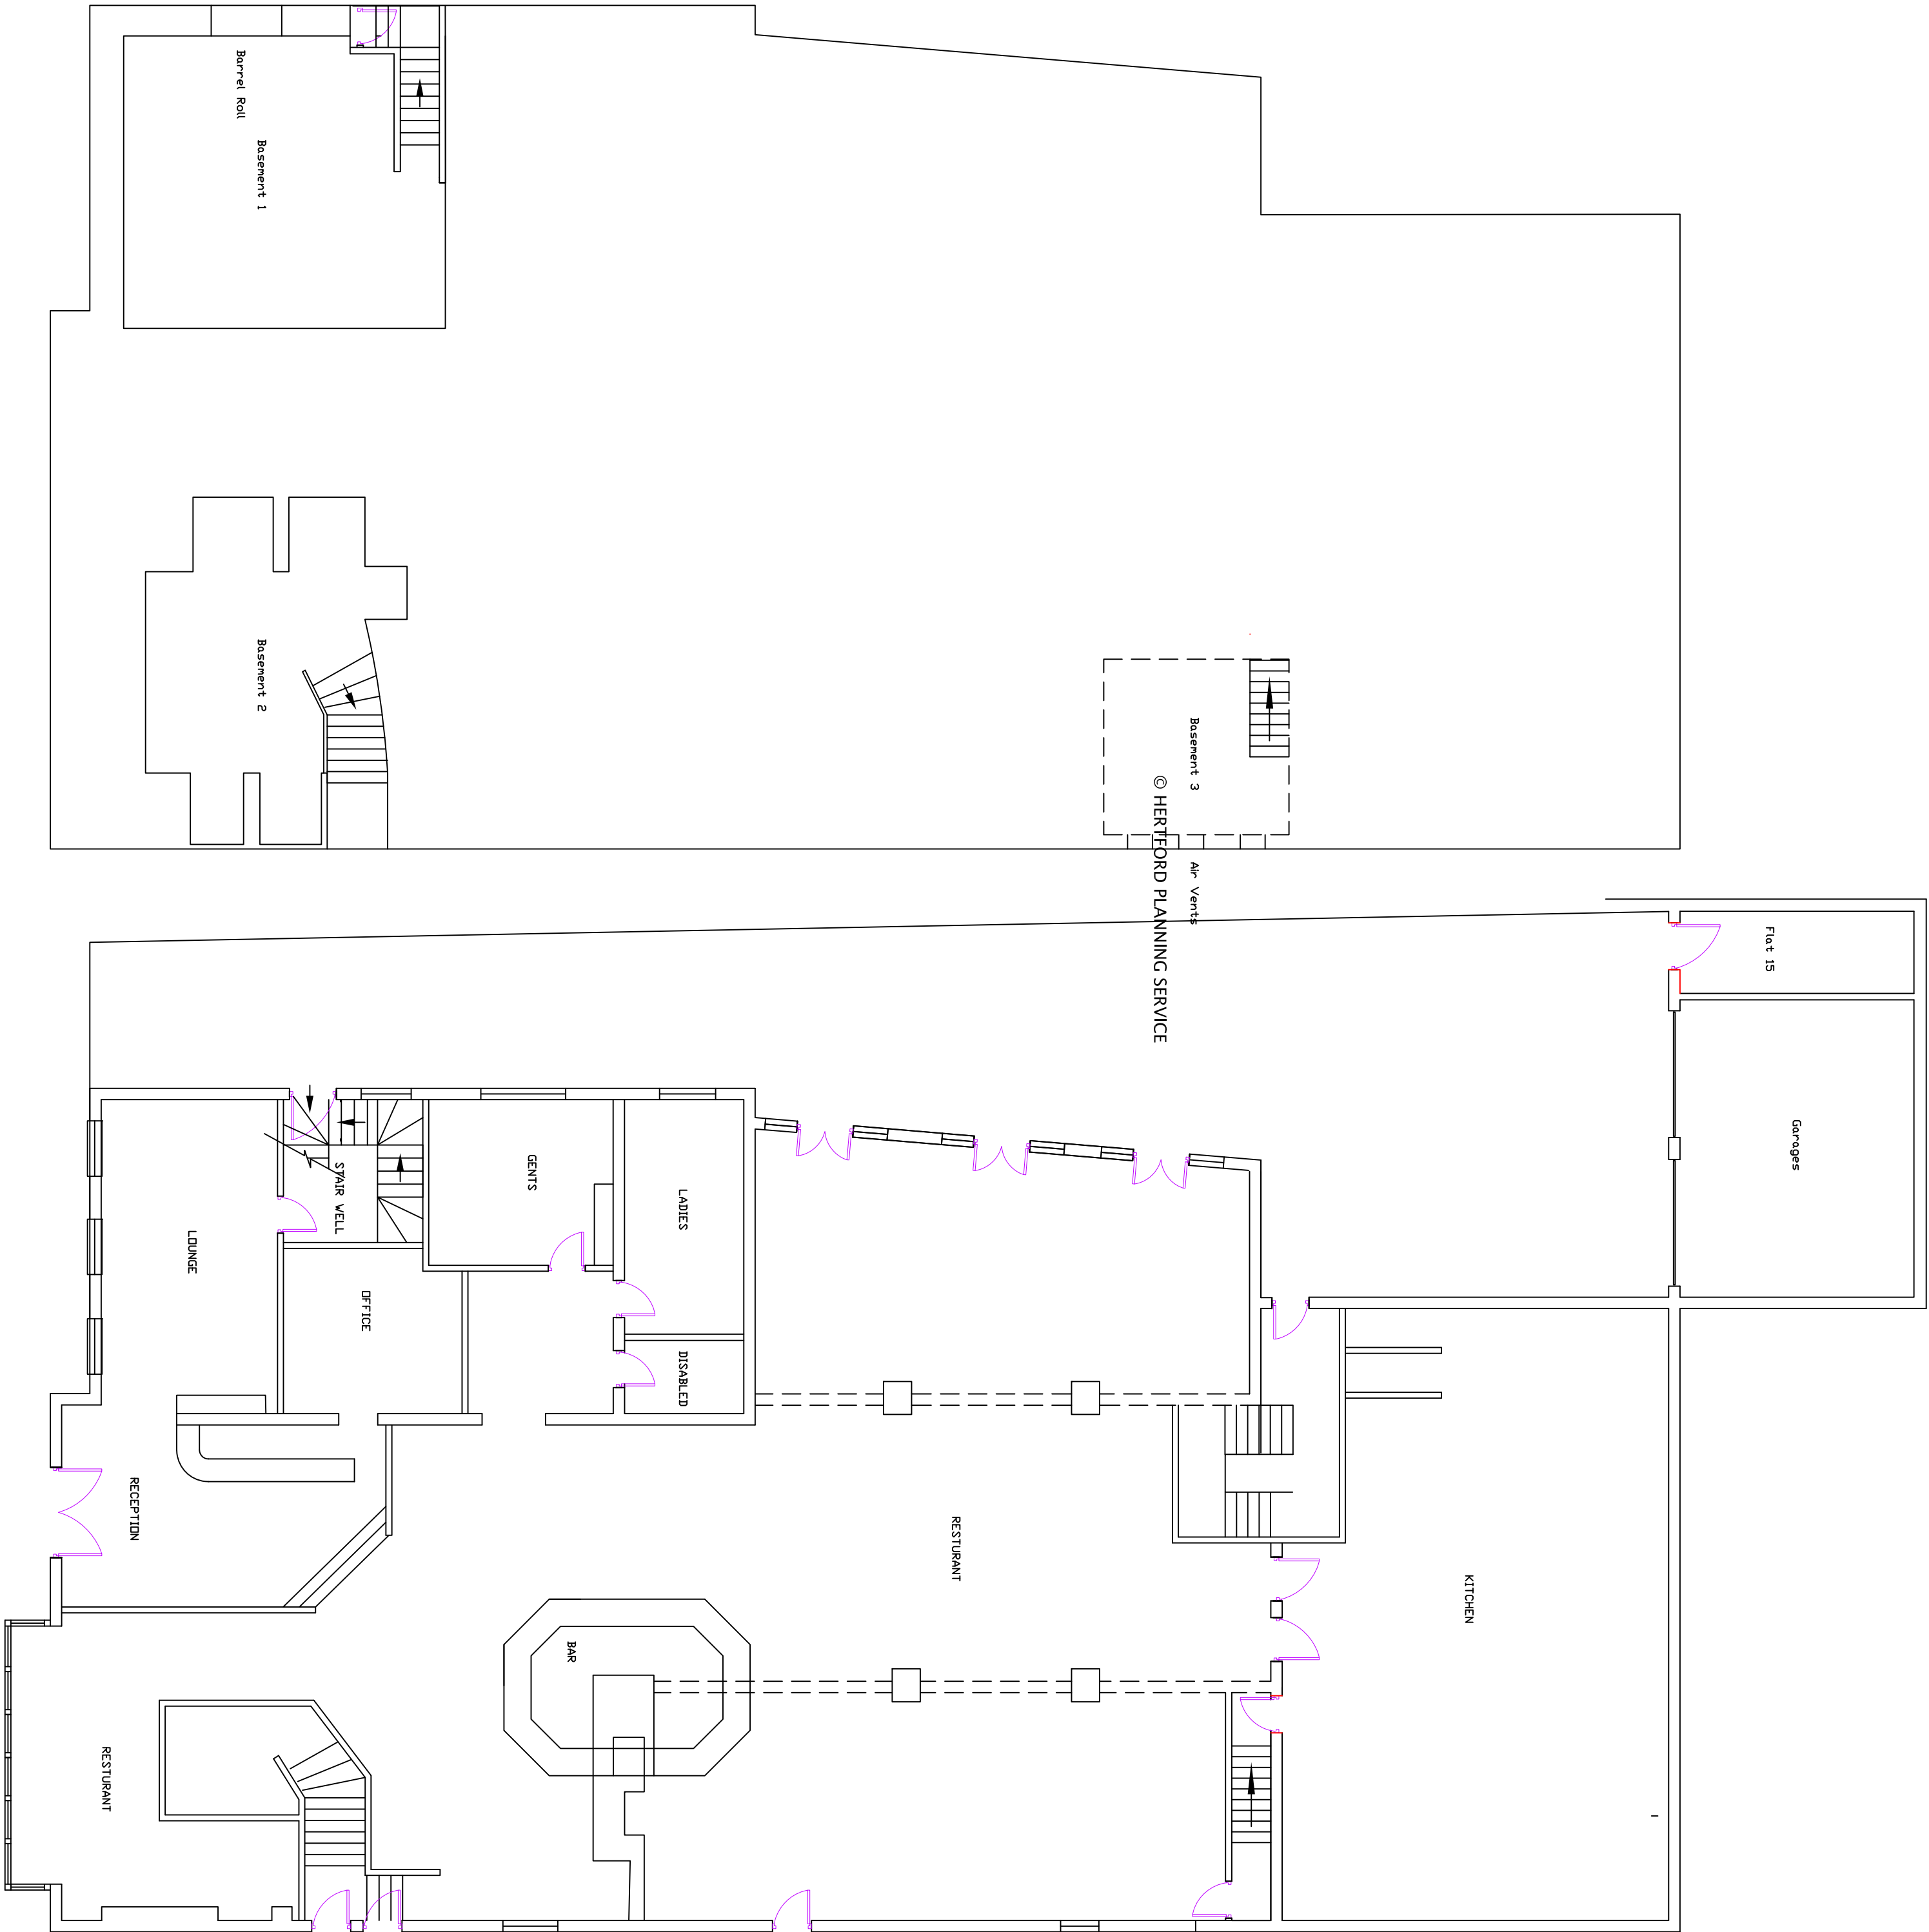

NOTE!
ALL Bedrooms Single Person Occupancy
For 19 Residents with One Room
Allocated As Office

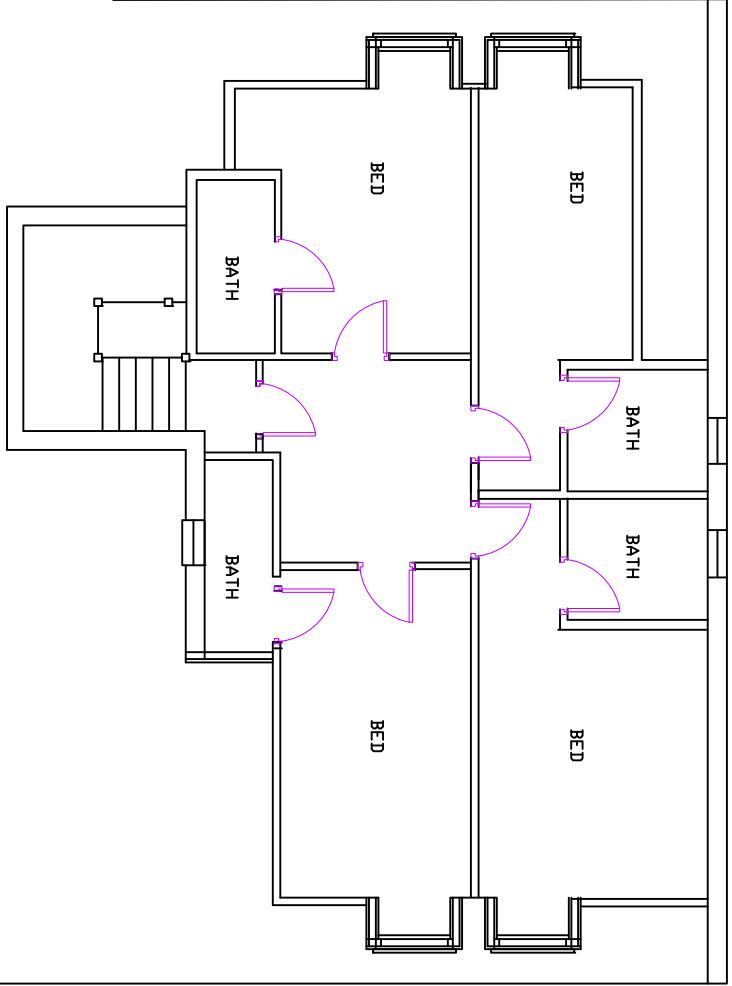

EXISTING SECOND FLOOR

EXISTING BASEMENT

EXISTING GROUND FLOOR

EXISTING FIRST FLOOR

Project/Site Location		Drawing Title		Drawing No.		Drawing Date		Drawing By		Drawing Date	
Templers 20/22, High Street Baldock Hertfordshire											
