

Plant Schedule

Trees - The Avenue

Abbr	Species	Supply	Size	Girth	Number
CARFONA	Carpinus betulus 'Frans Fontaine'	Extra Heavy Standard :Clear Stem 175-200 :RB	600cm+	18-20cm	22
CORCOLA	Corylus colurna	Extra Heavy Standard :Clear Stem 175-200 :RB	600cm+	18-20cm	5
PYRCHAC	Pyrus calleryana 'Chanticleer'	Extra Heavy Standard :Clear Stem 175-200 :RB	600cm+	18-20cm	17
					Total :44


Planter - Prairie Style*

Abbr	Species	Pot Size	Habit	Density	Number
BRIME	Briza media	3L	Full Pot	0.4Ctr	16
DECGU	Deschampsia cespitosa 'Goldtau'	3L	Full Pot	0.4Ctr	16
ECHRIVEB	Echinops ritro 'Veitch's Blue'	3L	Full Pot	0.4Ctr	24
HEUMIPP	Heuchera micrantha 'Palace Purple'	3L	Full Pot	0.4Ctr	96
MISSIKLF	Miscanthus sinensis 'Klein Fontane'	3L	Full Pot	0.4Ctr	32
PENVI	Pennisetum villosum	3L	Full Pot	0.4Ctr	8
TIACO	Tiarella cordifolia	3L	Full Pot	0.4Ctr	50
VERCHGA	Verbascum chioxii 'Gainsborough'	3L	Full Pot	0.4Ctr	8
PHOPLBL	Phormium 'Platt's Black'	5L	Triple crown	0.4Ctr	4
					Total :254


Turf Areas

Seed Mix Name	Seed Mix Supplier
Medallion turf	Rolawn Ltd

* Refer to drawing no. GL2024 SP02 for planting details. (A) & (B) refers to planter planting layouts as per GL2024 SP02.

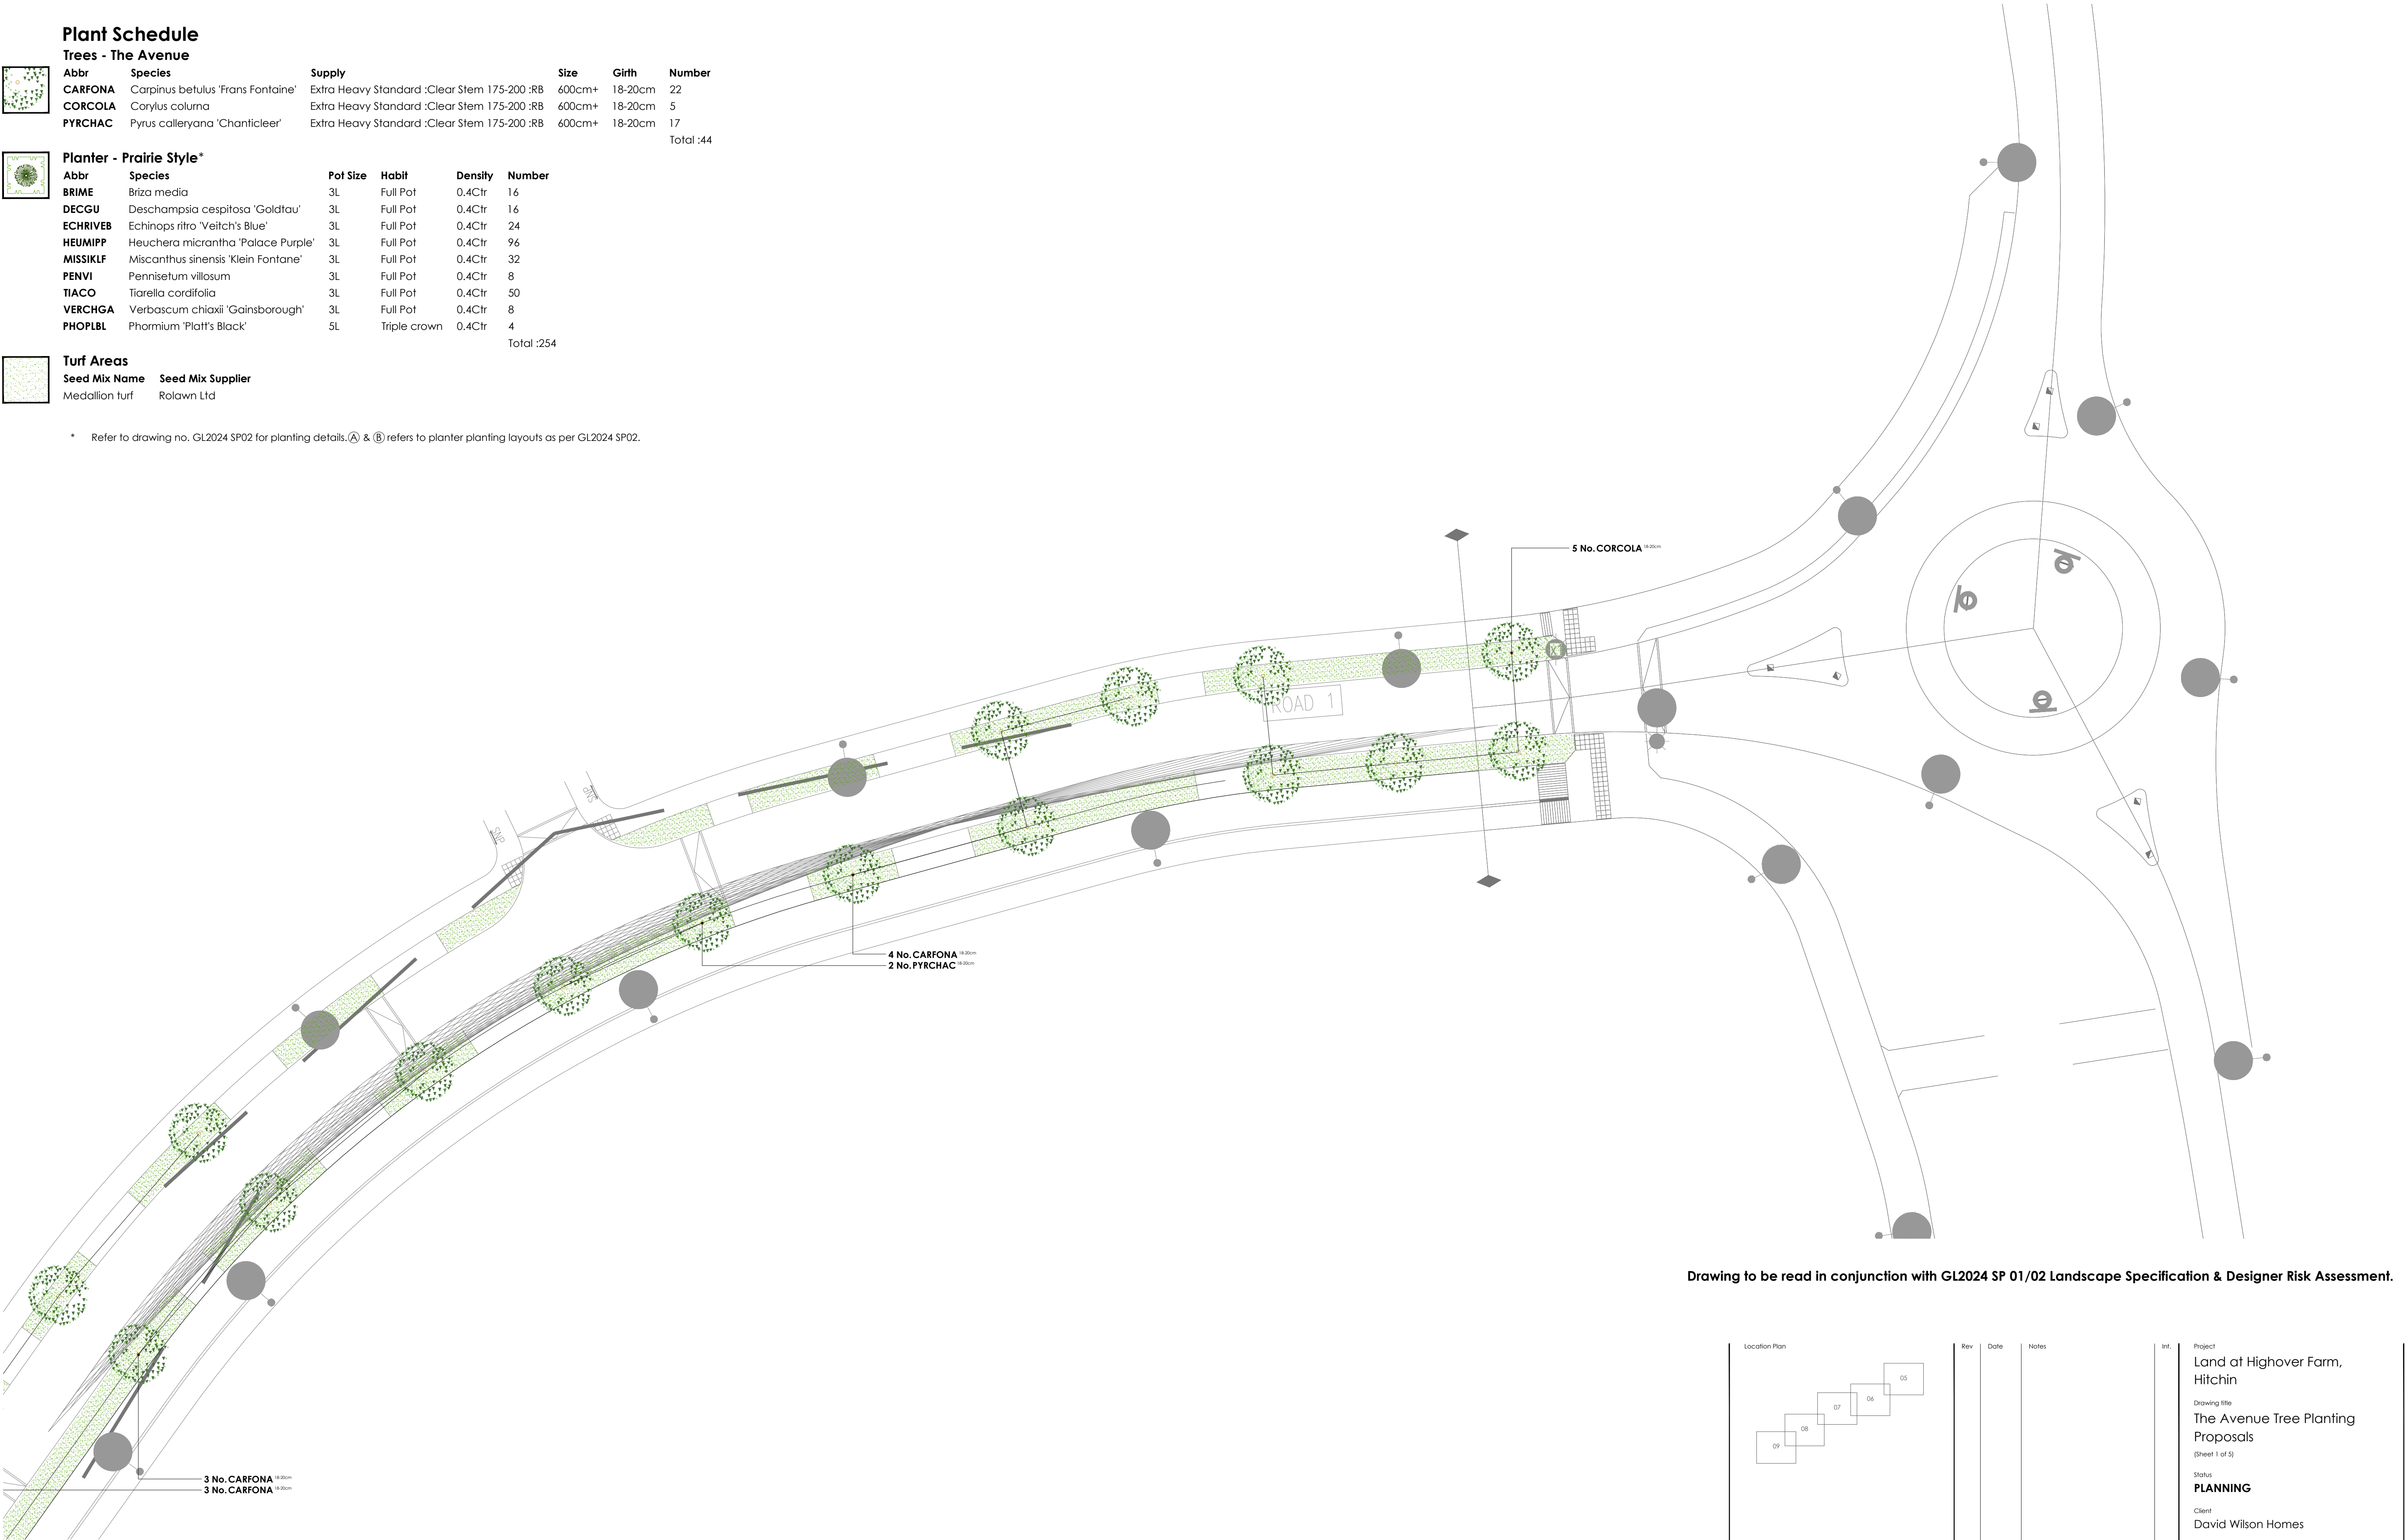

Drawing to be read in conjunction with GL2024 SP 01/02 Landscape Specification & Designer Risk Assessment.

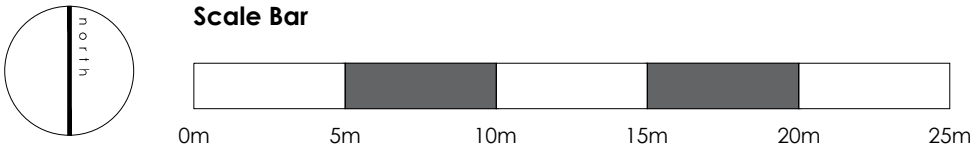

tel: 01530 265688 | email: info@golbyandluck.co.uk | web: www.golbyandluck.co.uk
This drawing has been produced by GOLBY AND LUCK LTD © all rights reserved. Ordnance Survey Licence No. AC0000816156 registered with ProMAP
Office: 207 Leicester Road, Lissack, Leicestershire, LE67 6HP

Location Plan

05

06

07

08

09

Rev	Date	Notes

Int.	Project
	Land at Highover Farm, Hitchin
	Drawing title
	The Avenue Tree Planting Proposals
	(Sheet 1 of 3)
	Status
	PLANNING
	Client
	David Wilson Homes
	Scale
	1:250 @ A1
	Date
	27/11/2024
	Drawn By
	AL
	Checked By
	JS
	Reference
	GL2024 05

golby+luck

landscape architects