


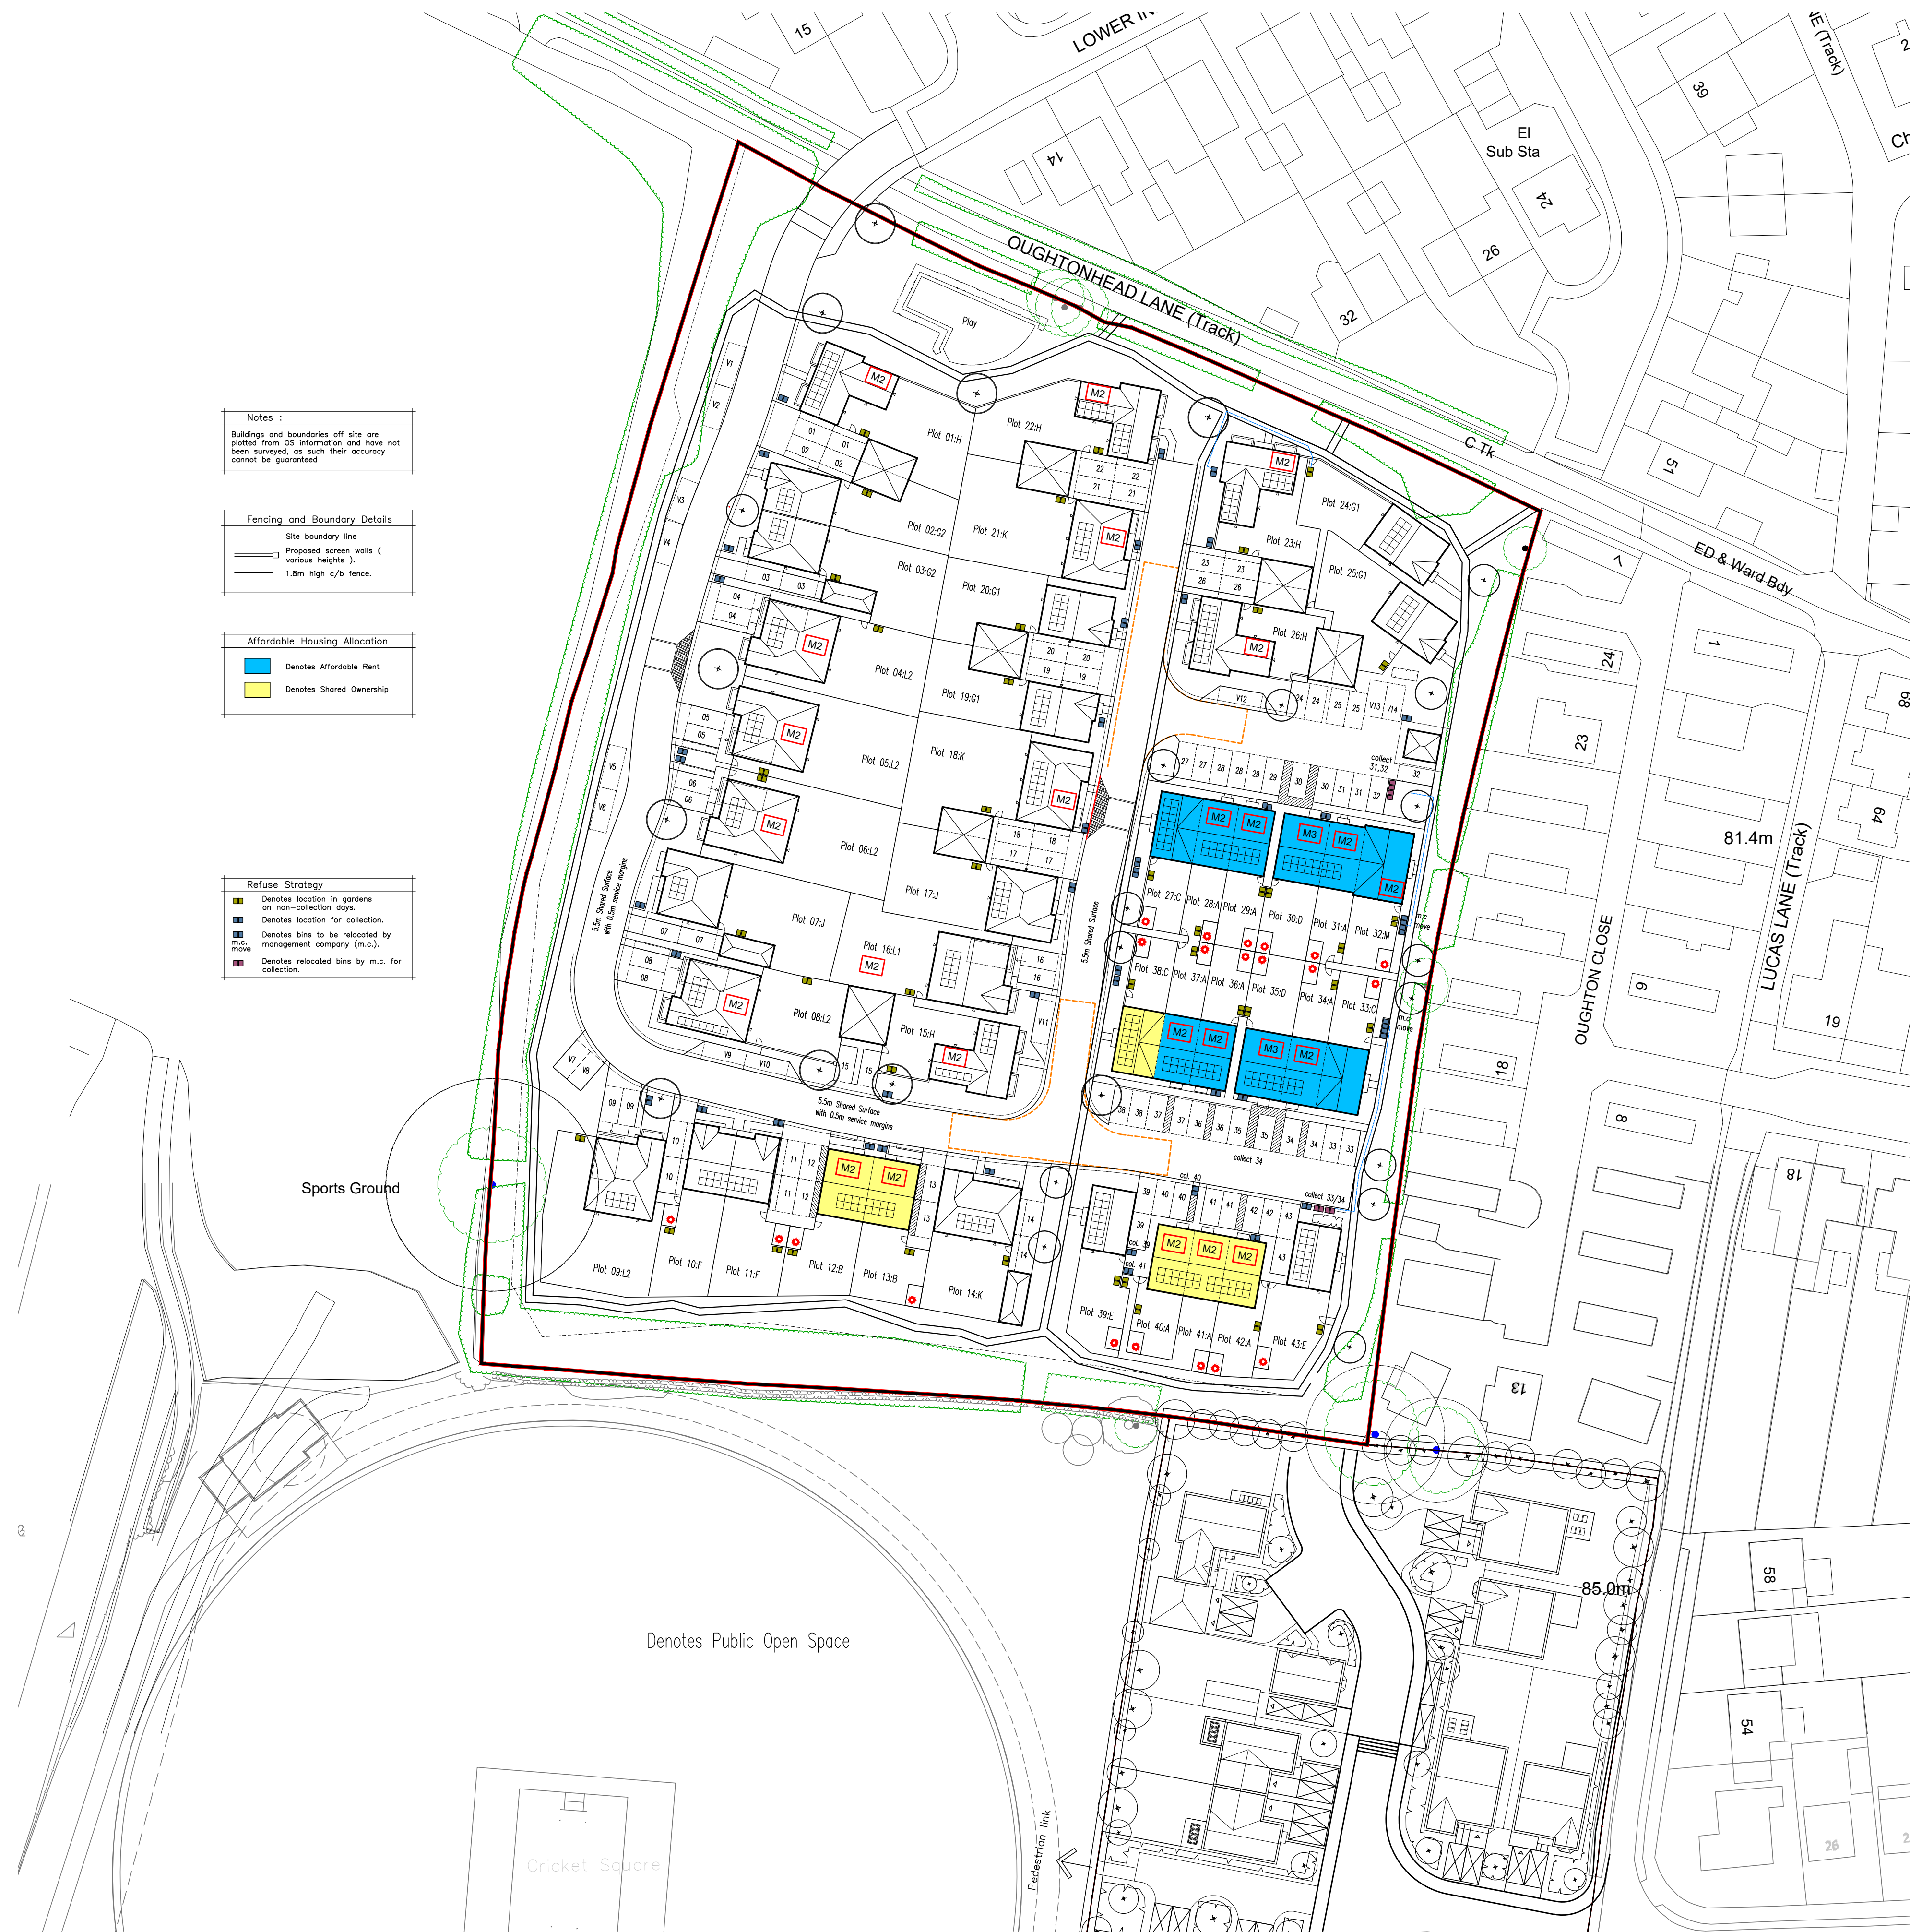

Notes :
Buildings and boundaries off site are plotted from OS information and have not been surveyed, as such their accuracy cannot be guaranteed

Fencing and Boundary Details
Site boundary line
Proposed screen walls (various heights)
1.8m high c/b fence

Affordable Housing Allocation
Denotes Affordable Rent
Denotes Shared Ownership

Refuse Strategy
Denotes location in gardens on non-collection days
Denotes location for collection
Denotes bins to be relocated by management company (m.c.)
Denotes relocated bins by m.c. for collection

PL03 160626 CW JR House Blocks Amended to Remove Garden Rooms & PV Panels Reinstated
PL02 021023 CW JR Electrical Substation Relocated.
PL01 First Planning issue
REV DATE AMEN APP REVISION

Architectus
Architectural Design and Technology
Capella House, 4 Railway Approach, Worthing, West Sussex, BN11 1UR
Tel 01903 821061 Fax: 01903 821711 Email: designoffice@architectus.co.uk

CLIENT: Cala Homes
Northern Home Counties
PROJECT: Oughtonhead Lane
Hitchin
Hertfordshire
DRAWING: Site Layout Plan
M4(2)/M4(3) Plot Location

DRG No: 23/003/71
STATUS: PLANNING
SCALE: 1:500 @A1
DRAWN: CW
APPROVED: JR
DATE: FEB 23
REV: PL03

This drawing is the copyright of Architectus Limited. Information shown is explicitly for the purposes of Planning related applications or general Planning purposes only. This drawing should not be used to obtain Building Regulation approval and is not to be used for construction. Refer to scale bar and title block for drawing scale

