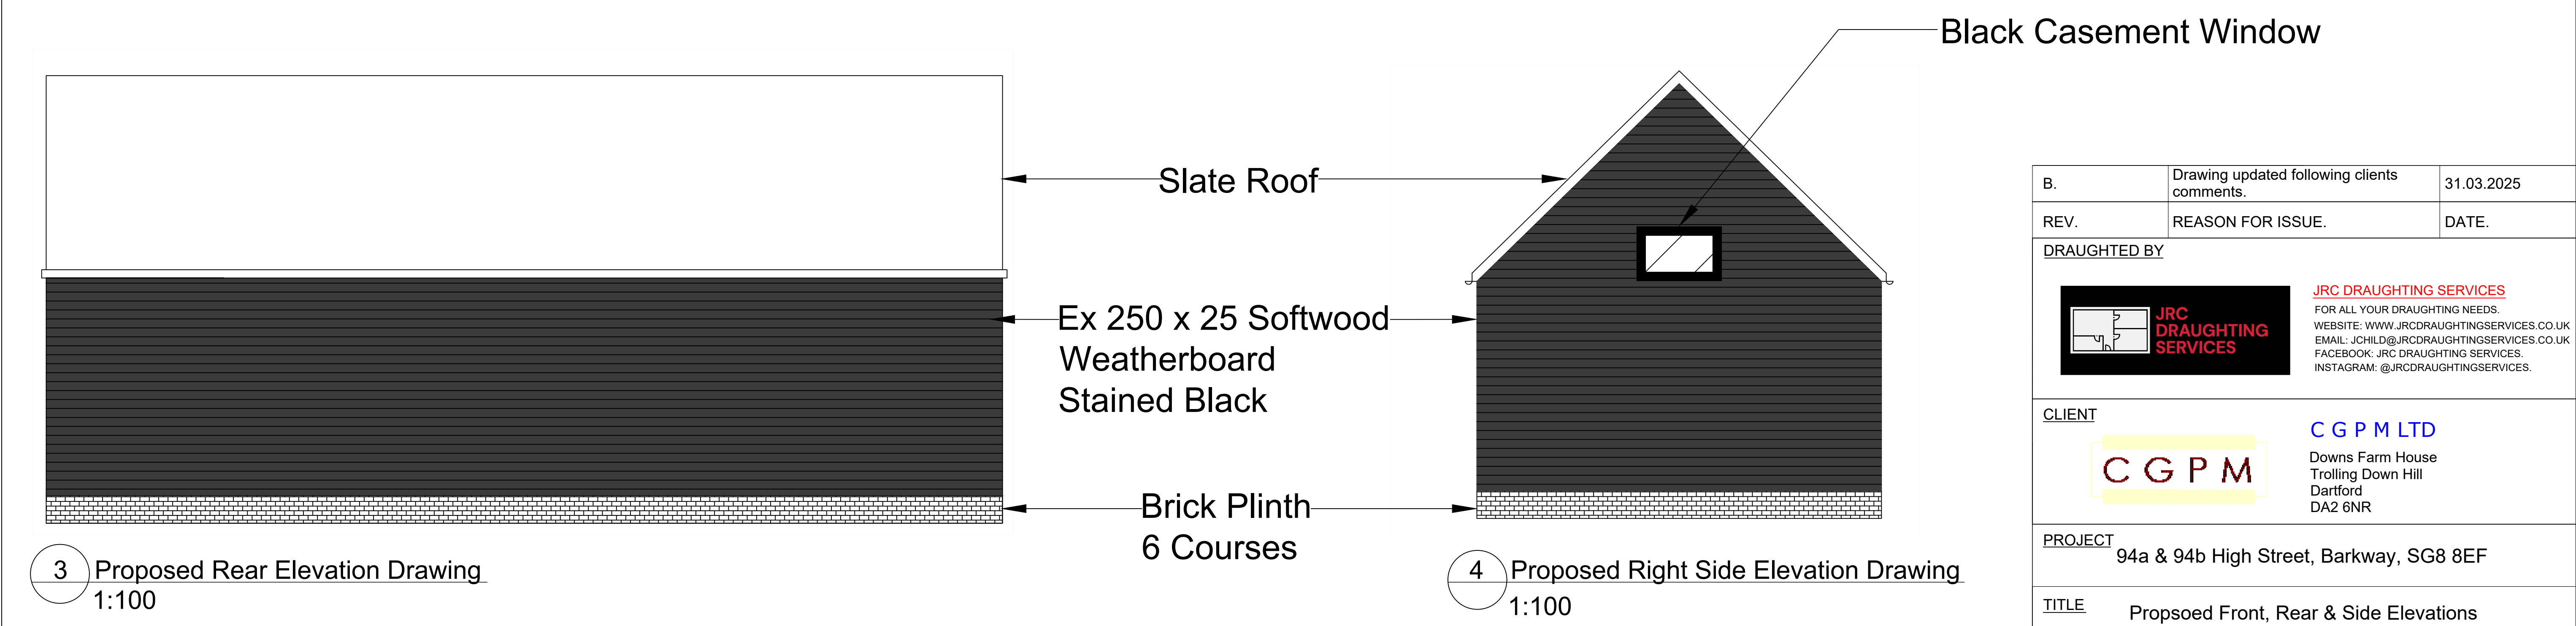
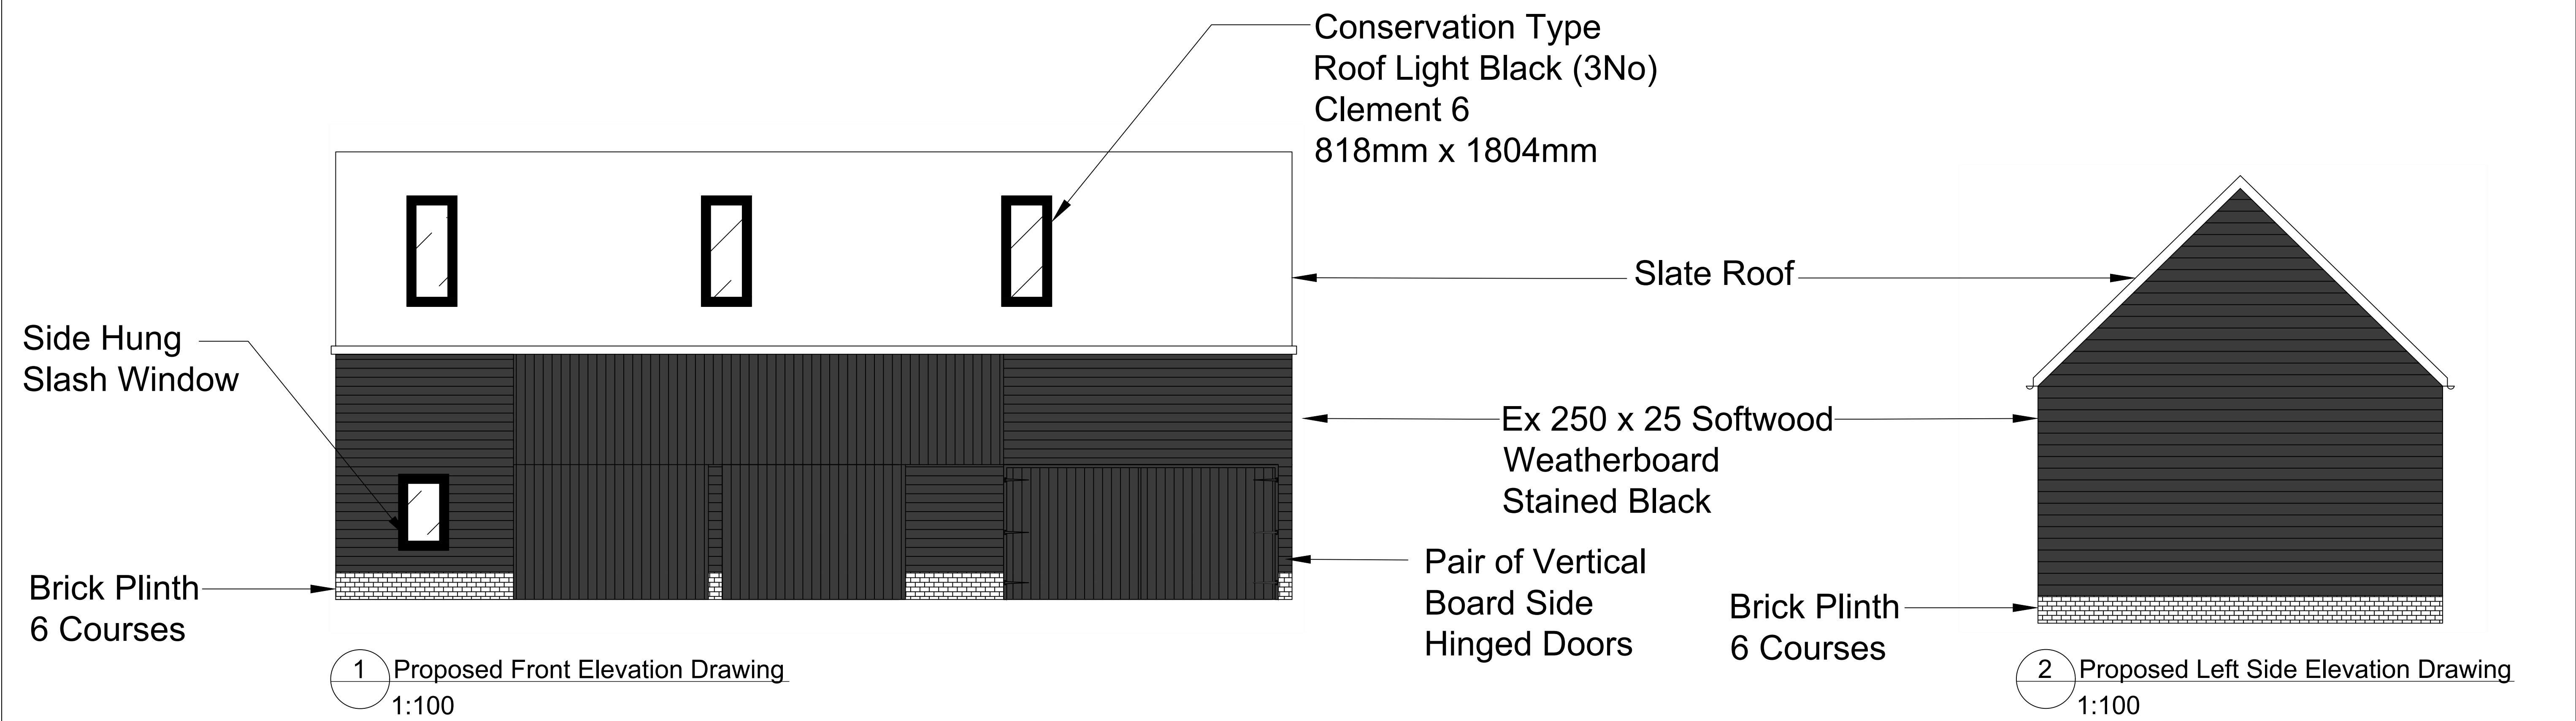
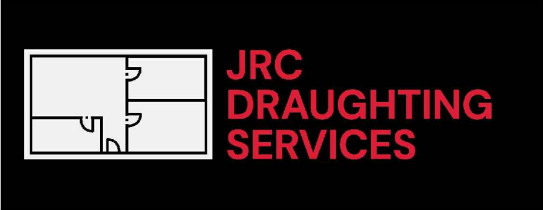


B.	Drawing updated following clients comments.	31.03.2025
REV.	REASON FOR ISSUE.	DATE.
DRAUGHTED BY		
 JRC DRAUGHTING SERVICES FOR ALL YOUR DRAUGHTING NEEDS. WEBSITE: WWW.JRCDRAUGHTINGSERVICES.CO.UK EMAIL: JCHILD@JRCDRAUGHTINGSERVICES.CO.UK FACEBOOK: JRC DRAUGHTING SERVICES. INSTAGRAM: @JRCDRAUGHTINGSERVICES.		
CLIENT		
 CGPMLTD Downs Farm House Trolling Down Hill Dartford DA2 6NR		
PROJECT		
94a & 94b High Street, Barkway, SG8 8EF		
TITLE		
Propsoed Front, Rear & Side Elevations Garage Rebuild Drawing		
Drawn By		Date
J.CHILD		March '25
		Scale
		1:100@A3
DRG No.		Rev
JRC-CGPM-HSB-PFRSEGRD-01		B
© Copyright 2025 - This drawing is owned by JRC Draughting Services.		