


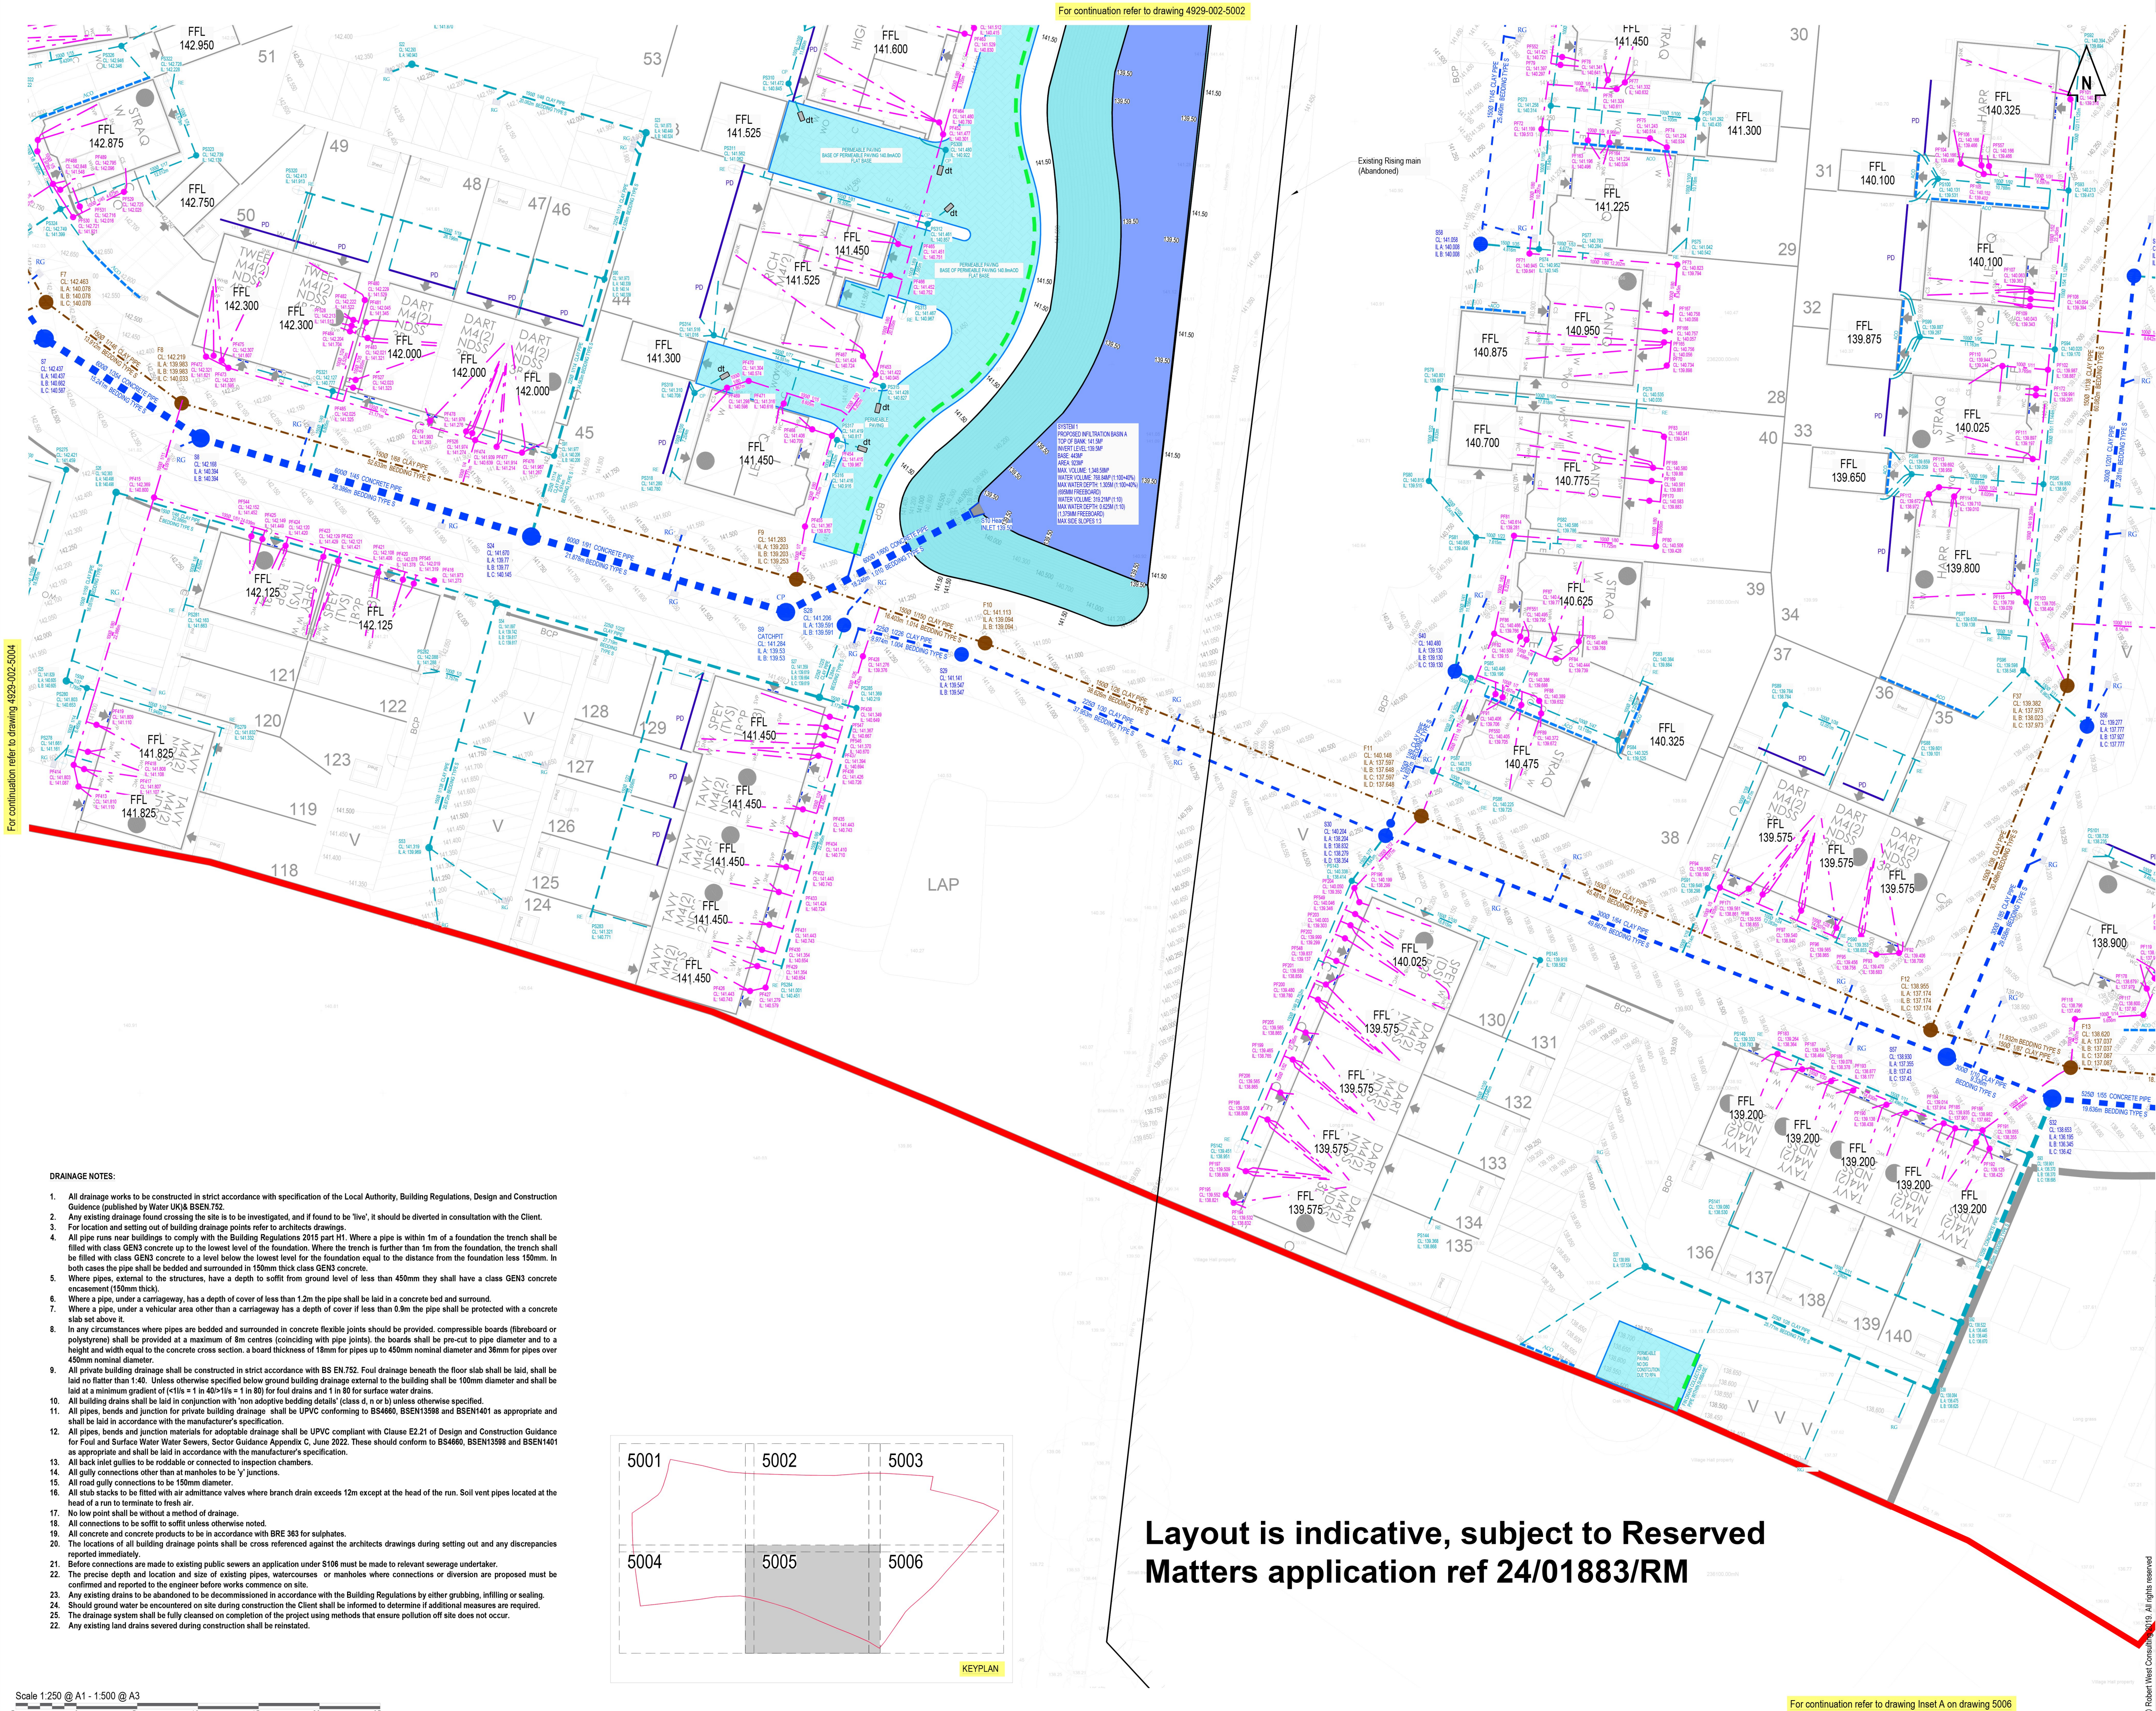

DO NOT SCALE OFF THIS DRAWING

NOTES

- The contractor is responsible for verifying all site & setting out dimensions before commencing work.
- This drawing is to be read in conjunction with all relevant Architectural and M&E drawings.
- All dimensions in meters unless stated otherwise.

Key:

- Site Boundary
- Adoptable Foul Water Manhole & Pipe
- Adoptable Surface Water Manhole & Pipe
- Adoptable Surface Water Road Gully
- Adoptable Deepbore Soakaways
- Adoptable Surface Water Catchpit - 500mm Sump
- Adoptable Surface Water Headwall
- Private / Management Company Foul Water PPIC & Pipe
- Private / Management Company Surface Water PPIC & Pipe
- Private / Management Company Aco Drainage Channel
- Private / Management Company Rodding Eye
- Private / Management Company Formpave Distribution Box
- Private / Management Company Threshold Drainage Channel
- Private / Management Company Surface Water Road Gully
- Private / Management Company Surface Water Yard Gully
- Private / Management Company Surface Water Patio Drain
- Private / Management Company Permeable Paving
- Private / Management Company Fin Drain within Subbase
- Existing 150mm Foul Water Southern Water Sewer
- Existing Thames Water Rising Main

Note: Further falling head tests to be taken at the time of installation of the deep bore soakaways and at appropriate locations and depths. Calculations to be updated based on recorded results.

Revision History					
Rev	Comment	By	Chkd	Appr	Date
T01	ISSUED FOR TENDER	SK	SB	SB	30/09/2024
P04	Basin A and B size revised to avoid footway. Basins A & B & C water levels updated to suit.	SK	SB	SB	14/08/2024
P03	ISSUED FOR INFORMATION	SK	SB	SB	07/08/2024
P02	ISSUED FOR INFORMATION	SK	SB	SB	06/03/2024
P01	ISSUED FOR INFORMATION	SK	SB	SB	20/06/2023
Current Revision					
T02	ADDITIONAL PPICs INCLUDED	SK	SB	SB	15/10/2024

TENDER

REDROW HOMES LIMITED

Robert West

1 Paris Garden
London
SE1 8ND
t: 0203 773 7880
www.robertwest.co.uk

Project: LAND ADJACENT TO ROYSTON ROAD, BARKWAY

Drawing Title: PROPOSED DRAINAGE SHEET 5

RWCL Internal Register reference: 4929-002

Scales @ A1: 5005 - T02