


1. All dimensions to be checked on site. All details and dimensions relating to sub-Contractors work must be checked and agreed between the sub-Contractor or supplier and the general Contractor.
2. This drawing is to be read in conjunction with all relevant Architect's and Engineer's drawings and specification.
3. The main Contractor is responsible for ensuring the stability of the structure whilst the works are in progress.
4. Any information given regarding existing underground services is given in good faith after consultation with the relevant authority. No liability is accepted by the Consultant and the main Contractor is responsible for obtaining and checking all information and taking due care and attention whilst undertaking the works.

[illegible]

Current Revision					
T01	ISSUED FOR TENDER	BS	SB	SB	30/09/2024

REDROW HOMES LIMITED

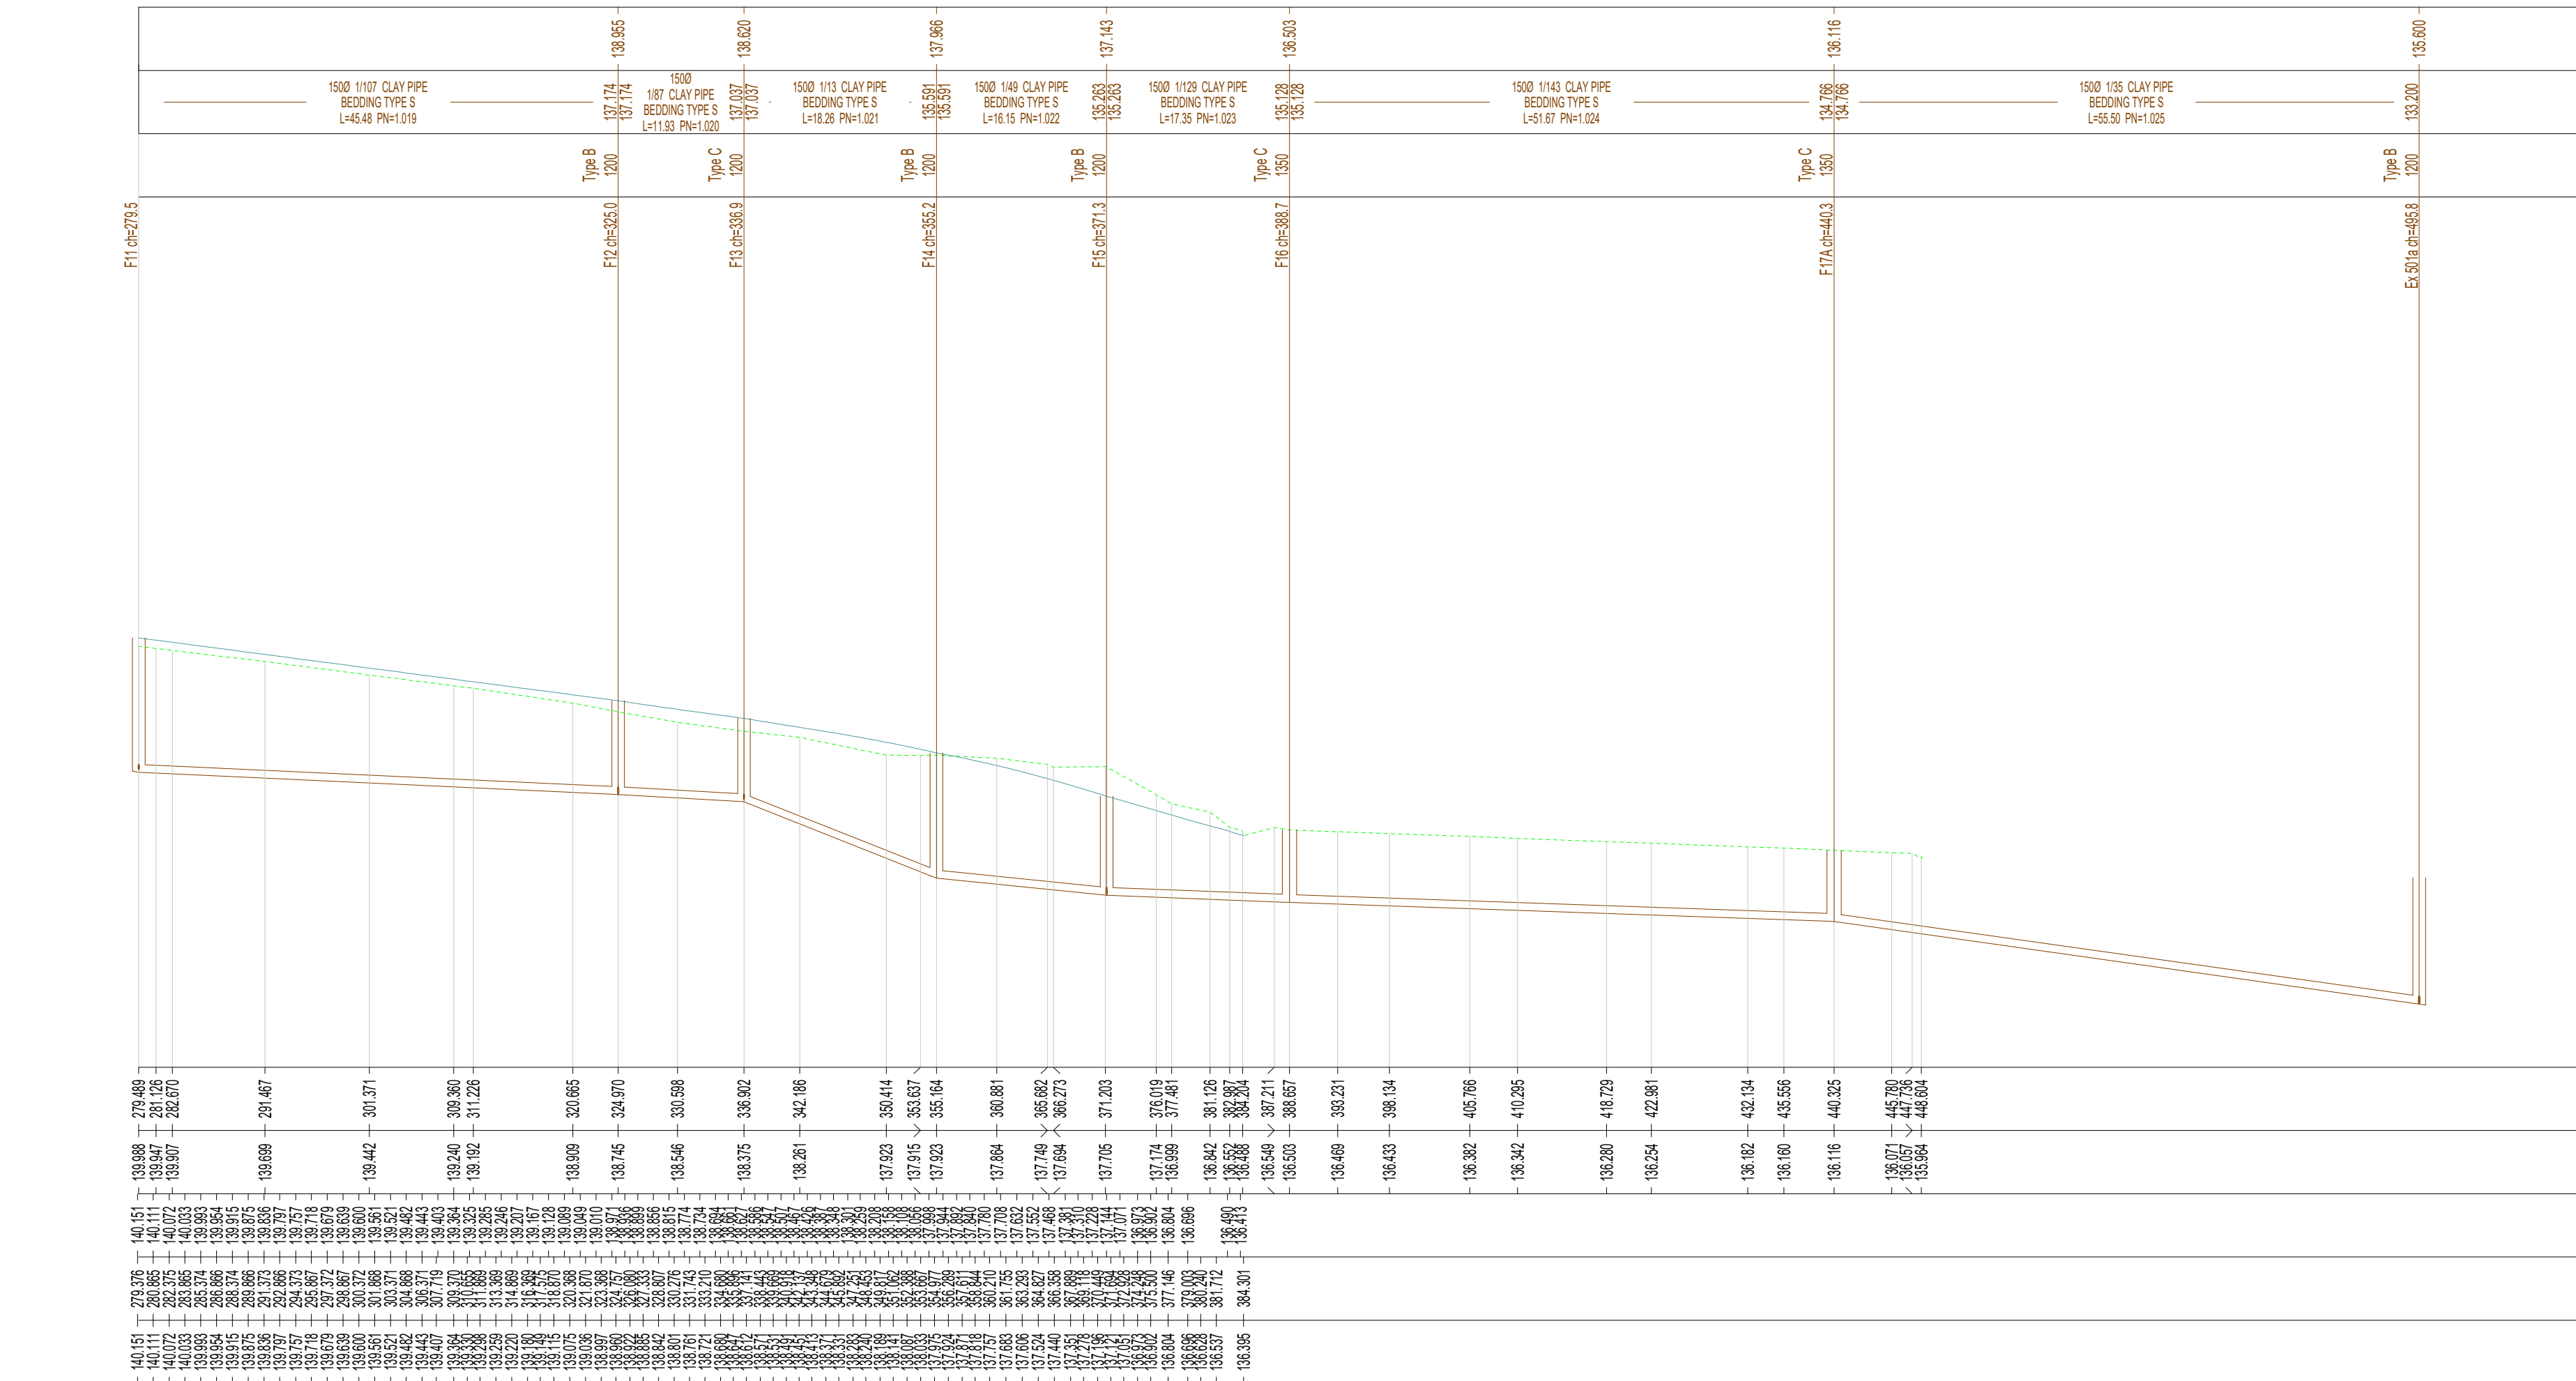

Drawing Title

PROPOSED FOUL WATER LONG SECTIONS
SHEET 1