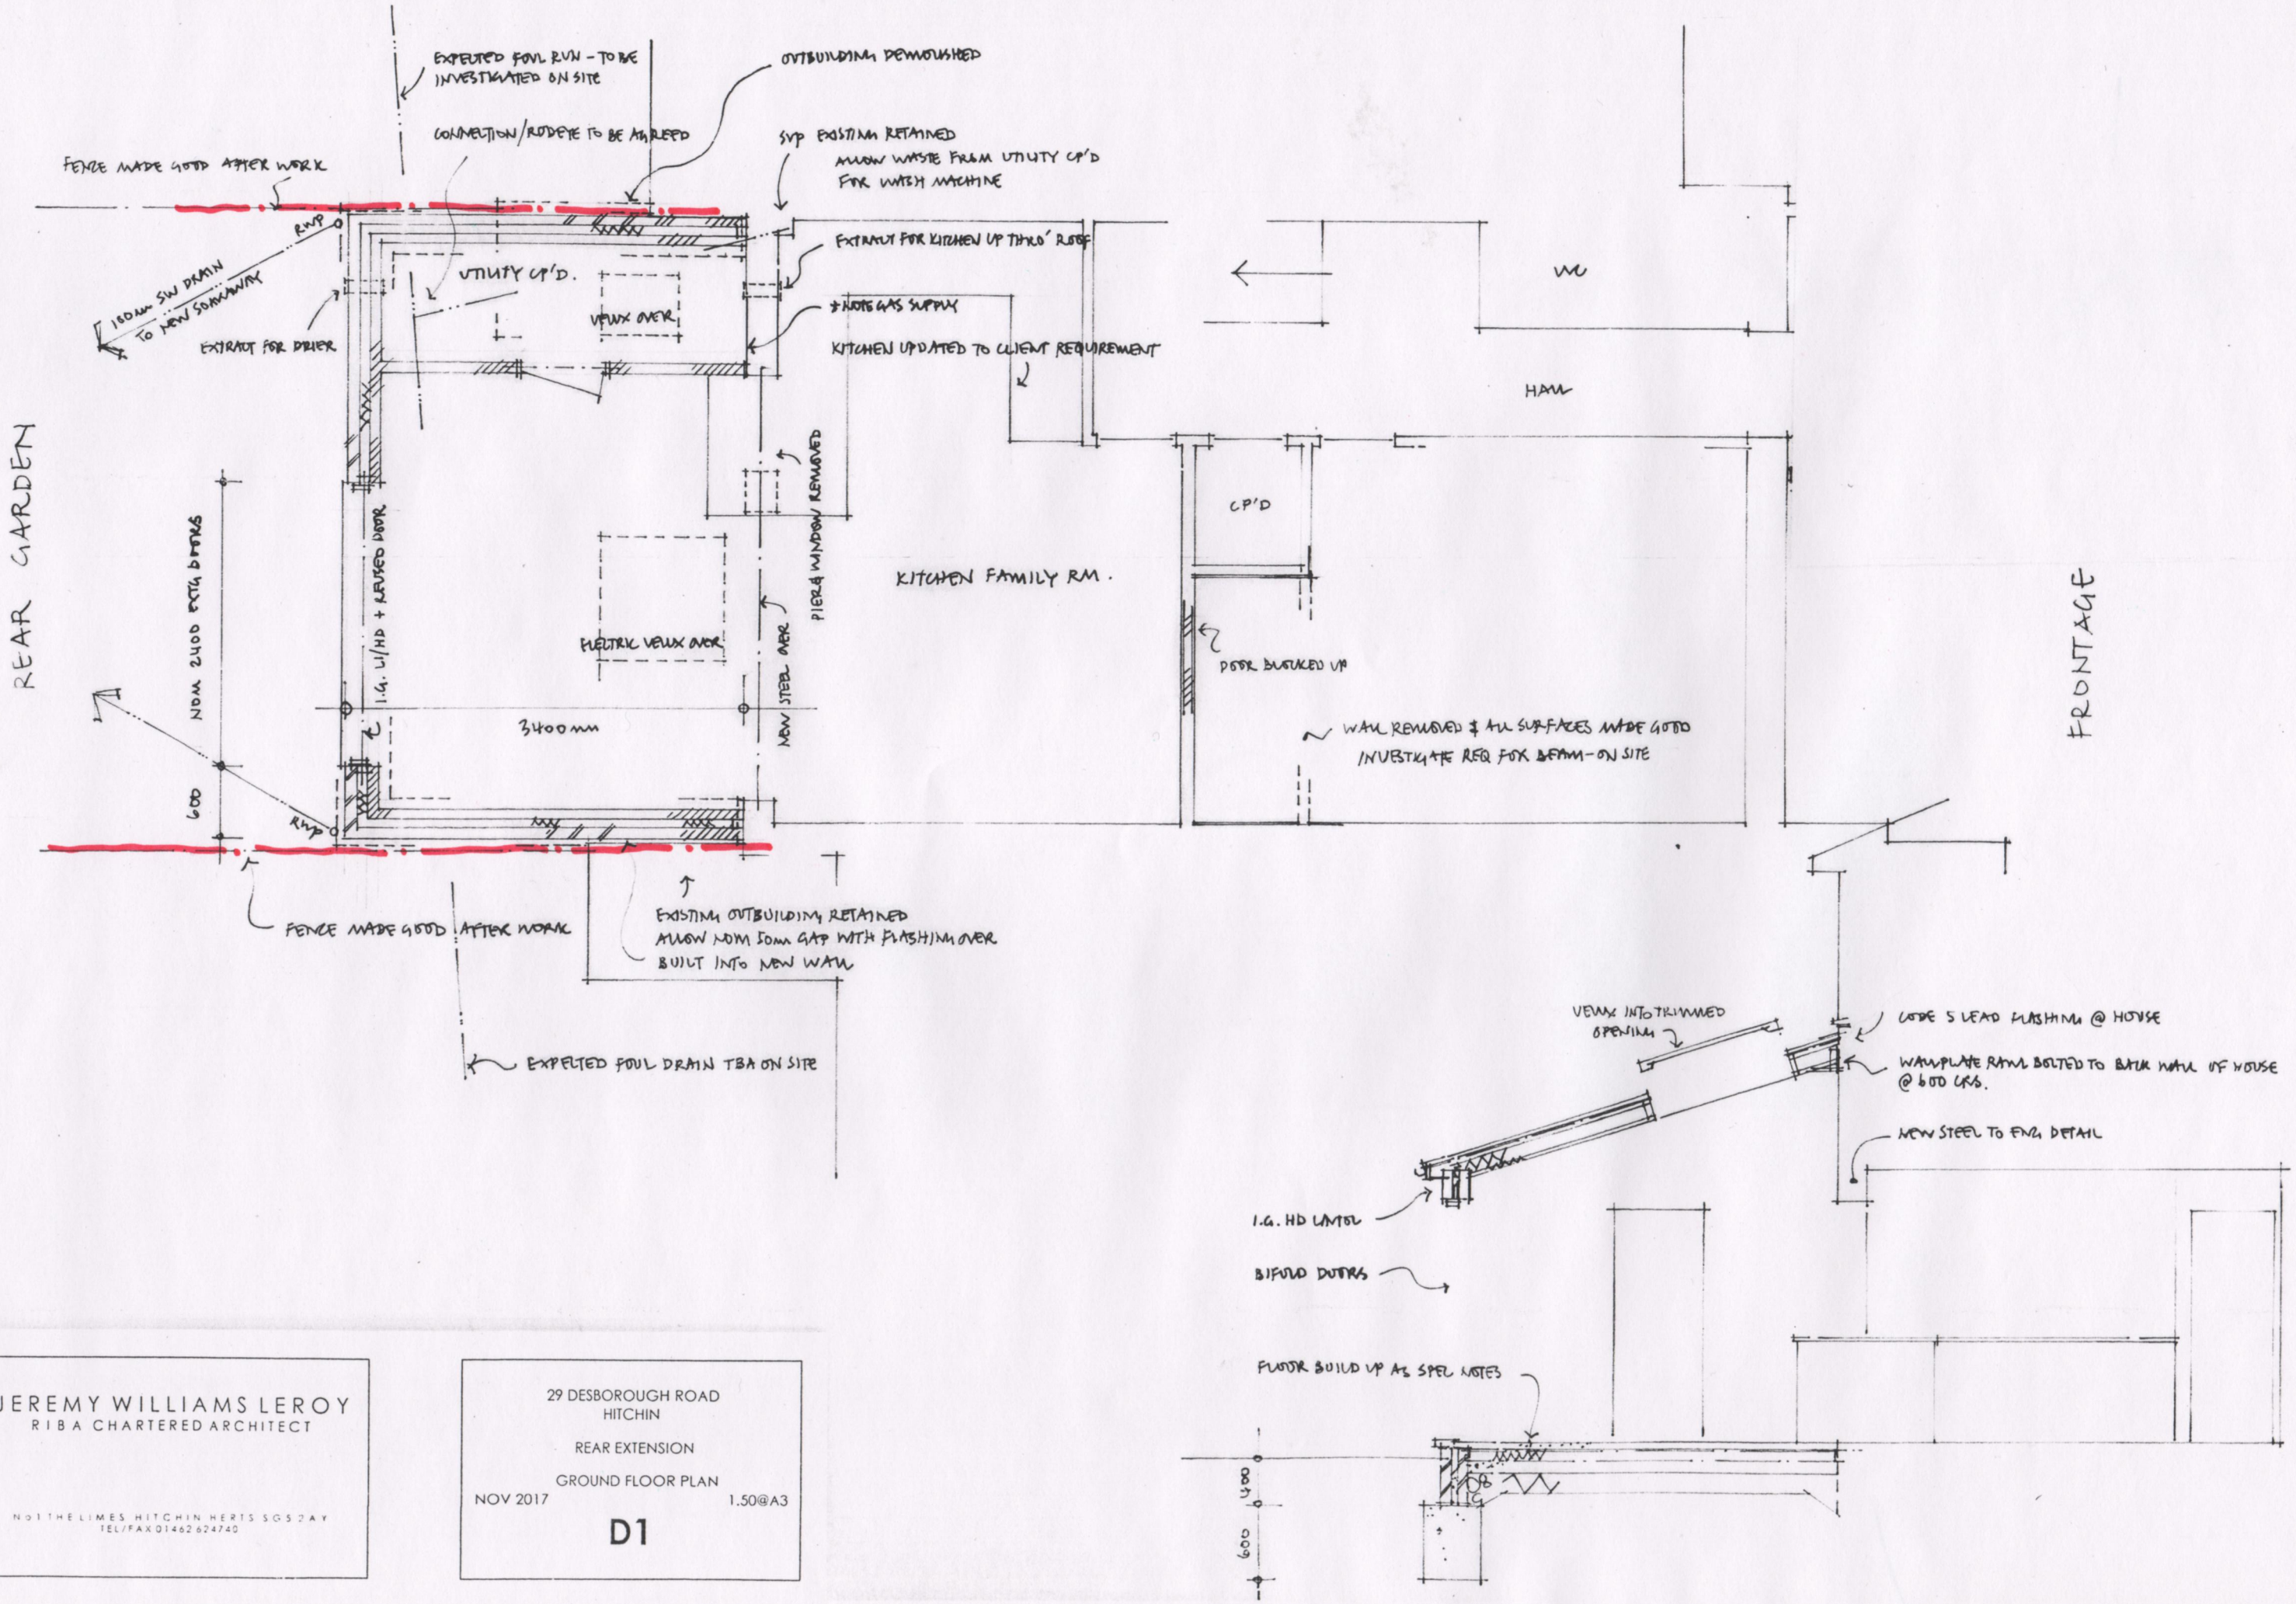

JEREMY WILLIAMS LEROY
RIBA CHARTERED ARCHITECT

No 1 THE LIMES HITCHIN HERTS SG5 2AY
TEL/FAX 01462 624740

29 DESBOROUGH ROAD
HITCHIN

REAR EXTENSION

GROUND FLOOR PLAN

NOV 2017 1.50@A3

D1