


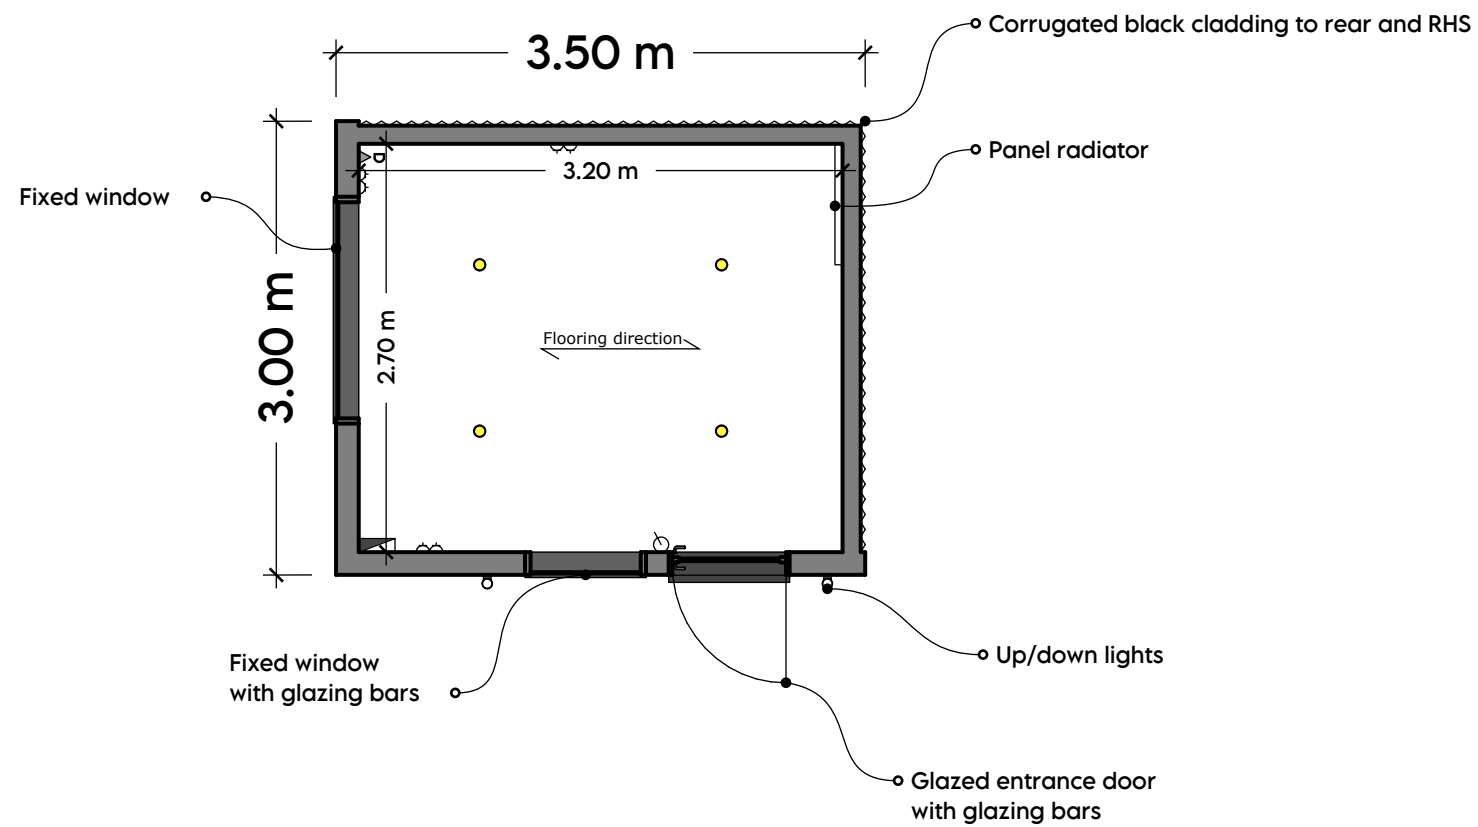

- Twin 13amp socket
- Data point
- Light switch
- Recessed LED light
- Wall light
- Consumer unit

ALL DIMENSIONS ARE APPROXIMATE DO NOT SCALE

It is the customers responsibility to ensure the site is prepared and level within the tolerance of plus or minus 20mm ahead of the installation, and free from any obstructions, root or masonry

CAD design includes two further revisions to the design if required. Any further amendments to be charged at £99 + vat per revision

Revision Notes
A - Glazing bars added.