


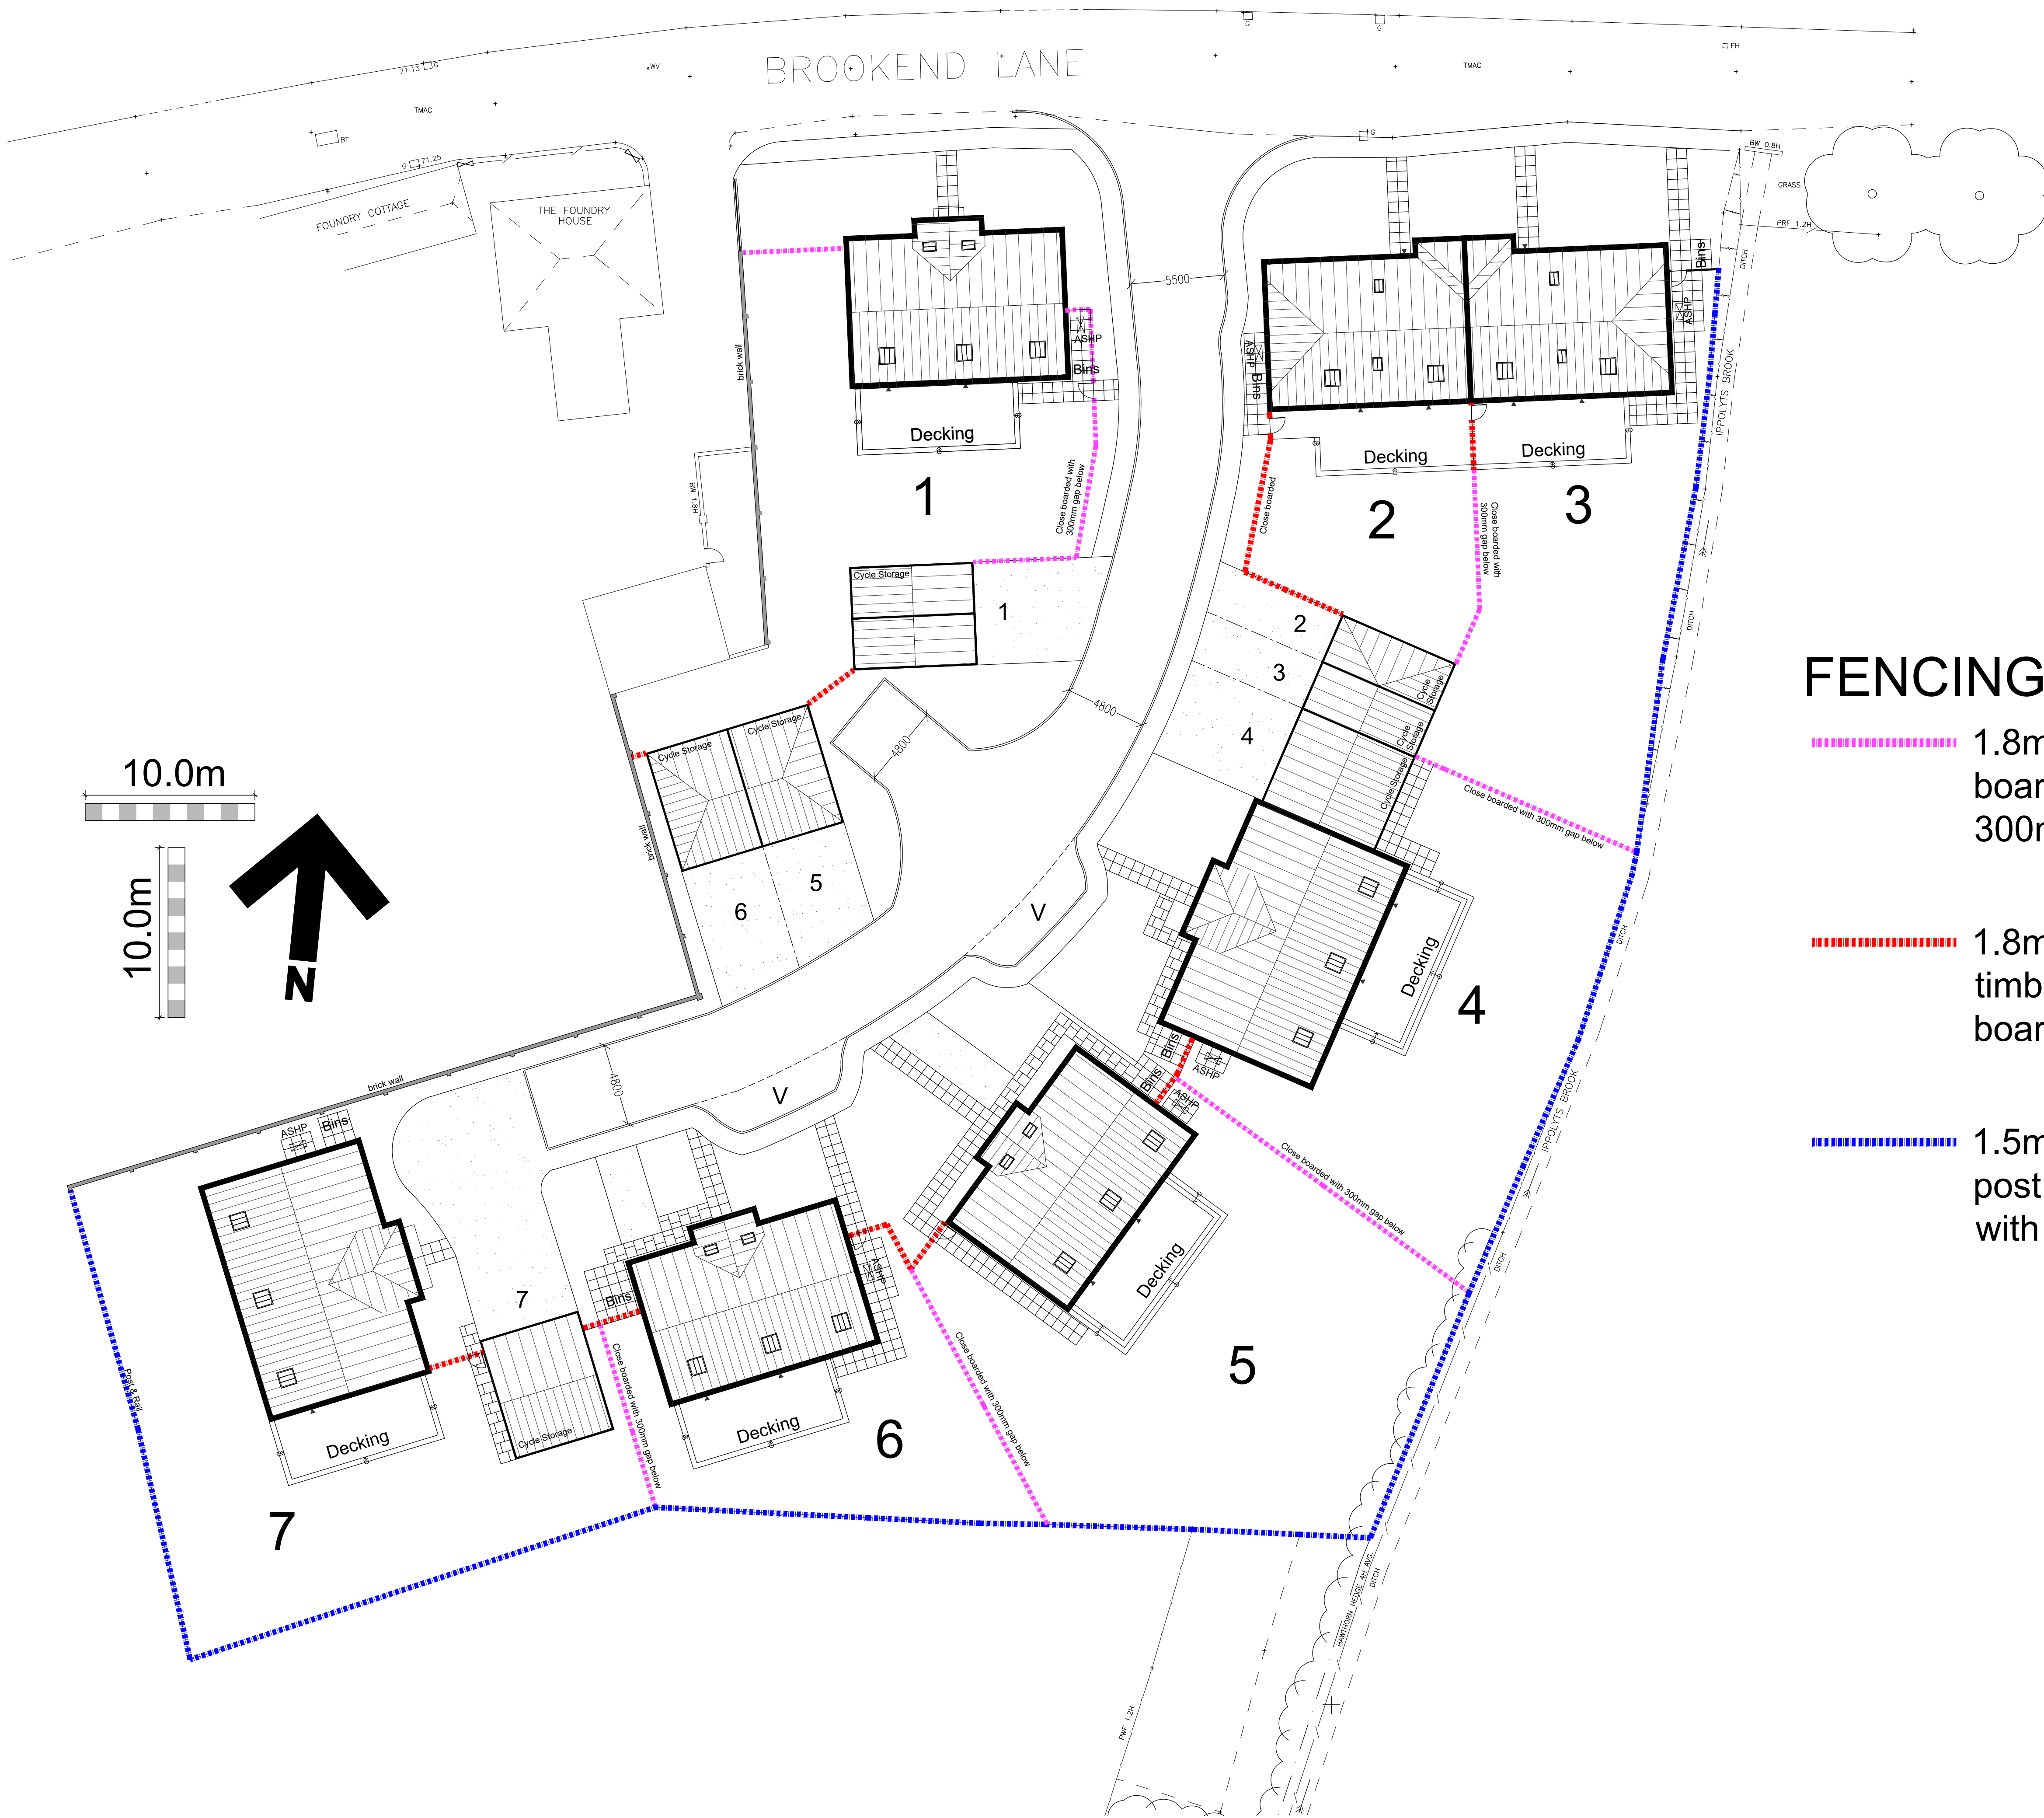

FENCING KEY:

1.8m high timber close boarded fence with 300mm gap to bottom



1.8m high timber close boarded fence



1.5m high timber post and rail fence with mesh



B	Fences between plots 2 to 7 rear gardens amended.	02.02.2025
A	Plot 1 position updated.	24.04.2024
Rev.	Description.	Date.

Jarvis

HOMES OF DISTINCTION

Title:
Development on land at Henry Isaac Foundry, Brookend Lane, St Ippolyts, Hitchin, Herts SG4 7NX.
CONDITION 26 – FENCING

Scale: 1:1250, 1:200 © A1
Date: November 2023
Drawn by: CJB

Drg.No: PC/DV0093/F26B

Burgundy House, 21 The Foresters Harpenden, Herts AL5 2FB
tel: 07860412190
email: cbaxter@jarvishomes.co.uk
www.jarvishomes.co.uk