


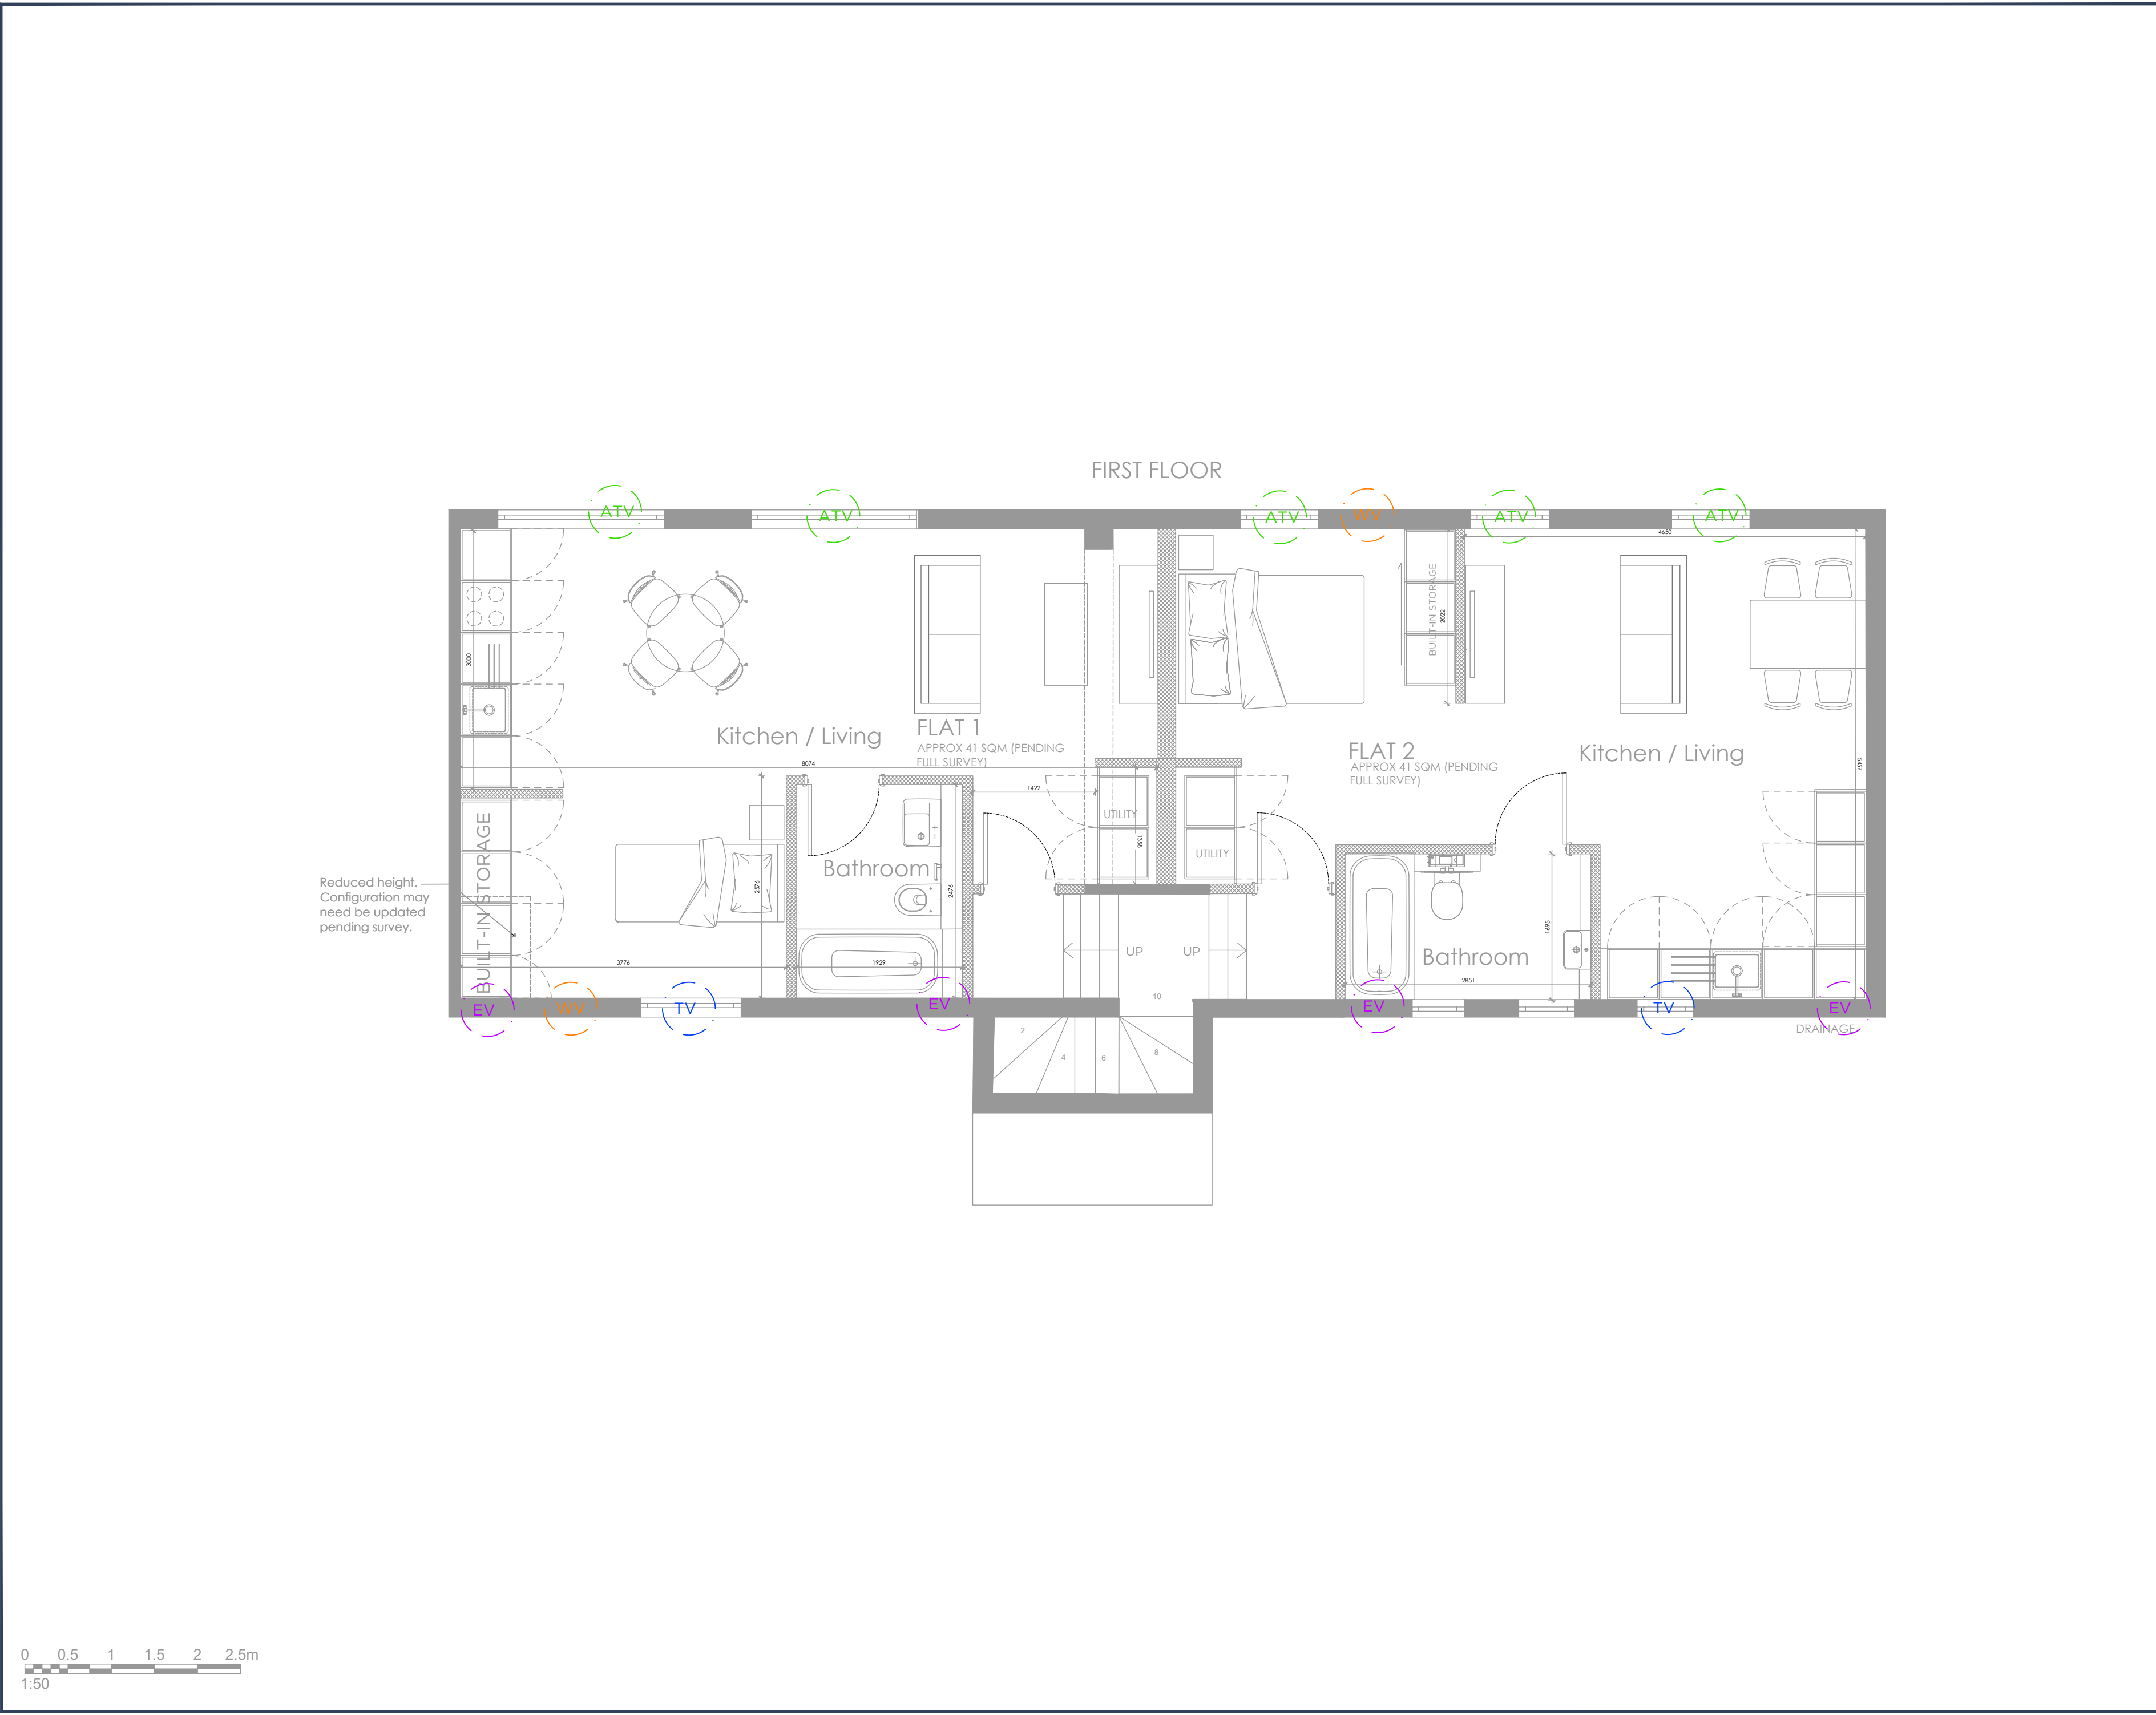

KEY

- TV Trickle Vent
- ATV Acoustic Trickle Vent
- WV Wall Vent
- EV Extract Vent

P02	PLANNING ISSUE	20.02.25	CGH
P01	PLANNING ISSUE	18.10.24	CGH

Rev	Description	Date	By
-----	-------------	------	----

NOTES

All setting out dimensions and points will be found on the construction issue drawings

All dimensions to be checked on site prior to commencement of works. Do not scale this drawing

All drawings need to be read in conjunction with the designers risk assessment.

PRELIMINARY

PROJECT

4&4A KNEESWORTH ST

SG8 5AA, ROYSTON

TITLE

VENTILATION LOCATION

FIRST FLOOR

SCALE

1:50 @ A2

REVISION

P02

PROJECT	ORIGIN	ZONE
663ROY	- GDA	- XXX

LEVEL	TYPE	ROLE	NUMBER
001	- DR	- A	- 07101



GRAVITY DESIGN

Old Bank Court, Morocco Street, London SE1 3HB
+44(0)20 7089 9134 studio@gravitydesignuk.com