



COPYRIGHT AND OWNERSHIP OF THIS DRAWING IS VESTED IN JAMES A. KEANEY ASSOCIATES WHOSE PRIOR WRITTEN CONSENT IS REQUIRED FOR ITS REPRODUCTION/PUBLICATION IN ANY FORM. ALL DIMENSIONS TO BE CHECKED ON SITE AND ANY DISCREPANCIES NOTIFIED TO JAMES A. KEANEY ASSOCIATES. DO NOT SCALE EXCEPT FOR THE PURPOSES OF PLANNING.

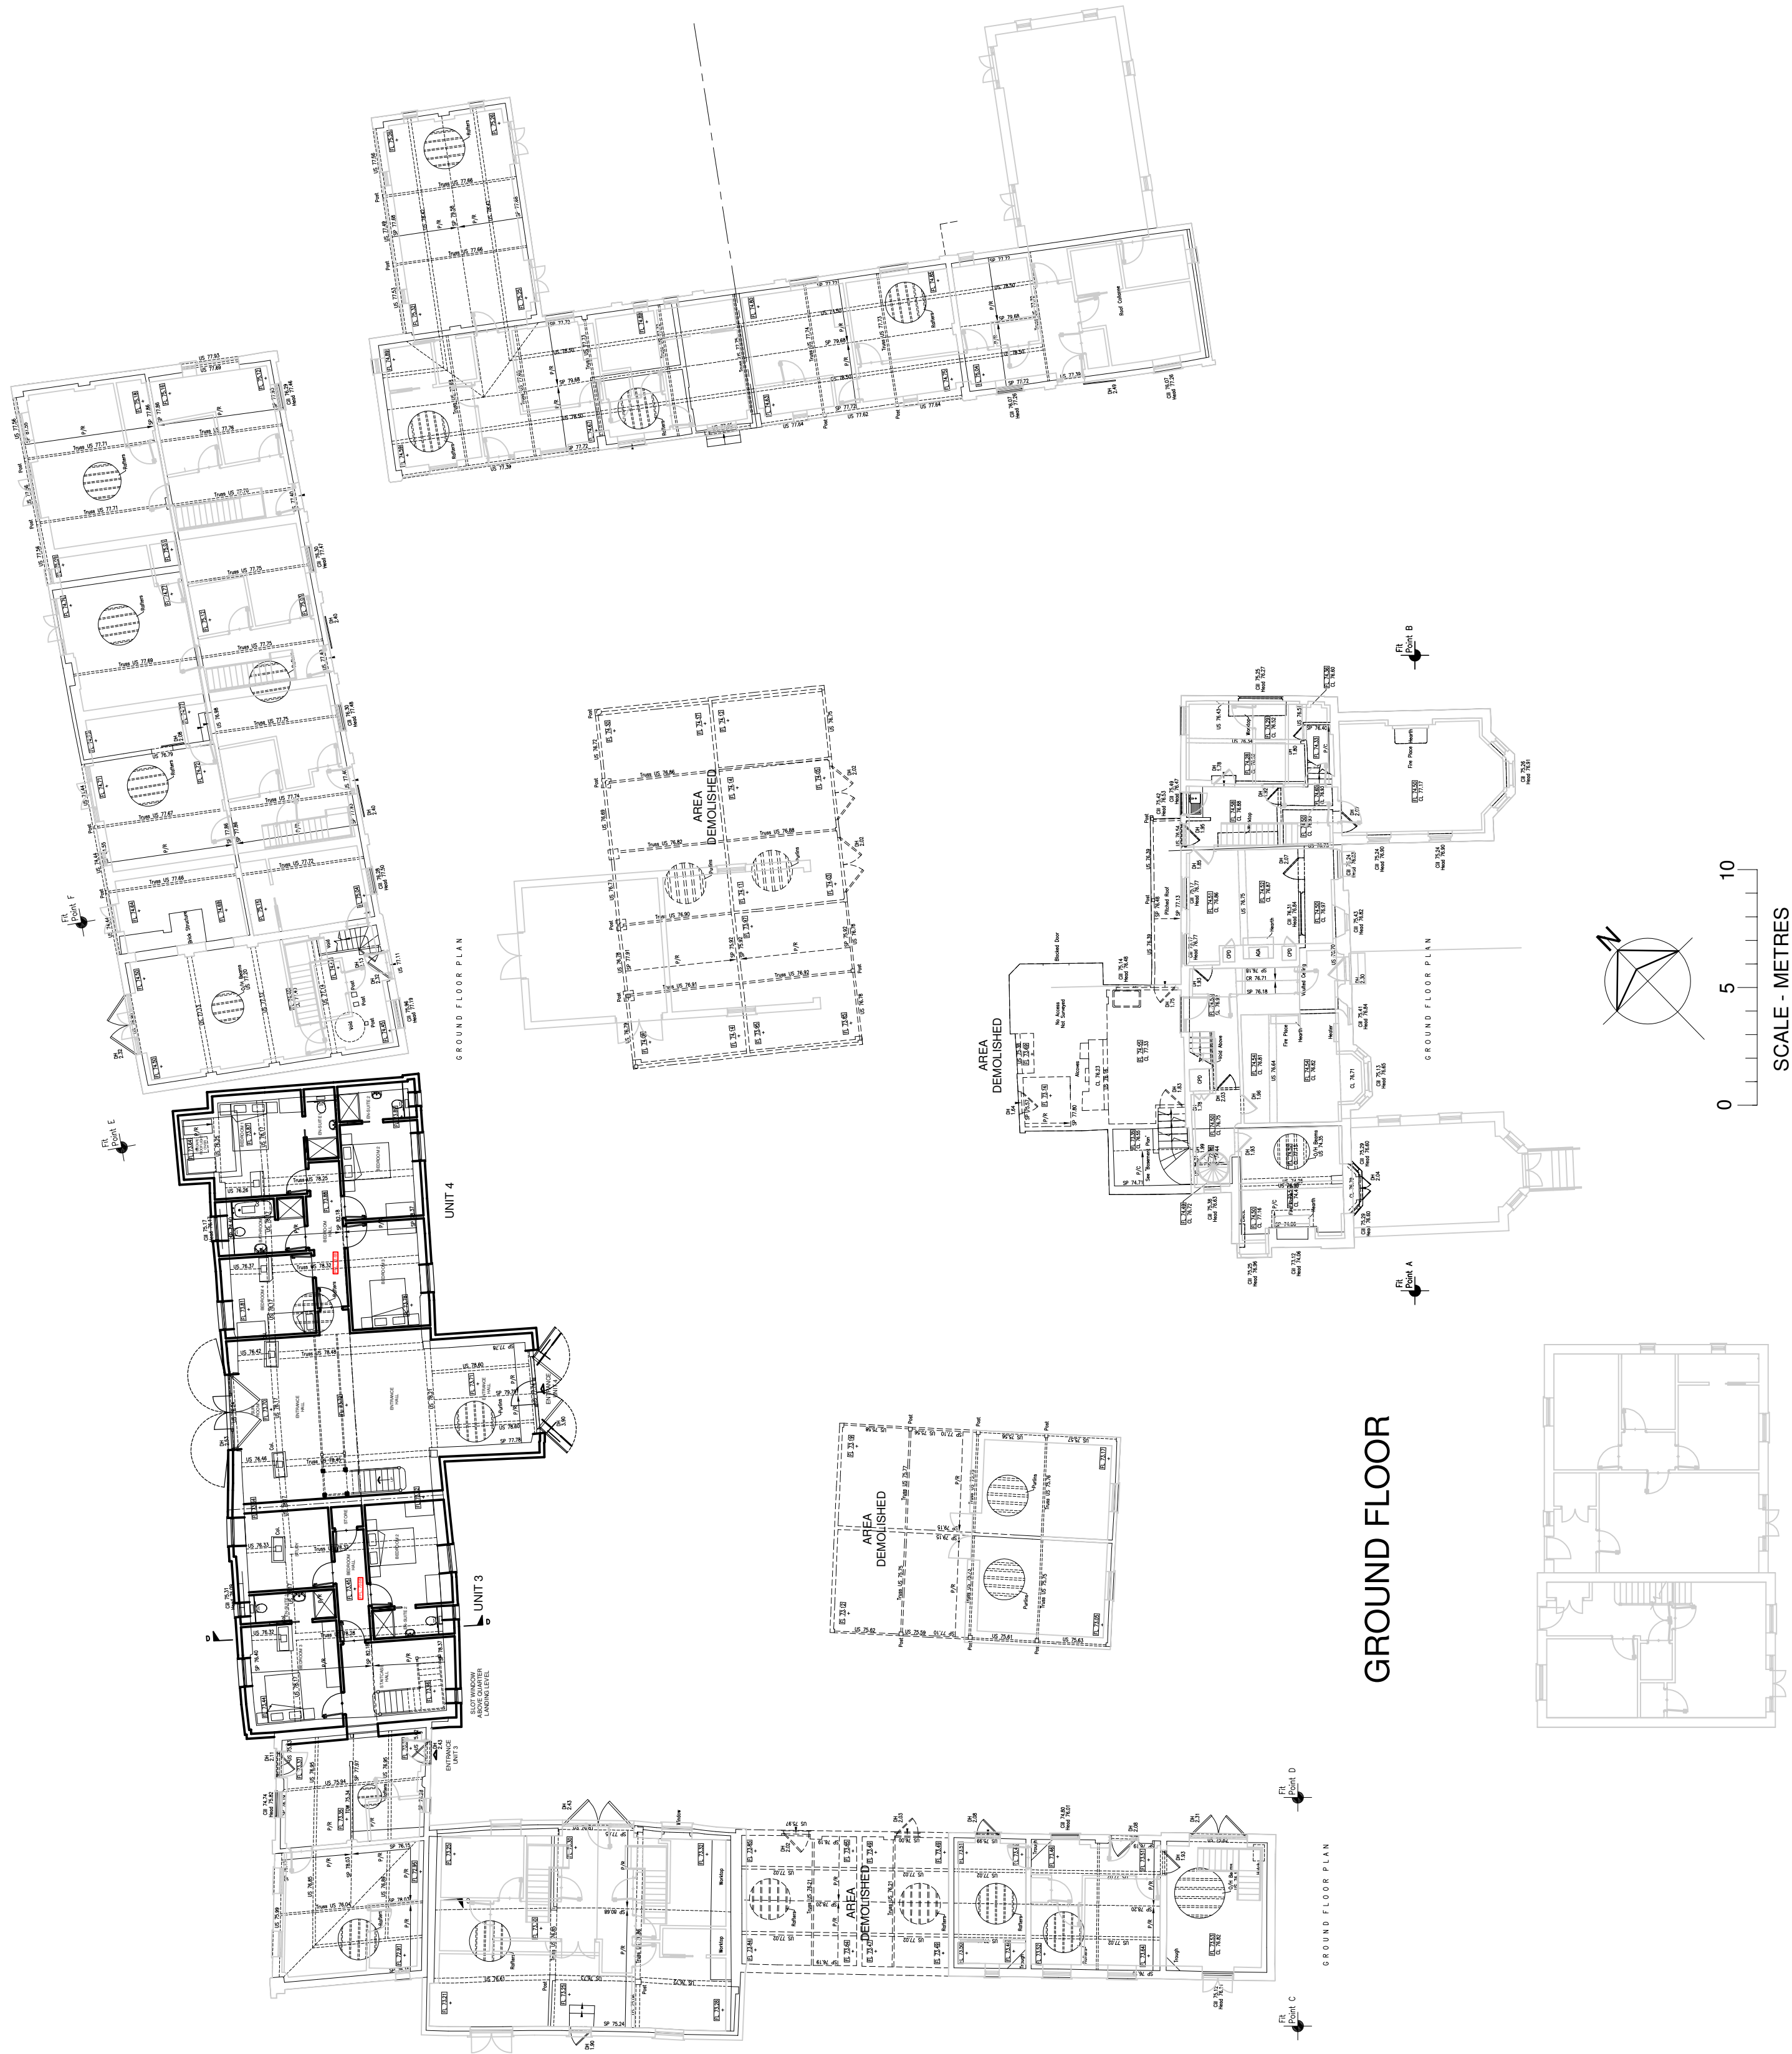

DRAWING INDICATING EXISTING MEASURED SURVEY PLAN INFORMATION

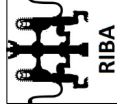

PROJECT	PROPOSED DEVELOPMENT.	SCALE	1:2000A1.
LOCATION	HIGHOVER FARM, HIGHOVER WAY, HITCHIN, HERTS, SG4 0RQ.	DRAWN	J.A.KEANEY.
CLIENT	GILL HUDSON HOMES LTD.	DATE	MAY 2025.
TITLE	PROPOSED THRESHING BARN—GROUND FLOOR.	PURPOSE	LEICA.