


COPYRIGHT AND OWNERSHIP OF THIS DRAWING IS VESTED IN JAMES A. KEANEY ASSOCIATES WHOSE PRIOR WRITTEN CONSENT IS REQUIRED FOR ITS REPRODUCTION/PUBLICATION IN ANY FORM OR BY ANY MEANS, ELECTRONIC OR MECHANICAL, INCLUDING PHOTOCOPYING, RECORDING, OR BY ANY INFORMATION STORAGE AND RETRIEVAL SYSTEM. ANY UNAUTHORIZED REPRODUCTION OR PUBLICATION OF THIS DRAWING BY ANY OTHER PARTY SHALL BE AT THE RISK OF THE REPRODUCER/PUBLISHER AND JAMES A. KEANEY ASSOCIATES DO NOT SCALE EXCEPT FOR THE PURPOSES OF PLANNING.

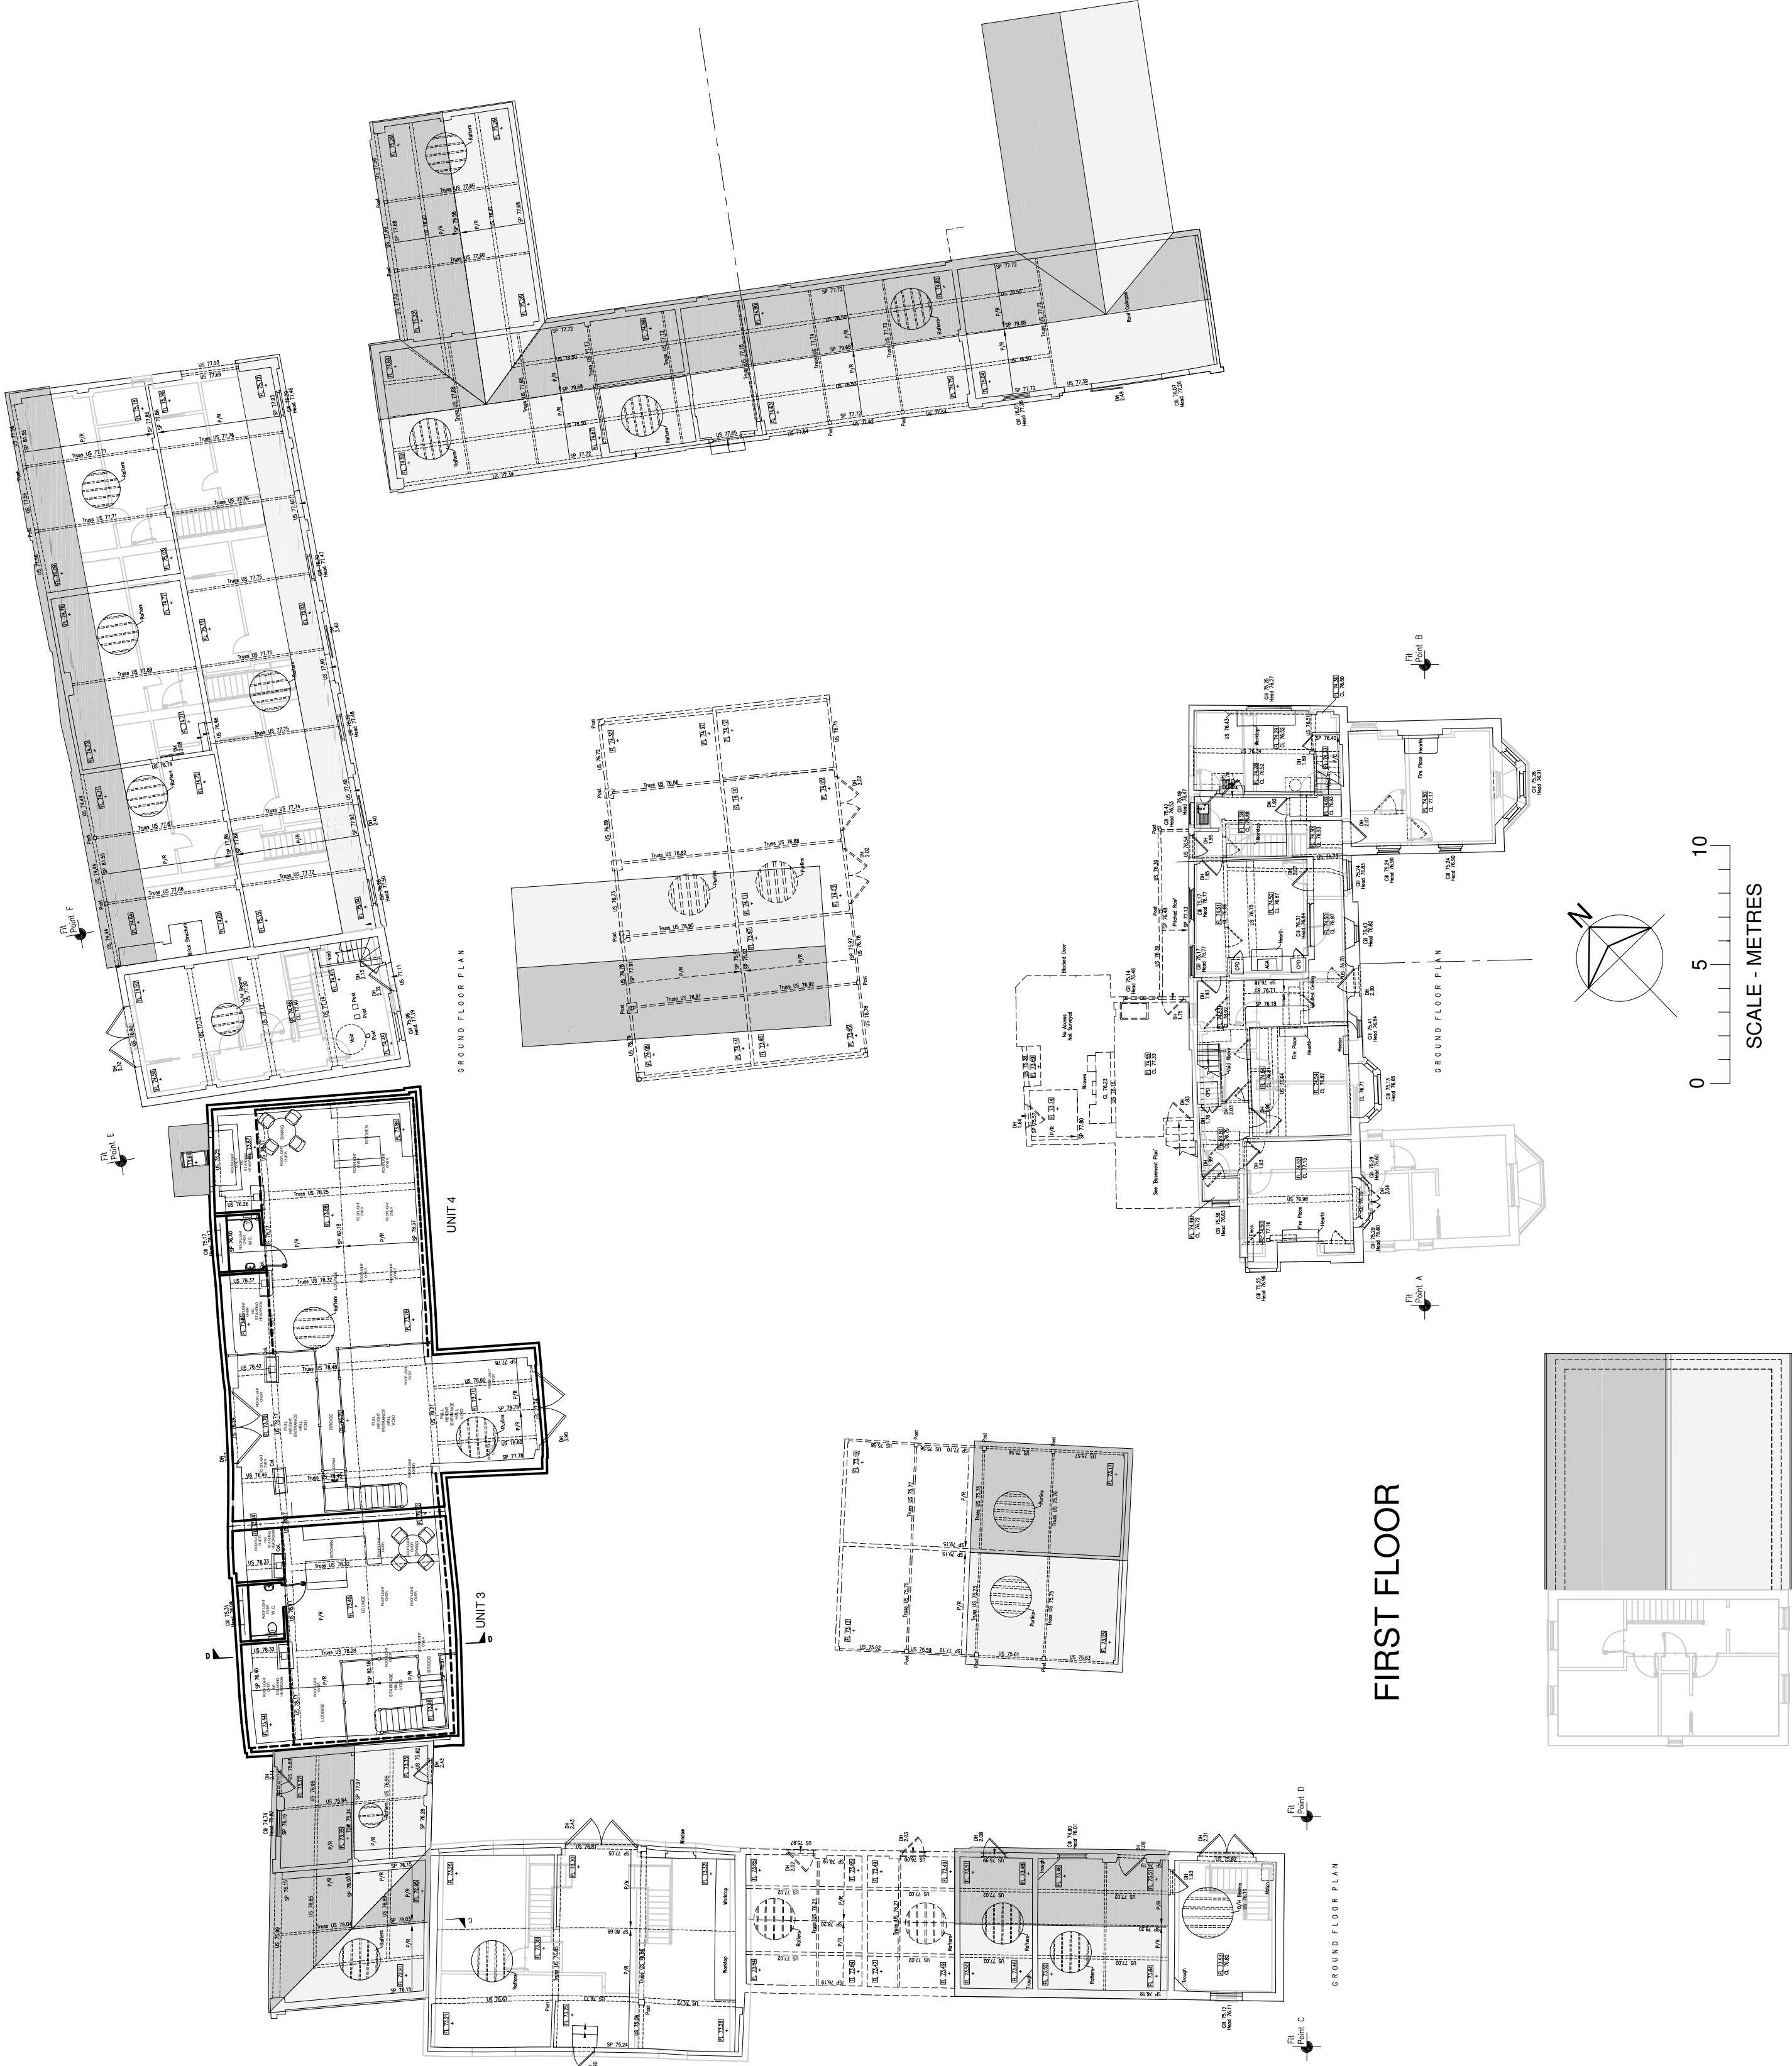

DRAWING INDICATING EXISTING MEASURED SURVEY PLAN INFORMATION

A. 07.08.25 AMENDED IN ACCORDANCE WITH FURTHER NORTH HERTS COUNCIL COMMUNICATIONS.			
PROJECT	PROPOSED DEVELOPMENT.	SCALE	1:200@A1.
LOCATION	HIGHOVER FARM, HIGHOVER WAY, HITCHIN, HERTS, SG4 0RG.	DRAWN	J.A.KEANEY.
CLIENT	GILL HUDSON HOMES LTD.	DTE	MAY 2025.
TITLE	PROPOSED THRESHING BARN—FIRST FLOOR.	PURPOSE	LECA.
DRAWING NUMBER			2208.LBC.04A



LISTED
BUILDING
CONSENT
APPLICATION