


COPYRIGHT AND OWNERSHIP OF THIS DRAWING IS VESTED IN JAMES A. KEANEY ASSOCIATES WHOSE PRIOR WRITTEN CONSENT IS REQUIRED FOR ITS REPRODUCTION/PUBLICATION IN ANY FORM. ALL DIMENSIONS ARE GIVEN IN METRES AND ALL DIMENSIONS ARE TO FACE UNLESS OTHERWISE SPECIFIED. THIS DRAWING IS THE PROPERTY OF JAMES A. KEANEY ASSOCIATES AND IS NOT TO BE REPRODUCED OR USED FOR ANY OTHER PURPOSES WITHOUT THE WRITTEN CONSENT OF JAMES A. KEANEY ASSOCIATES. DO NOT SCALE EXCEPT FOR THE PURPOSES OF PLANNING.

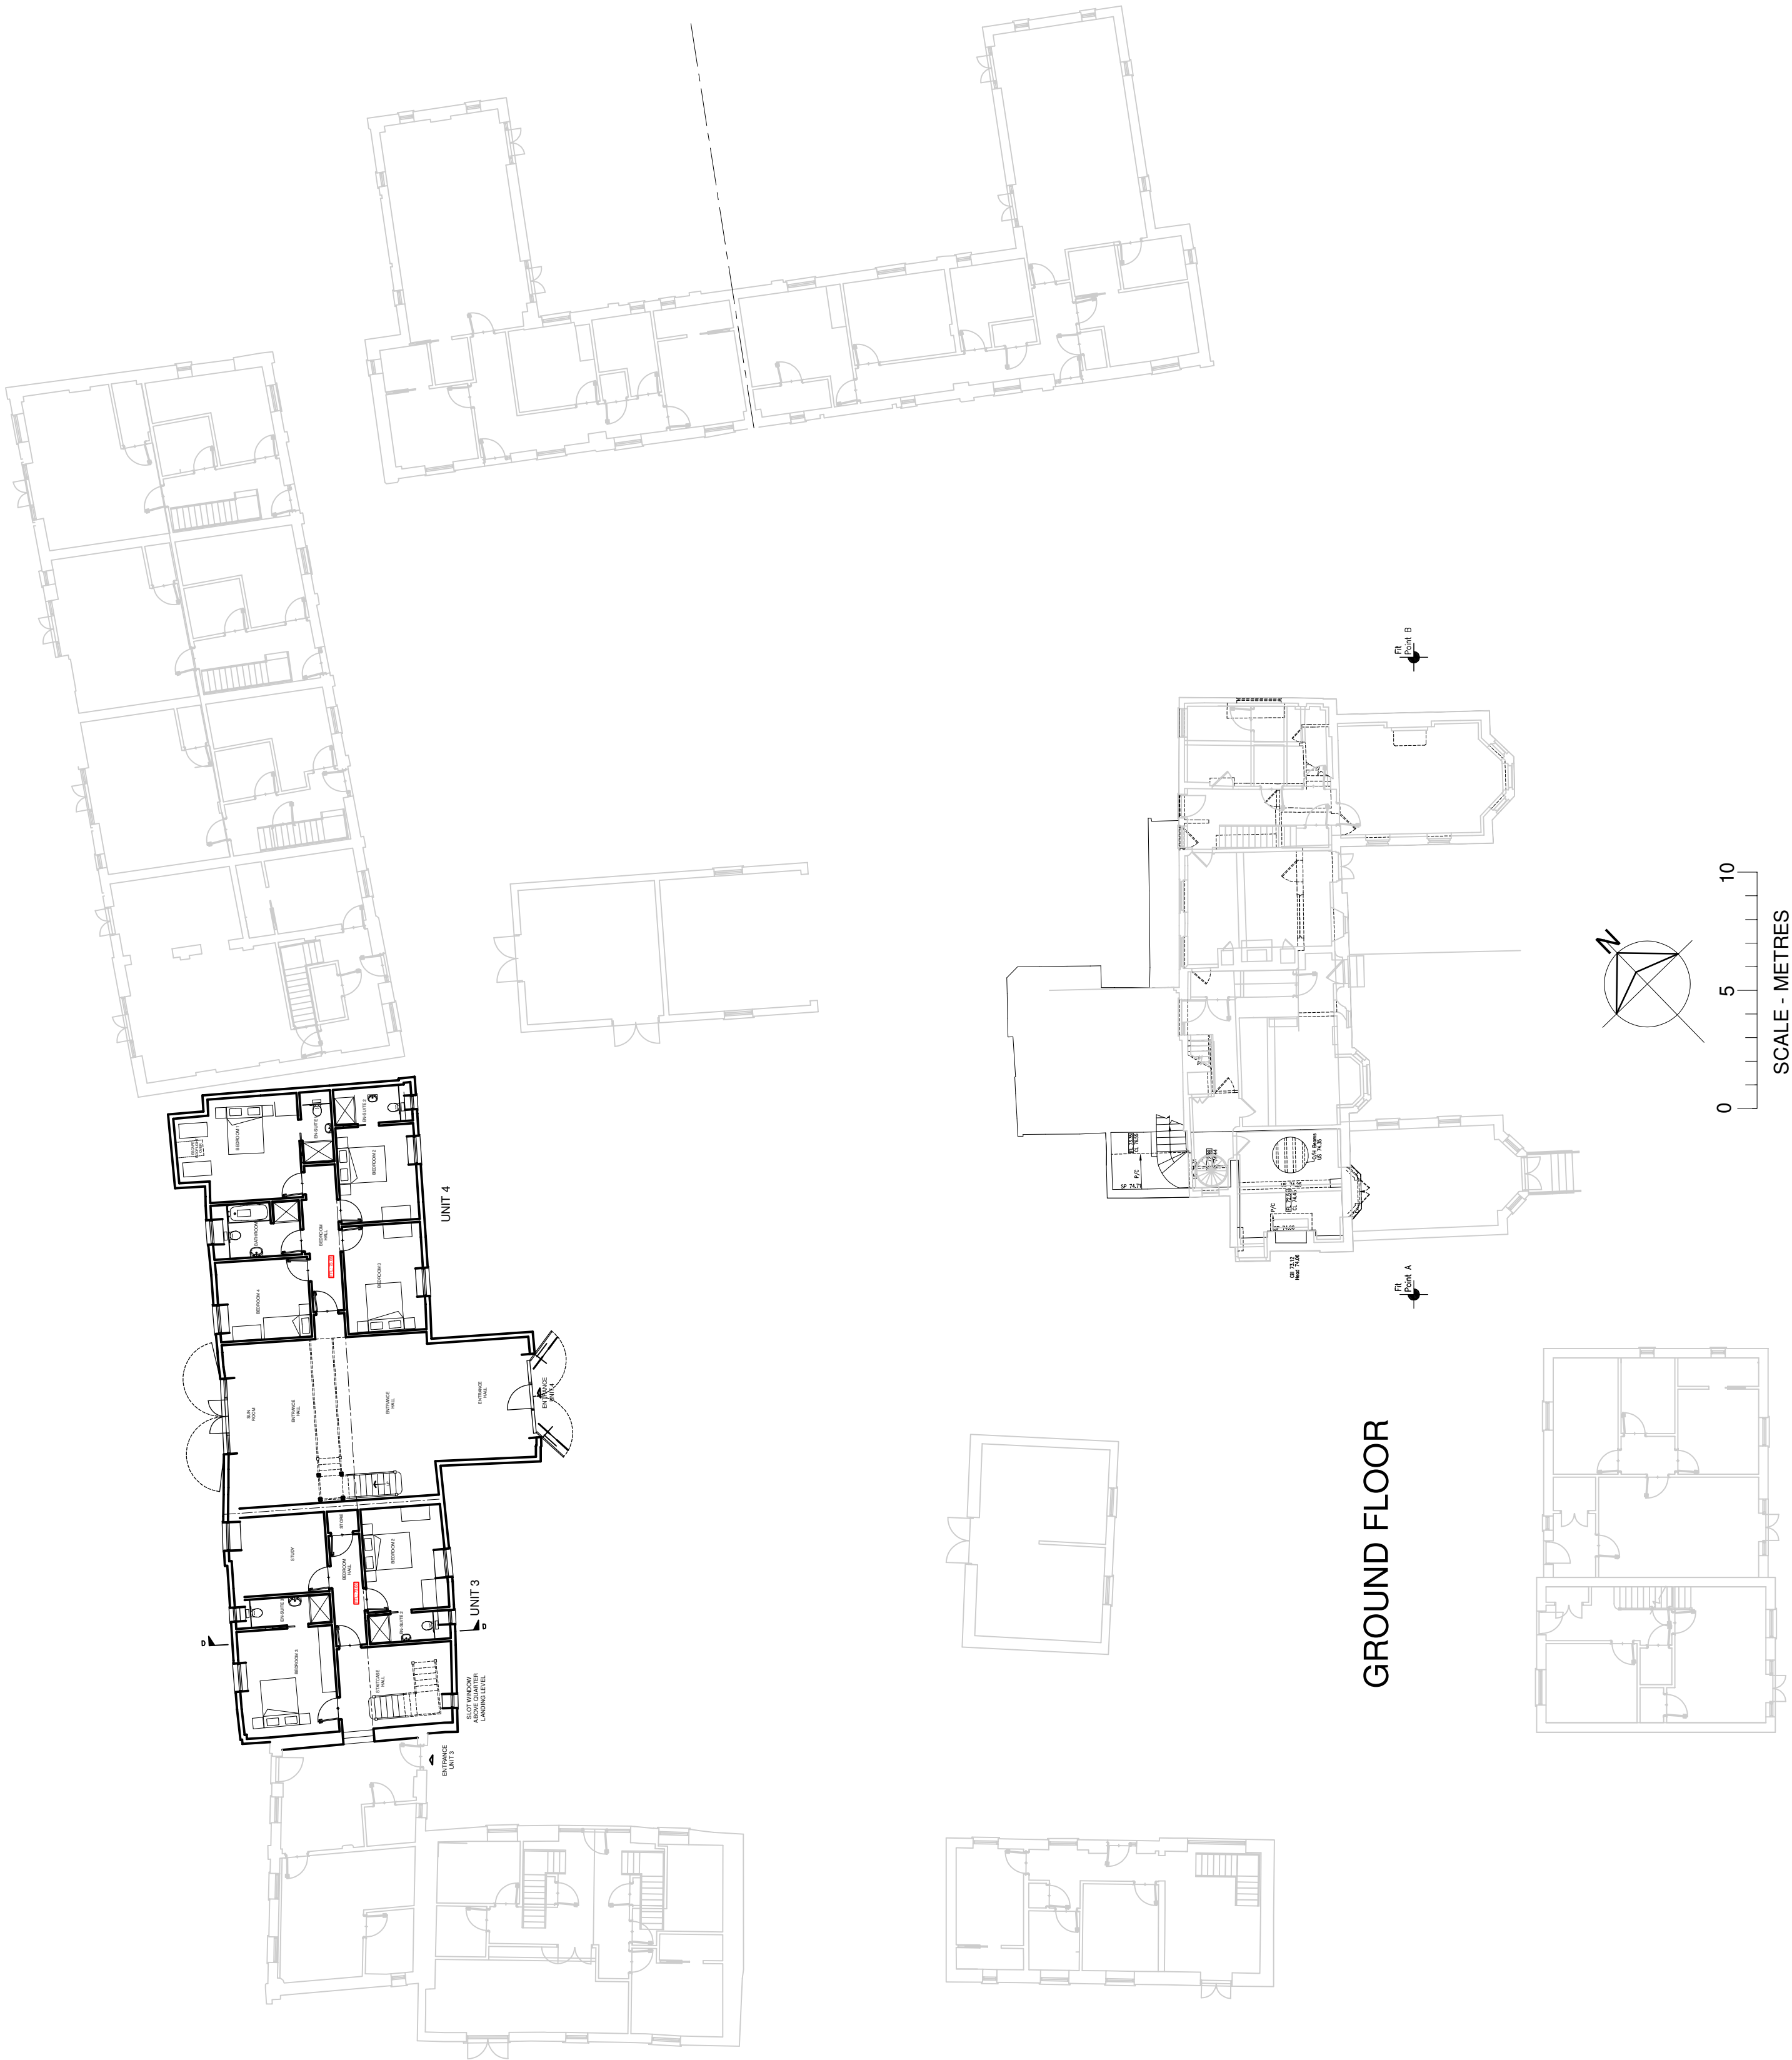

DRAWING **NOT** INDICATING EXISTING MEASURED SURVEY PLAN INFORMATION

A. 07.08.25 AMENDED IN ACCORDANCE WITH FURTHER NORTH HERTS COUNCIL COMMUNICATIONS.		PROJECT		SCALE	
PROPOSED DEVELOPMENT.		1:200@A1.		J ames A. Keaney Associates Architecture • Architectural Technology • Project Management	
LOCATION		DRAWN		48 Upper Mount Street, Dublin 2, Ireland, D02 F8B3. 307, Shipmanhoe Road, Streatham, Bedfordshire, England, LU3 9PP.	
HITCHIN, HERTS, SG4 0RG.		J.A. KEANEY.		• Telephone: +353 (0) 1 661 6637 • Email: james@jaka.architecture.com • UK Mobile: +44 (0) 7892 096429	
CLIENT		DATE		• Email: james@jaka.architecture.com • Web: www.jaka.architecture.com	
GILL HUDSON HOMES LTD.		MAY 2025.		DRAWING NUMBER	
TITLE		PURPOSE		2208.LBC.06A	
PROPOSED THRESHING BARN-GROUND FLOOR.		LECA.			

LISTED
BUILDING
CONSENT
APPLICATION

