


COPYRIGHT AND OWNERSHIP OF THIS DRAWING IS VESTED IN JAMES A. KEANEY ASSOCIATES WHOSE PRIOR WRITTEN CONSENT IS REQUIRED FOR ITS REPRODUCTION/PUBLICATION IN ANY FORM. ALL DIMENSIONS ARE GIVEN IN METRES UNLESS OTHERWISE SPECIFIED. THIS DRAWING IS THE PROPERTY OF JAMES A. KEANEY ASSOCIATES AND IS NOT TO BE REPRODUCED OR COPIED IN ANY FORM WITHOUT THE WRITTEN CONSENT OF JAMES A. KEANEY ASSOCIATES. DO NOT SCALE EXCEPT FOR THE PURPOSES OF PLANNING.

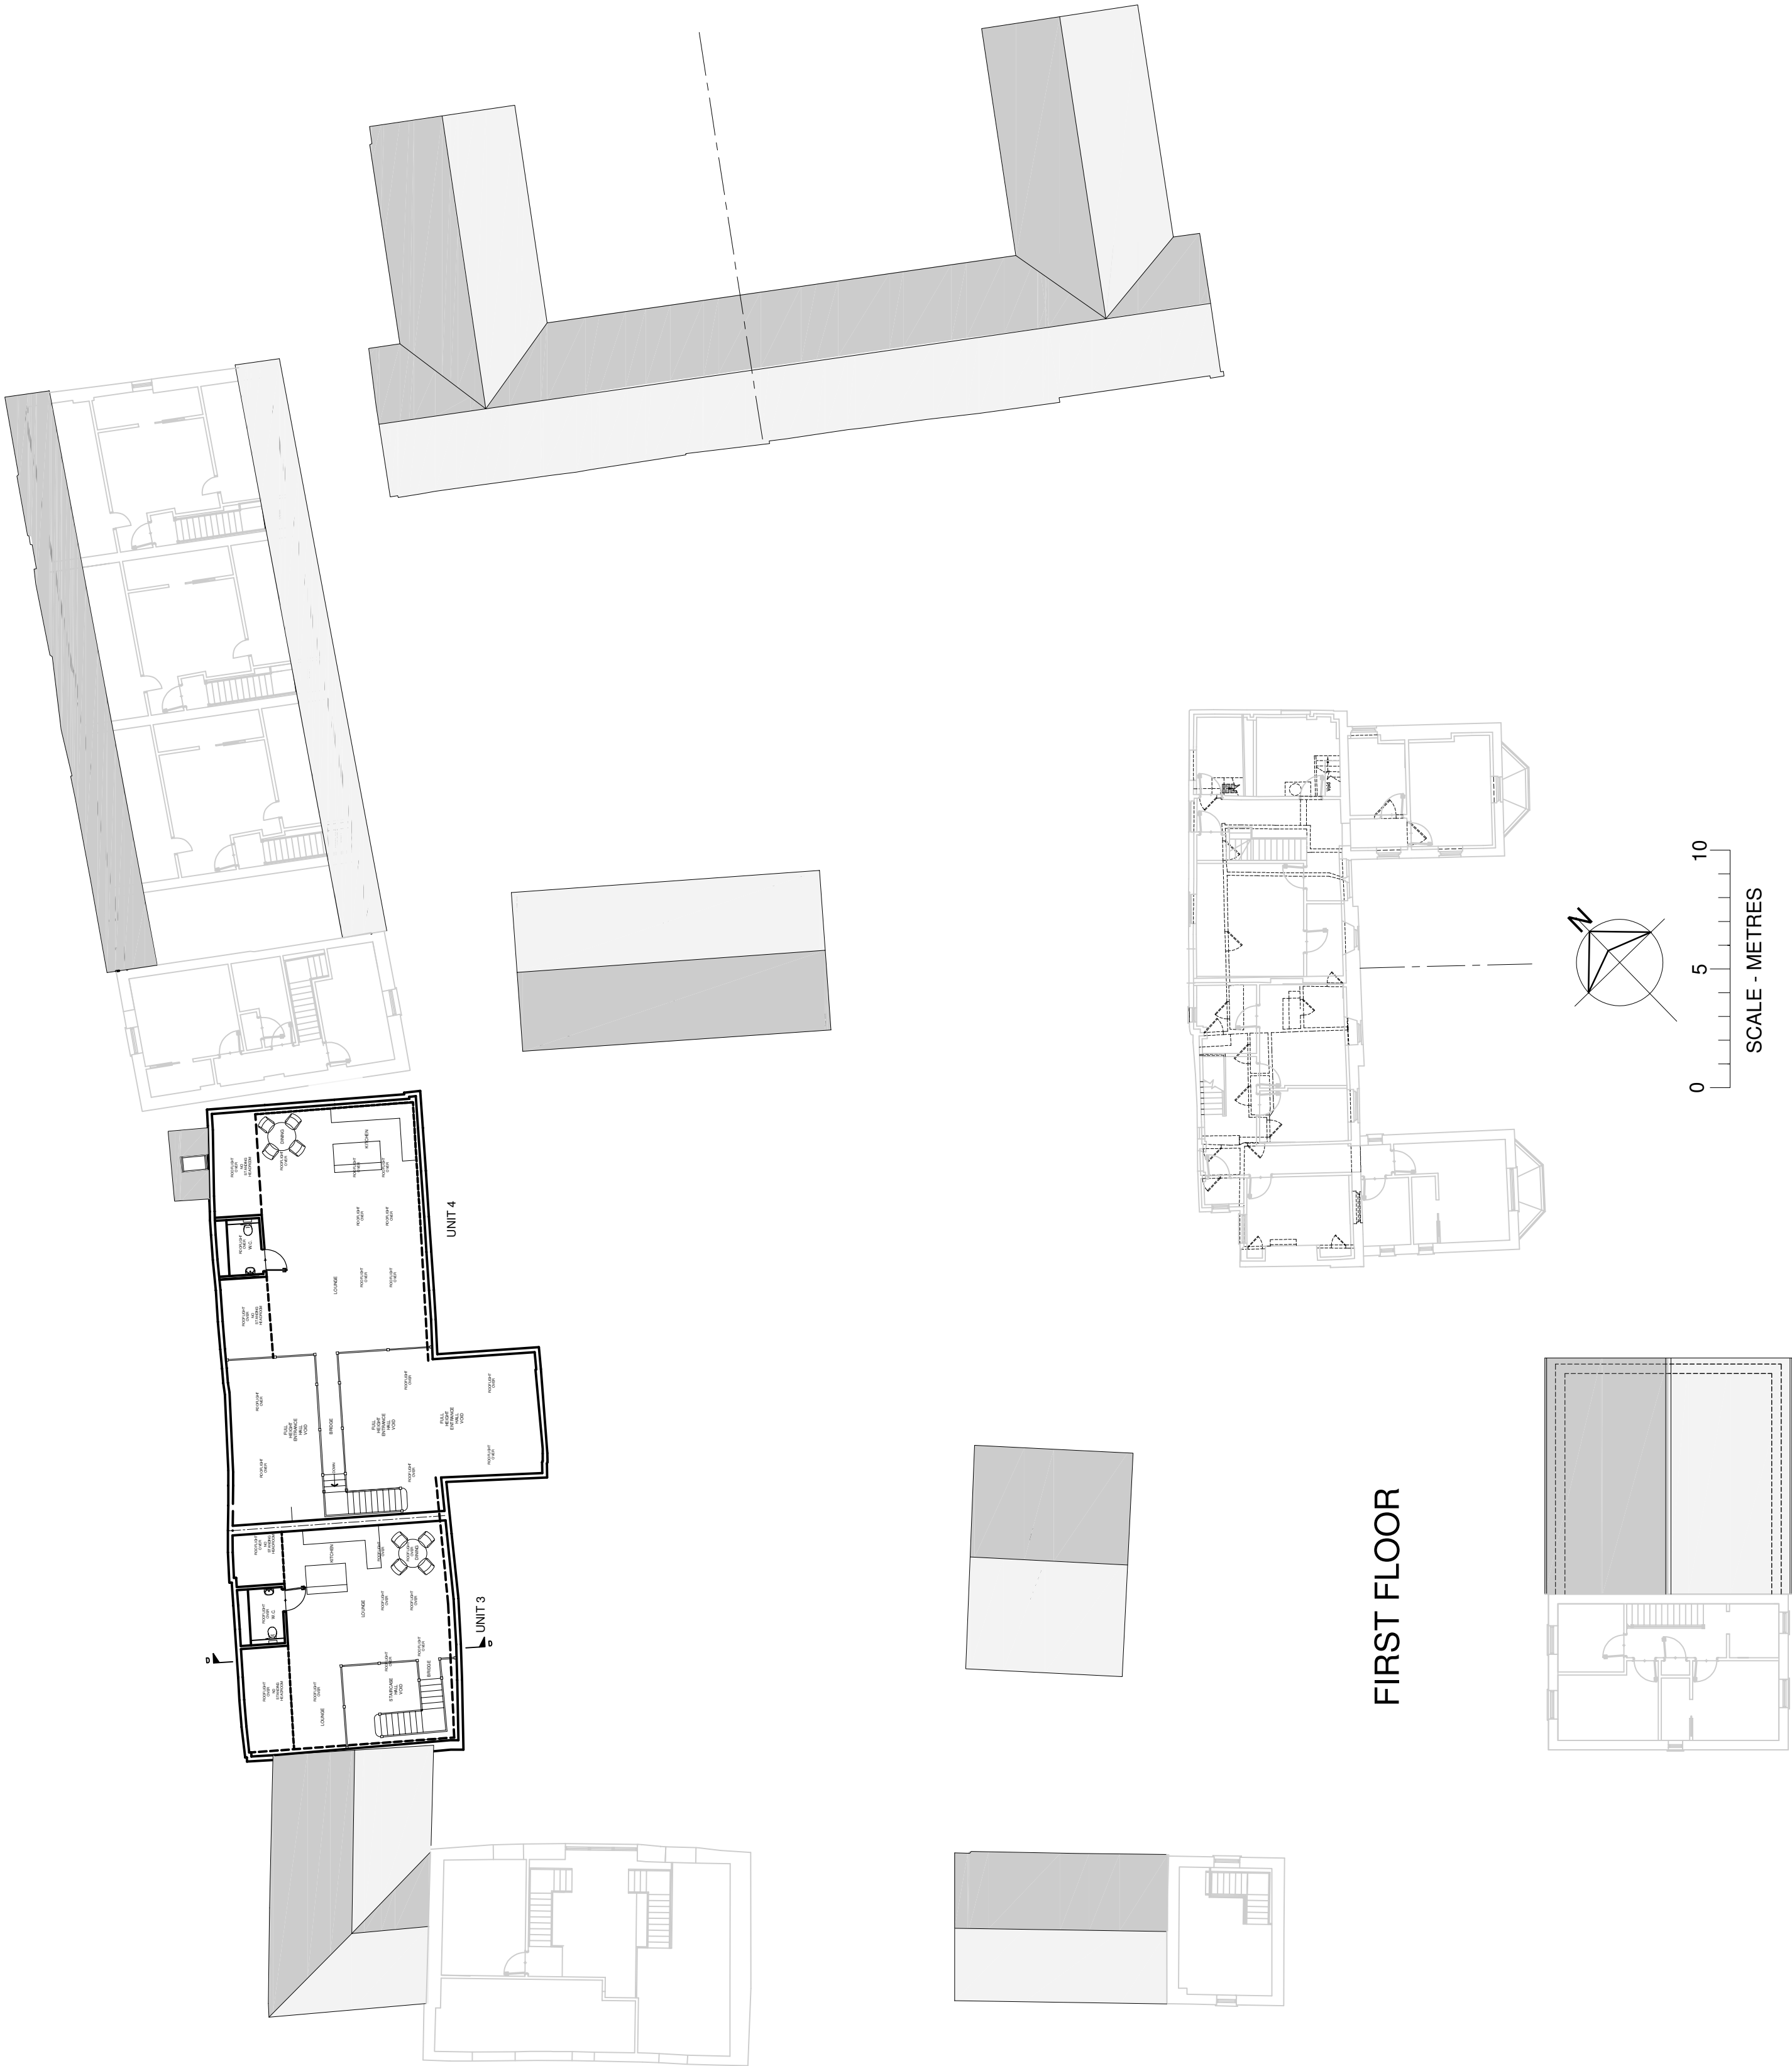

DRAWING **NOT** INDICATING EXISTING MEASURED SURVEY PLAN INFORMATION

A. 07.08.25 AMENDED IN ACCORDANCE WITH FURTHER NORTH HERTS COUNCIL COMMUNICATIONS.	
PROJECT PROPOSED DEVELOPMENT.	SCALE 1:200@A1.
LOCATION HIGHOVER FARM, HIGHOVER WAY, HITCHIN, HERTS, SG4 0RG.	DRAWN J.A. KEANEY.
CLIENT GILL HUDSON HOMES LTD.	DTE MAY 2025.
TITLE PROPOSED THRESHING BARN—FIRST FLOOR.	PURPOSE LBCA.
DRAWING NUMBER 2208.LBC.07A	



LISTED
BUILDING
CONSENT
APPLICATION