


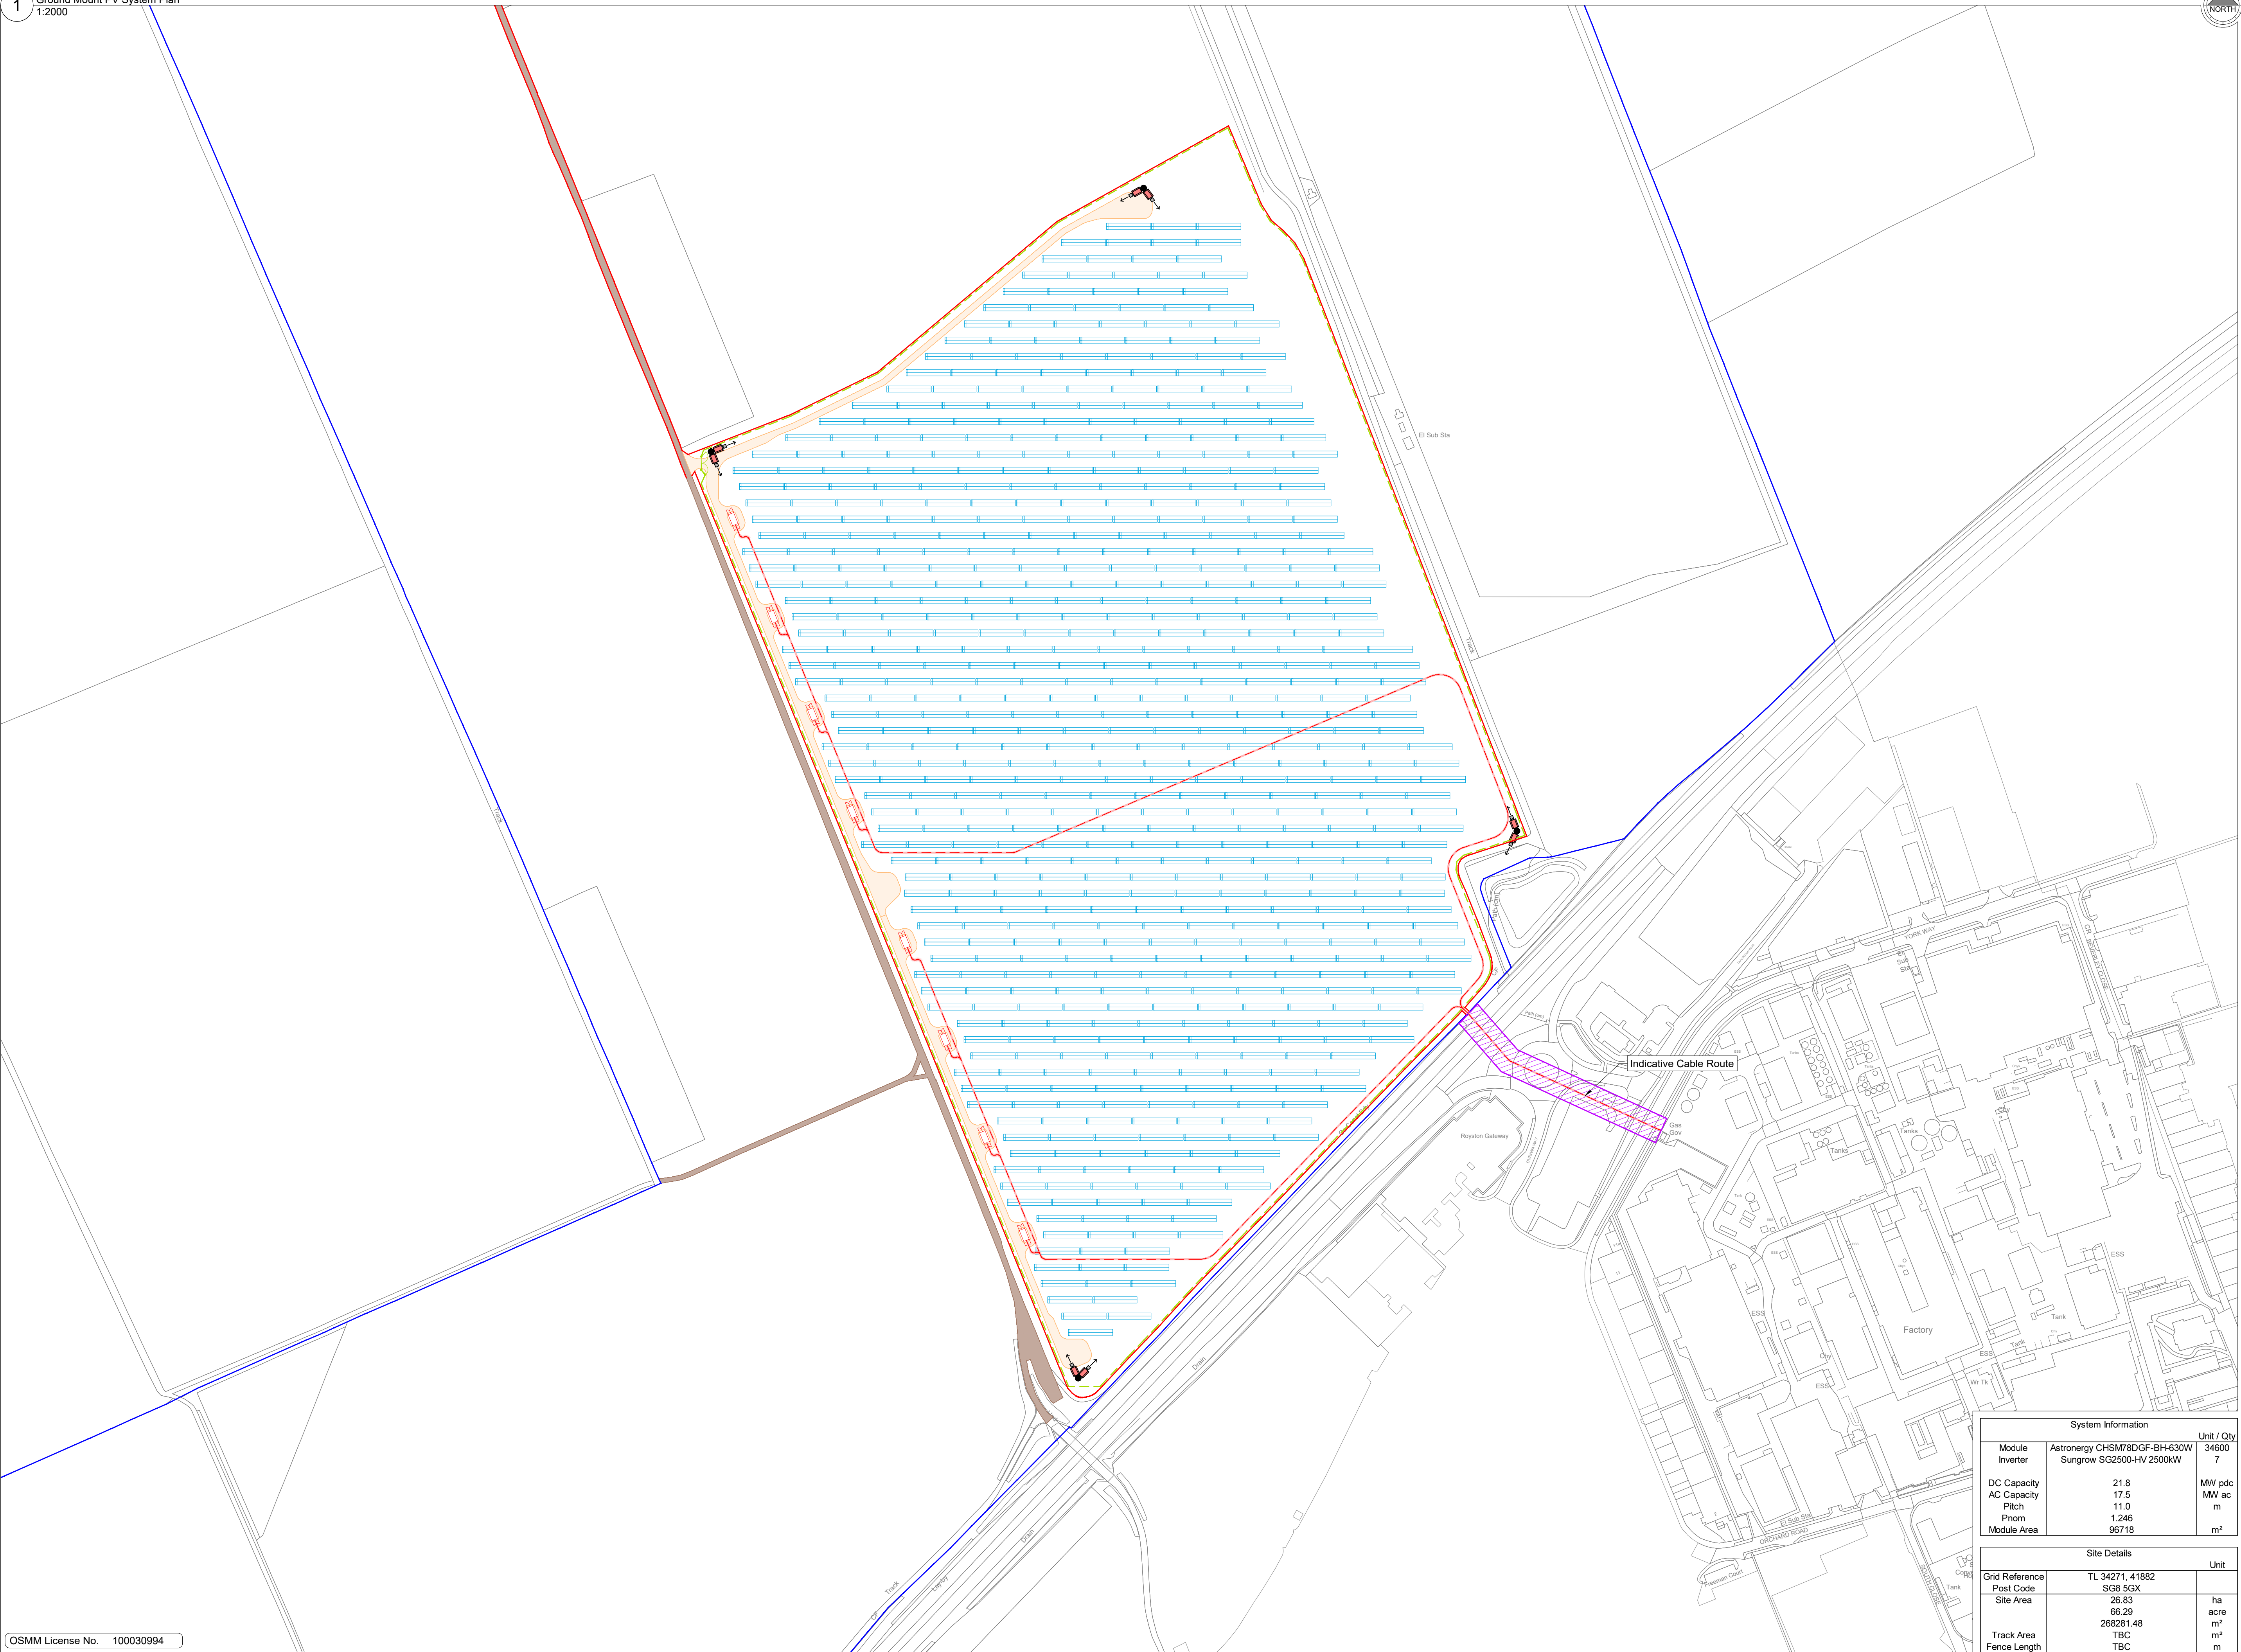

Metres at 1:2000
0 10 50 100

Legend

- Site Boundary
- Landownership Boundary
- Indicative Cable Boundary
- Site Fence
- Site Gate
- Site Access Track
- Existing Dirt Track
- Proposed HV Cable
- Transformer Station
- PV Panels
- CCTV (not to scale)



System Information			Unit / Qty
Module Inverter	Astronergy CHSM78DGF-BH-630W Sungrow SG2500-HV 2500kW		34600 7
DC Capacity	21.8	MW pdc	
AC Capacity	17.5	MW ac	
Pitch	11.0	m	
Pnom	1.246		
Module Area	96718	m²	

Site Details			Unit
Grid Reference	TL 34271, 41882		
Post Code	SG8 5GX		
Site Area	26.83	ha	
	66.29	acre	
Track Area	268281.48	m²	
Fence Length	TBC	m	

SUBJECT TO APPROVAL
NOT FOR CONSTRUCTION

FOR INFORMATION

DO NOT SCALE

P01 26/07/24 First Issue	CE	DO	
Rev Date	Description	DRN	CHK REV APPR

Project
Johnson Matthey - Royston

Drawing Title
Ground Mount PV System
22MWac

Scale & Paper Size
As Indicated @ A1

Suitability Code S2 - For Information	Project Status Work in progress (WIP)
--	--

Drawing Number JMRN-SSE-XX-XX-DR-E-0201	Revision P01
--	-----------------

PROJECT-SSE-XX-XX-XX-DR-E-0201