


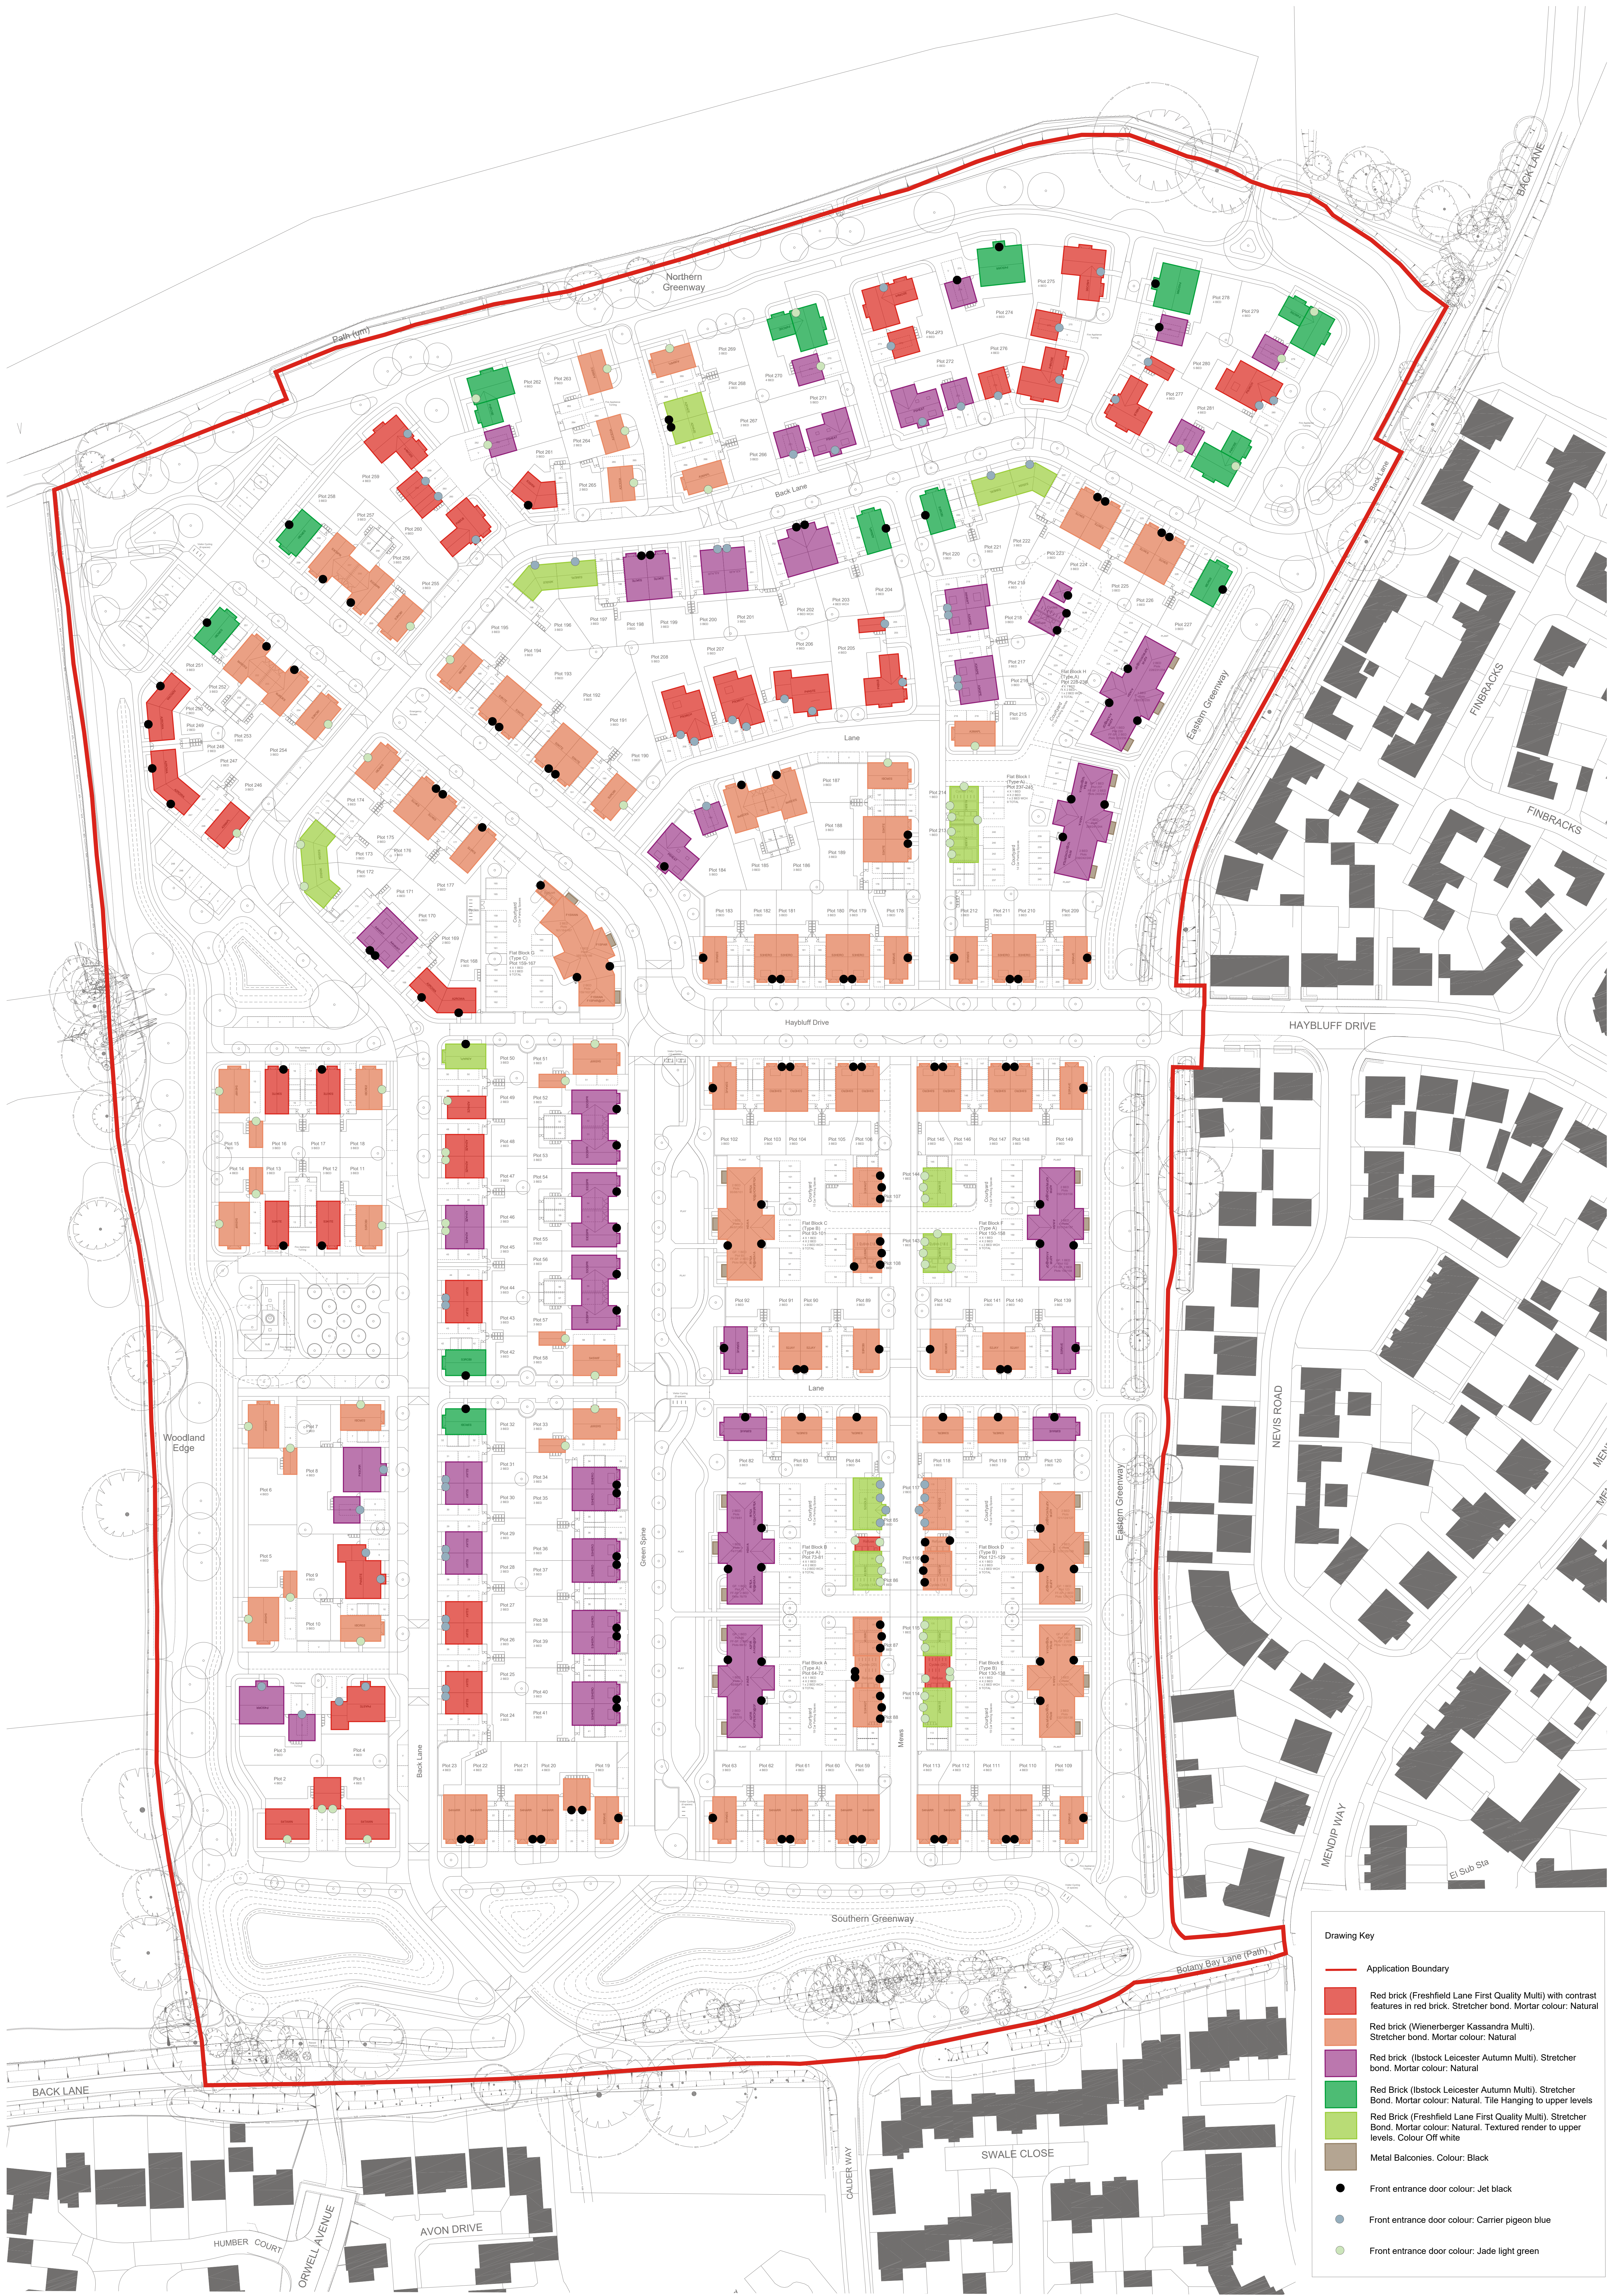

Drawing Key

- Application Boundary
- Red brick (Freshfield Lane First Quality Multi) with contrast features in red brick. Stretcher bond. Mortar colour: Natural
- Red brick (Wienerberger Kassandra Multi). Stretcher bond. Mortar colour: Natural
- Red brick (Ibstock Leicester Autumn Multi). Stretcher bond. Mortar colour: Natural
- Red Brick (Ibstock Leicester Autumn Multi). Stretcher Bond. Mortar colour: Natural. Tile Hanging to upper levels
- Red Brick (Freshfield Lane First Quality Multi). Stretcher Bond. Mortar colour: Natural. Textured render to upper levels. Colour Off white
- Metal Balconies. Colour: Black
- Front entrance door colour: Jet black
- Front entrance door colour: Carrier pigeon blue
- Front entrance door colour: Jade light green