


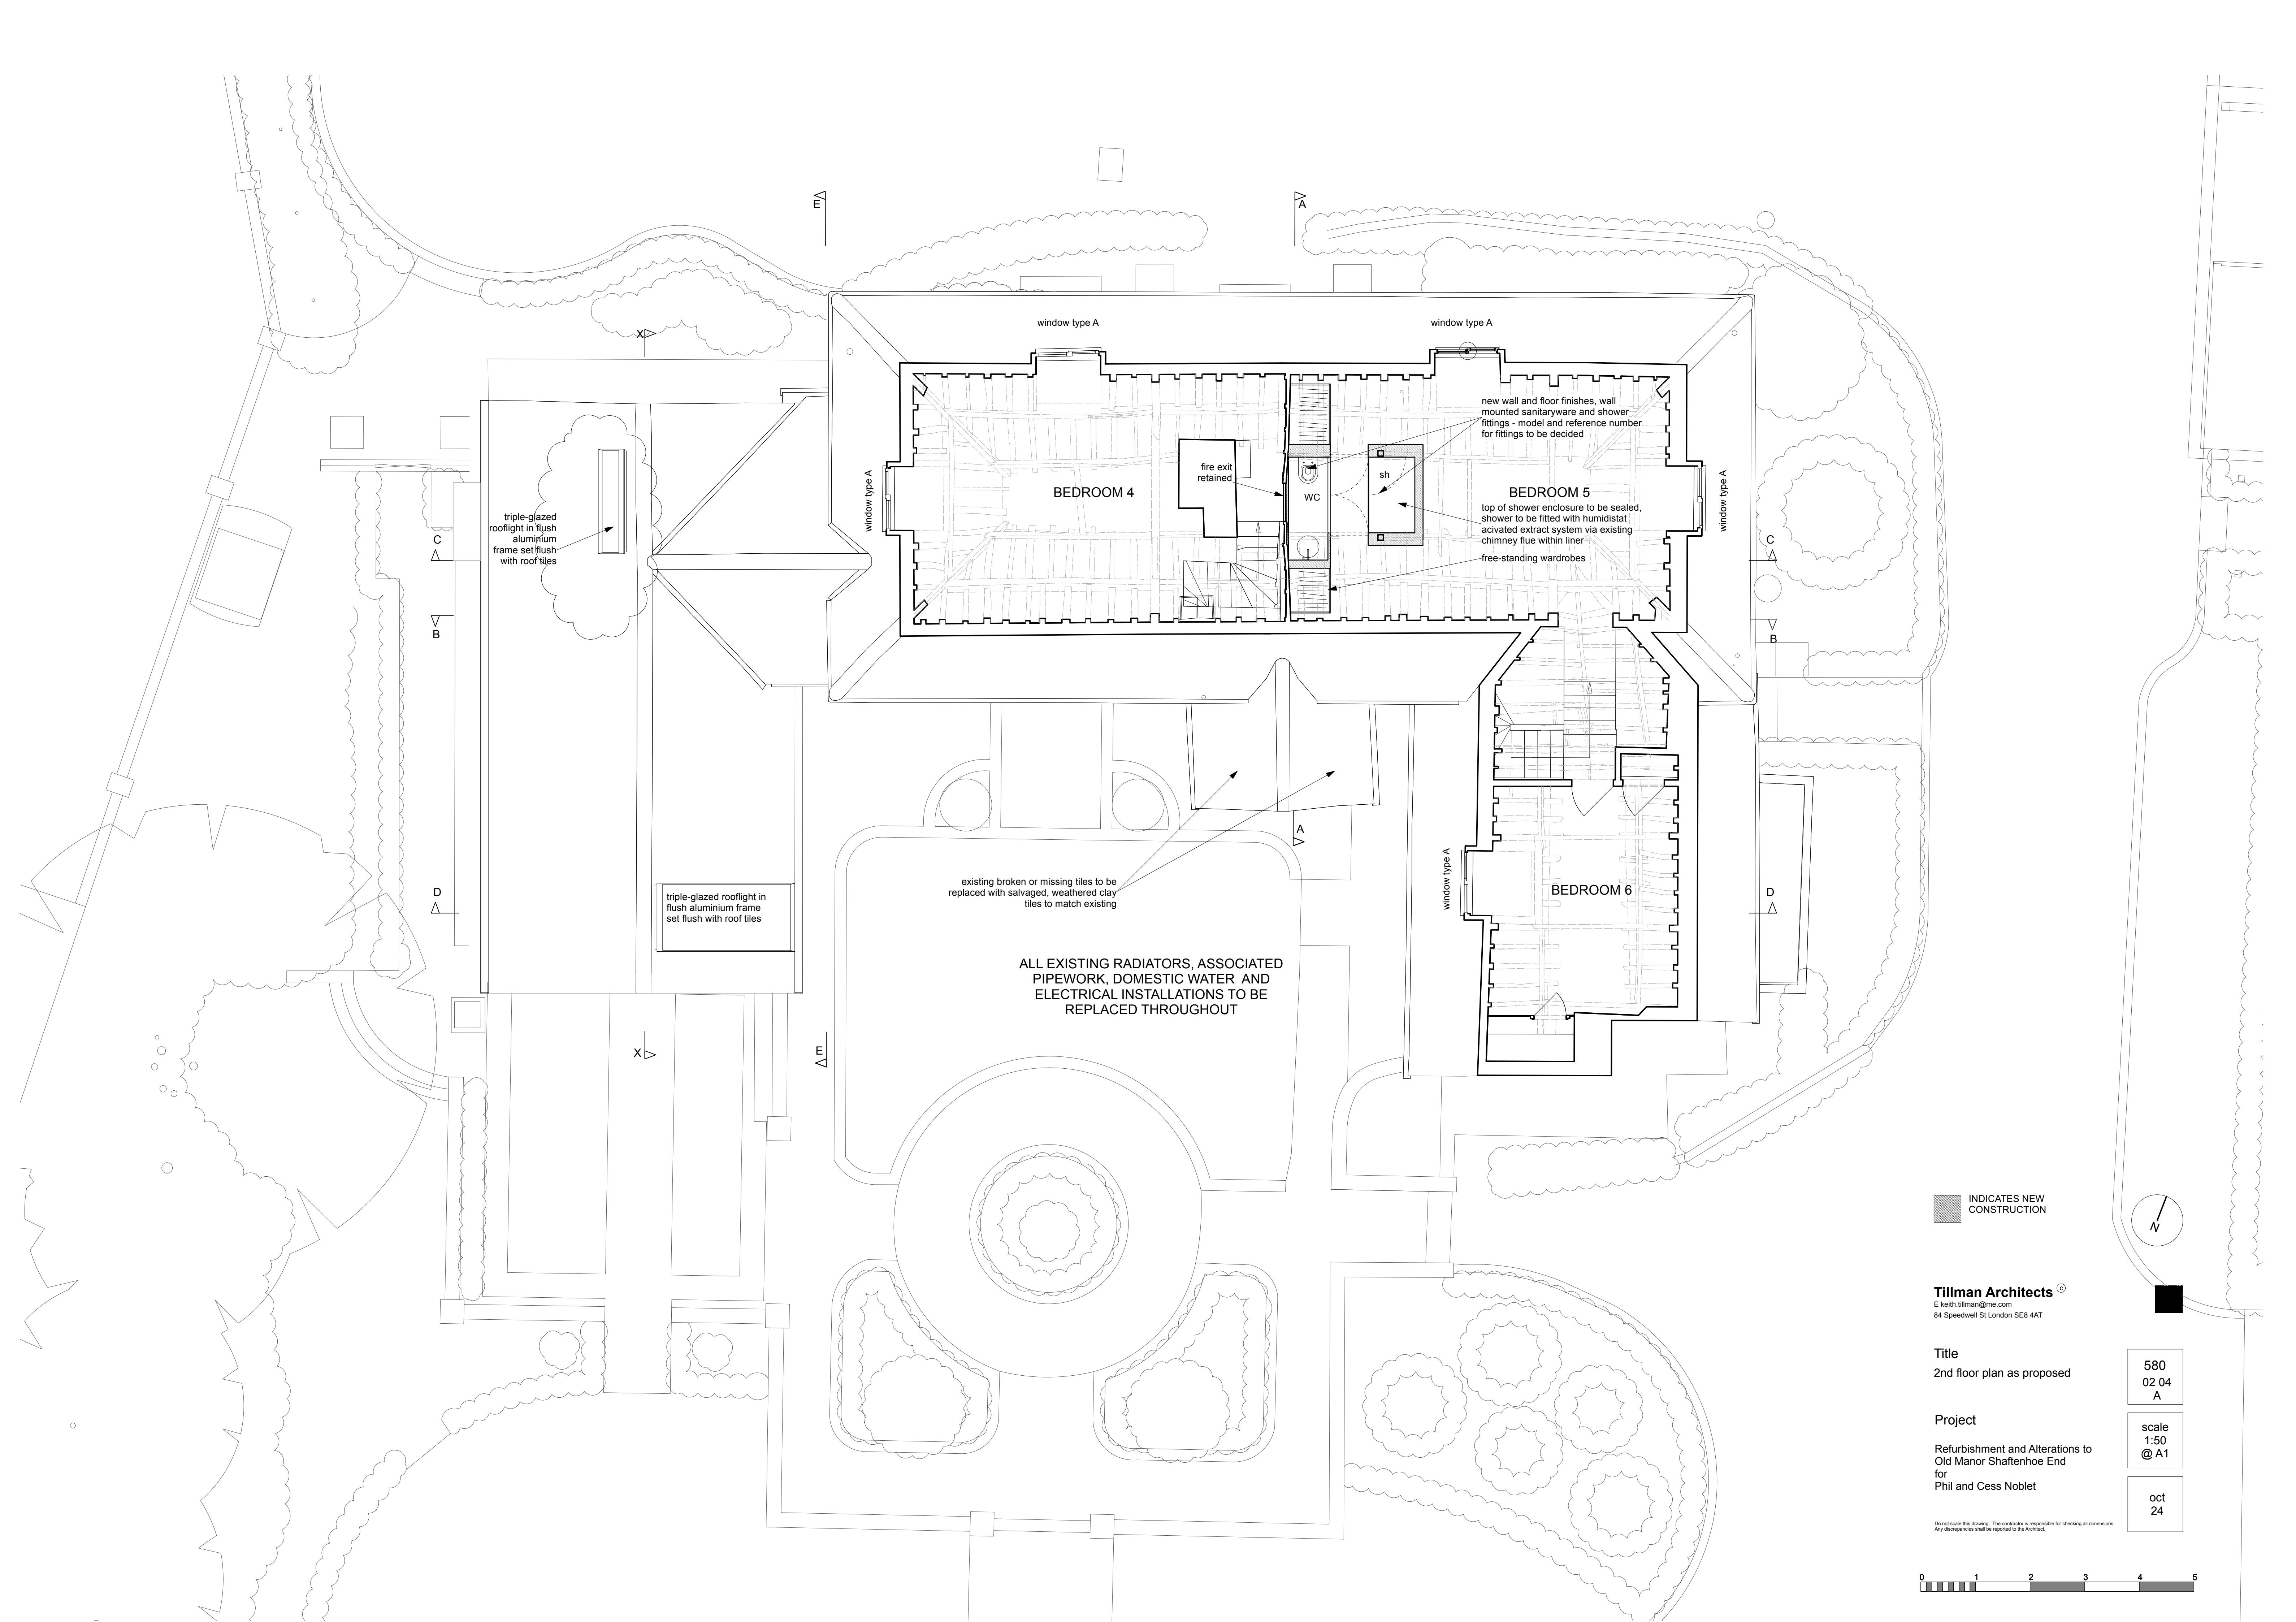

INDICATES NEW CONSTRUCTION

Tillman Architects®
E keith.tillman@me.com
84 Speedwell St London SE8 4AT

Title
2nd floor plan as proposed

Project
Refurbishment and Alterations to
Old Manor Shaffenhoe End
for
Phil and Cess Noblet

Do not scale this drawing. The contractor is responsible for checking all dimensions.
Any discrepancies shall be reported to the Architect.

580
02 04
A

scale
1:50
@ A1

oct
24

