



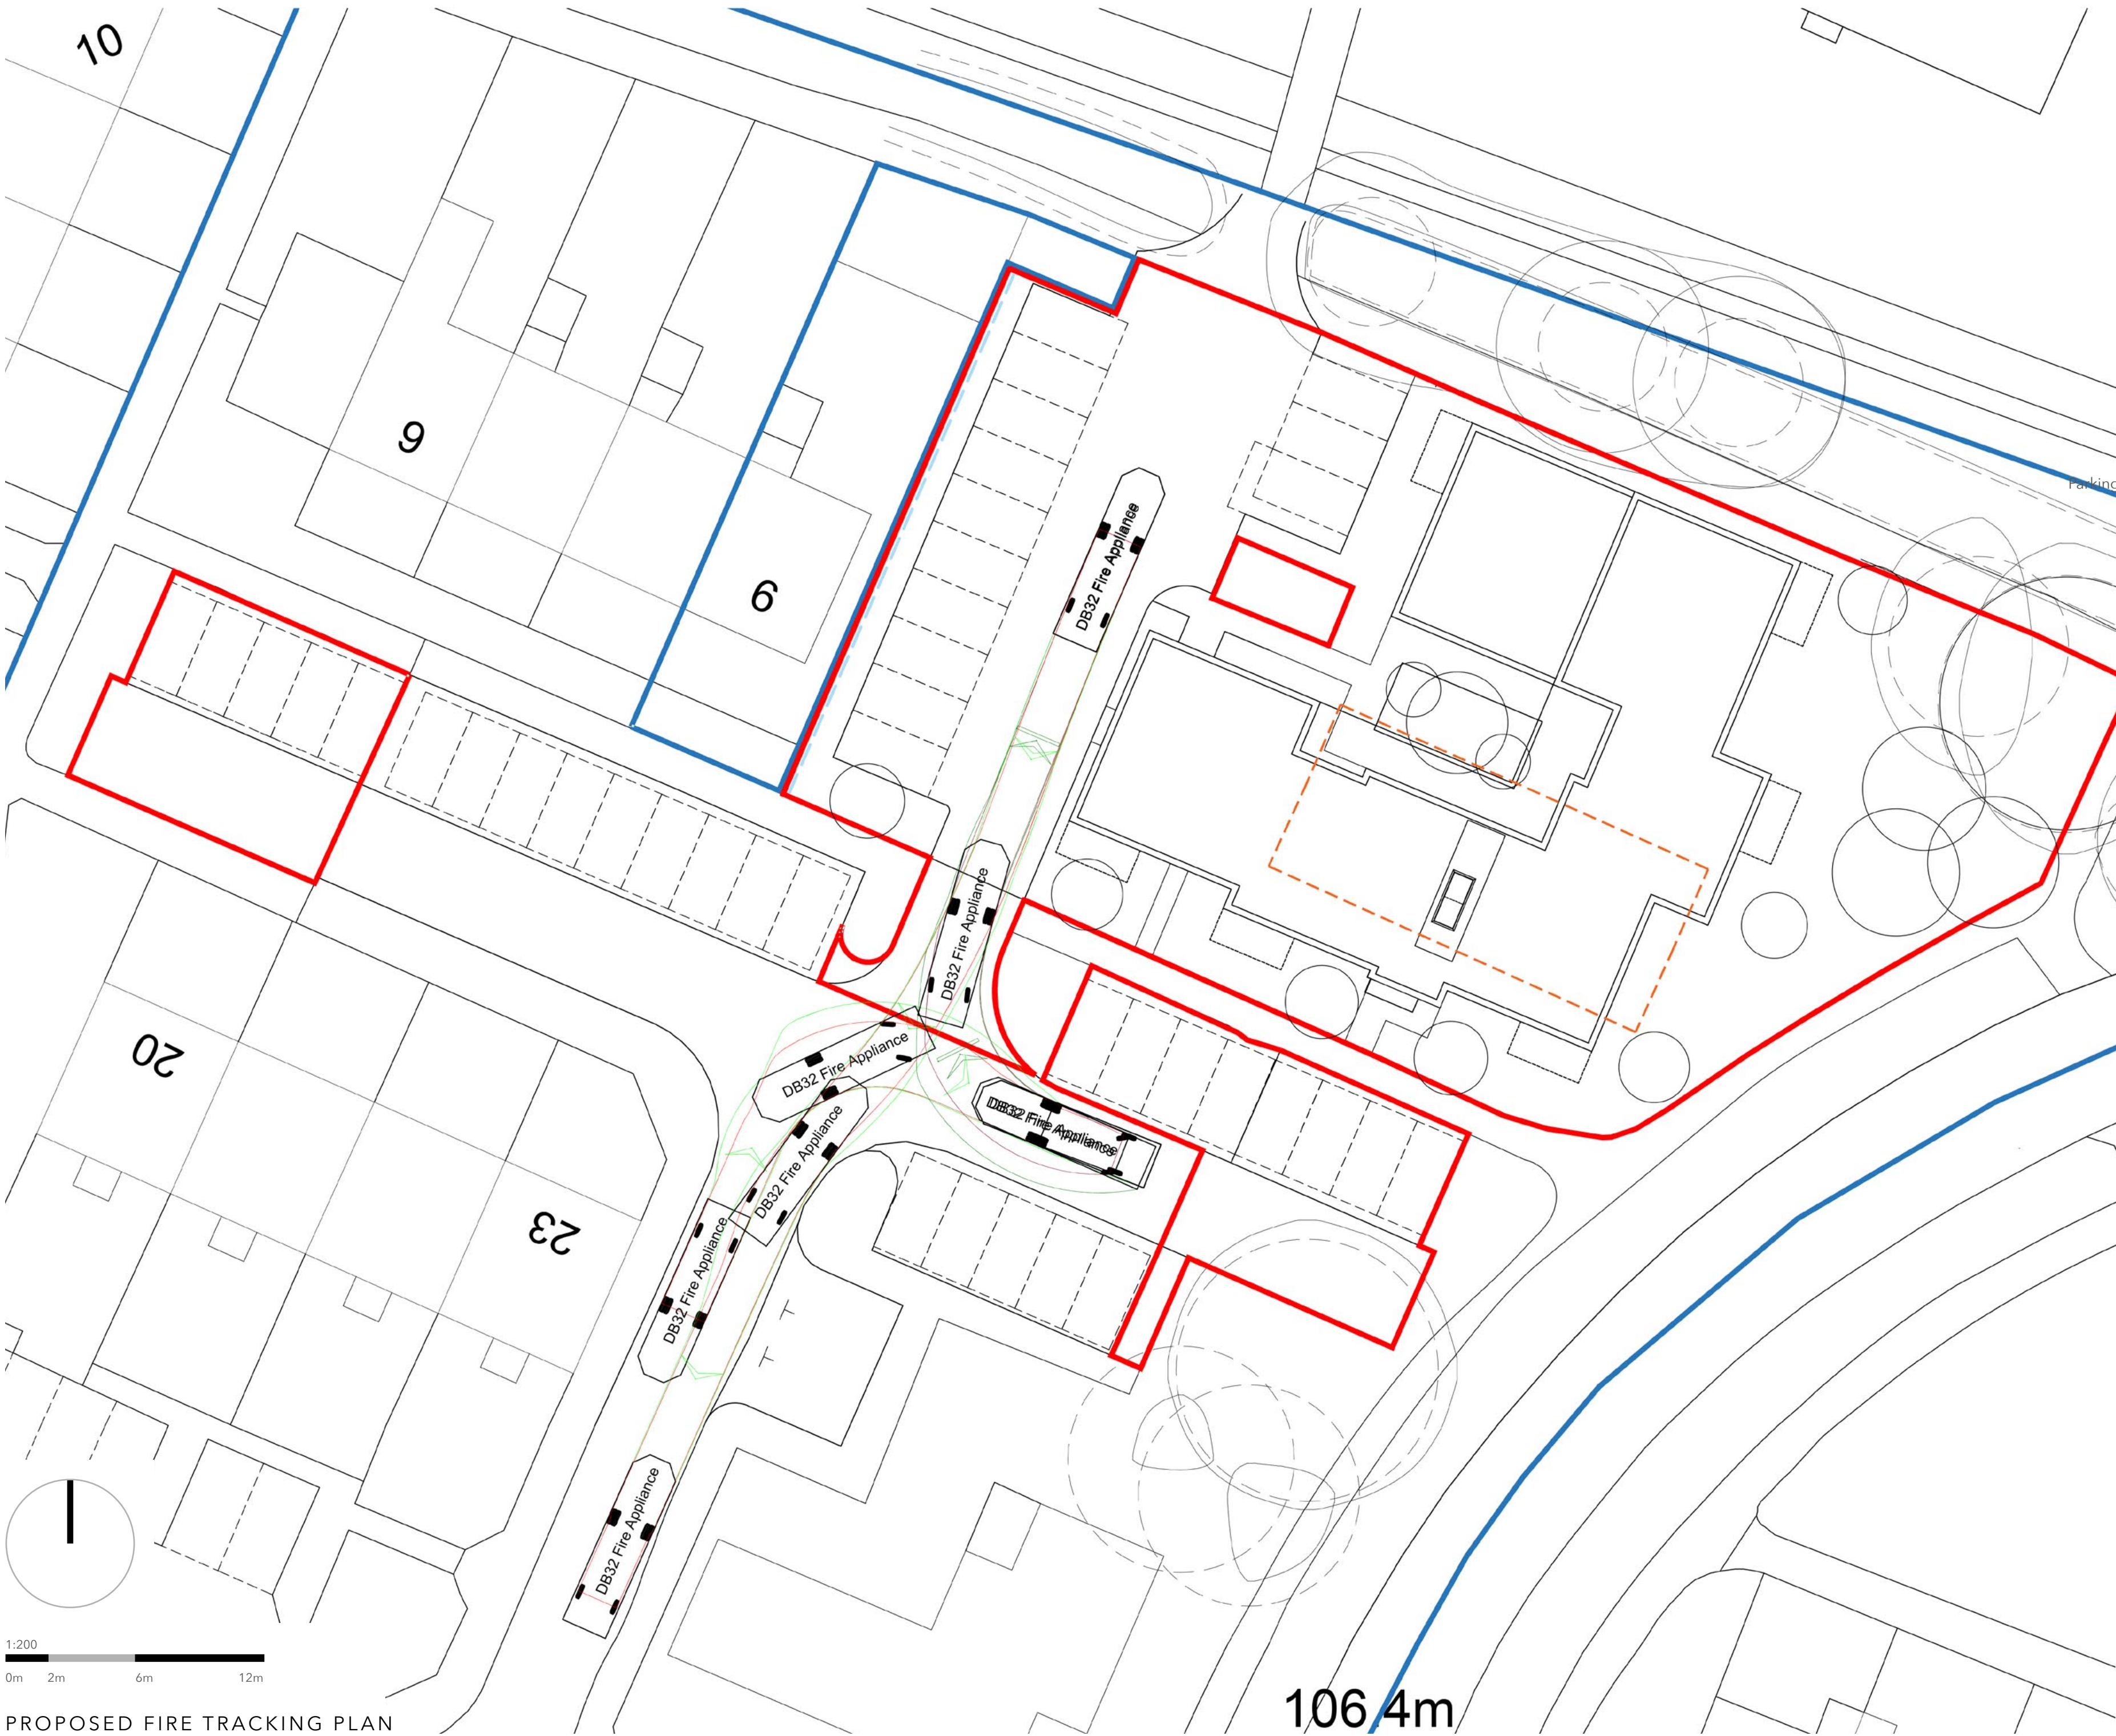

KEY

FIRE TRACKING

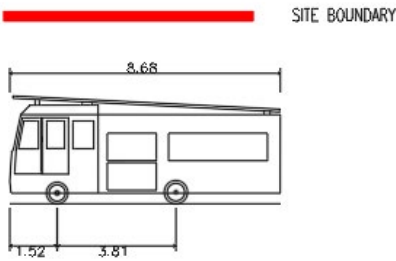

DB32 Fire Appliance

Overall Length	8.680m
Overall Width	2.180m
Overall Body Height	3.432m
Min Body Ground Clearance	0.337m
Track Width	2.121m
Lock to lock time	6.00s
Kerb to Kerb Turning Radius	7.910m

SWEPT PATH KEY

FORWARD WHEEL TRACK	FORWARD BODY CHASSIS
DEVELOPE WHEEL TRACK	

KEY PLAN



Rev.	Amendment	Drawn	Checked	Date
------	-----------	-------	---------	------

SPDSTUDIO
SUSTAINABLE . PLANNING . DESIGN



RESIDENTIAL DEVELOPMENT

PROP FIRE TRACKING PLAN

SETTLE GROUP

NO. 3-5 NEWELLS
LETCWORTH GARDEN CITY
SG6 2PH

MB018.302.03 1:200 @ A2 15.04.24

WWW.SPD-STUDIO.CO.UK

PROPOSED FIRE TRACKING PLAN