




Notes
Read in conjunction with CMP Outline Specification ref. **L060-CMP-XX-XX-SP-A-00001**.

Any structure shown is subject to detailed design by others.

All setting out dimensions shown are to structure/studs unless noted otherwise with a suffix indicted thus: *

Any key dimensions not shown are to be requested from CMP.

Any discrepancies to be reported before any work commences. Where discrepancies occurs between CMP and other consultants information, the consultants reports and specifications should take precedent when the information is specifically related.

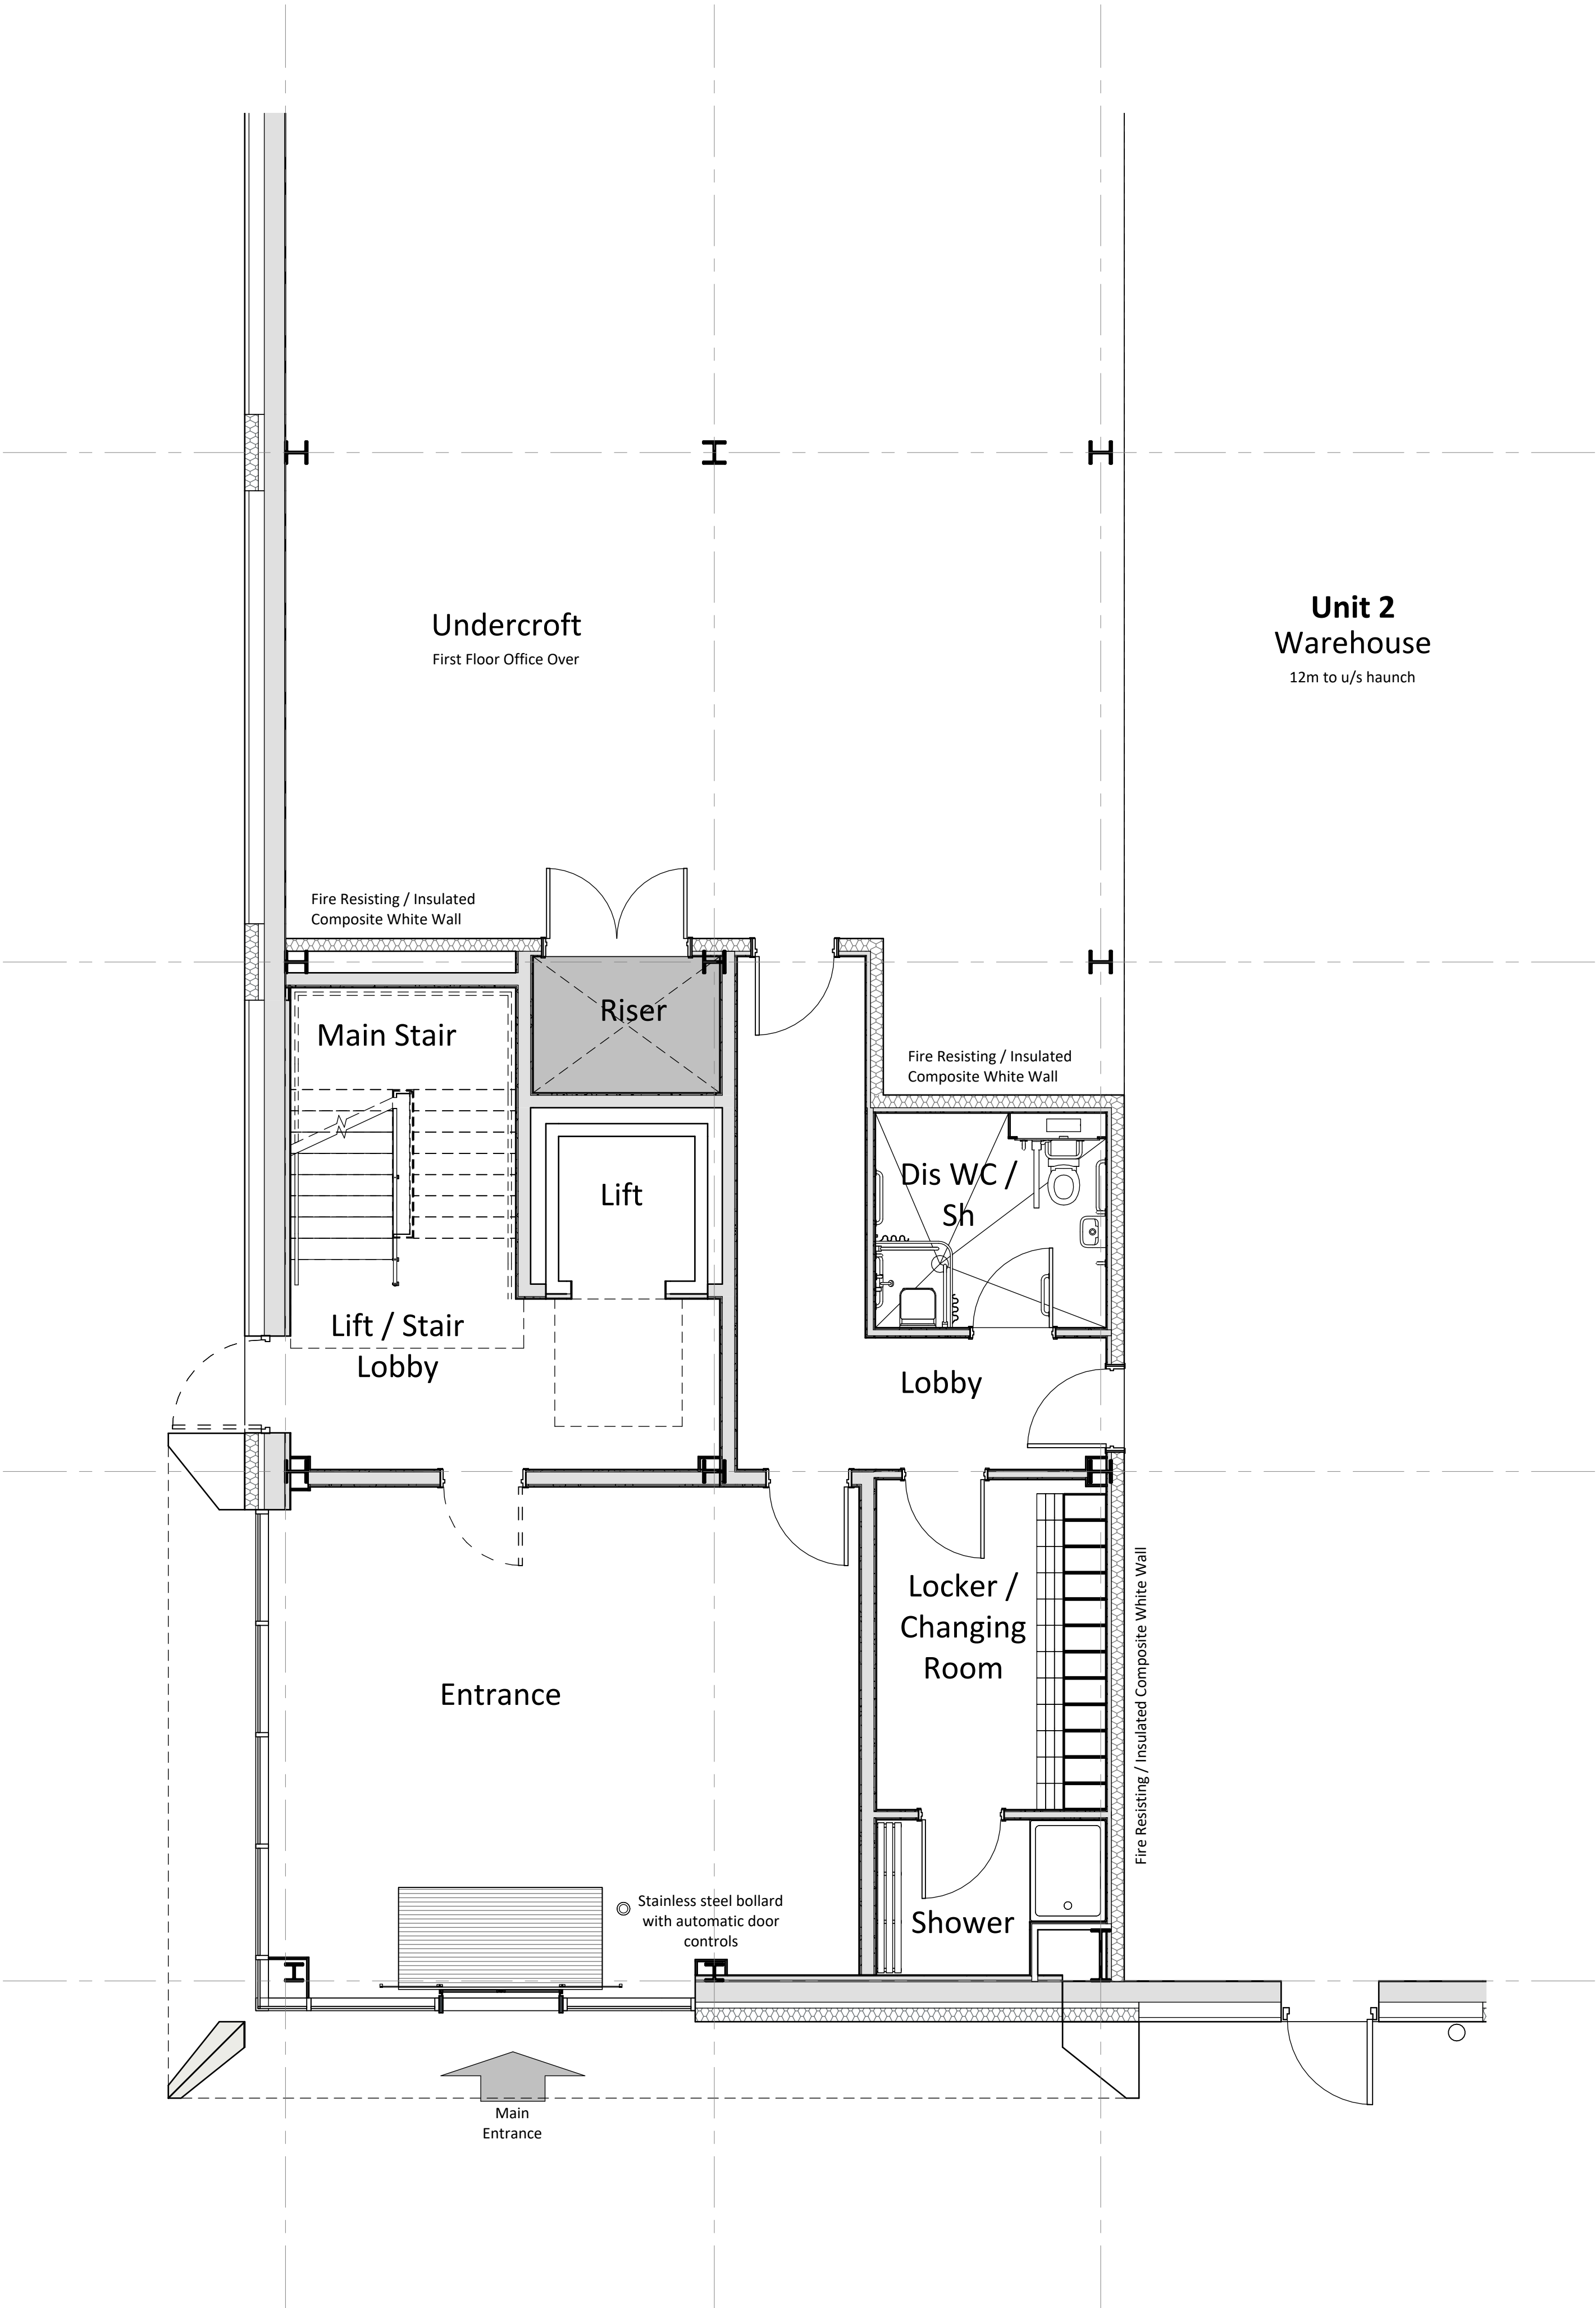

Unit 2 - 00 Ground Floor Core Plan

PL1	Planning Issue	MK	25.04.2025
Rev	Description	Drn.	Date

Drawing Status:

PLANNING

CMP
Architects

Client
Wrenbridge

Project
Letchworth, Ave One

Title
Unit 2 - Core Plan - GF

Scale @ A1	Drawn	Date	Revision
1 : 50	KM	25.04.2025	PL1

Drg.No.
L060-CMP-U2-00-DR-A-02120

Do not scale from this drawing, use figured dimensions only. Subject to accurate site survey. All dimensions to be checked and verified for any discrepancies. All drawings to be read in conjunction with all CMP Architects and other consultants' contract documentation. Any discrepancies to be reported before any work commences. All items installed by others are to be fully site coordinated and programmed with the Contractor. All products to be installed to manufacturers recommendations. ©Copyright CMP Architects