



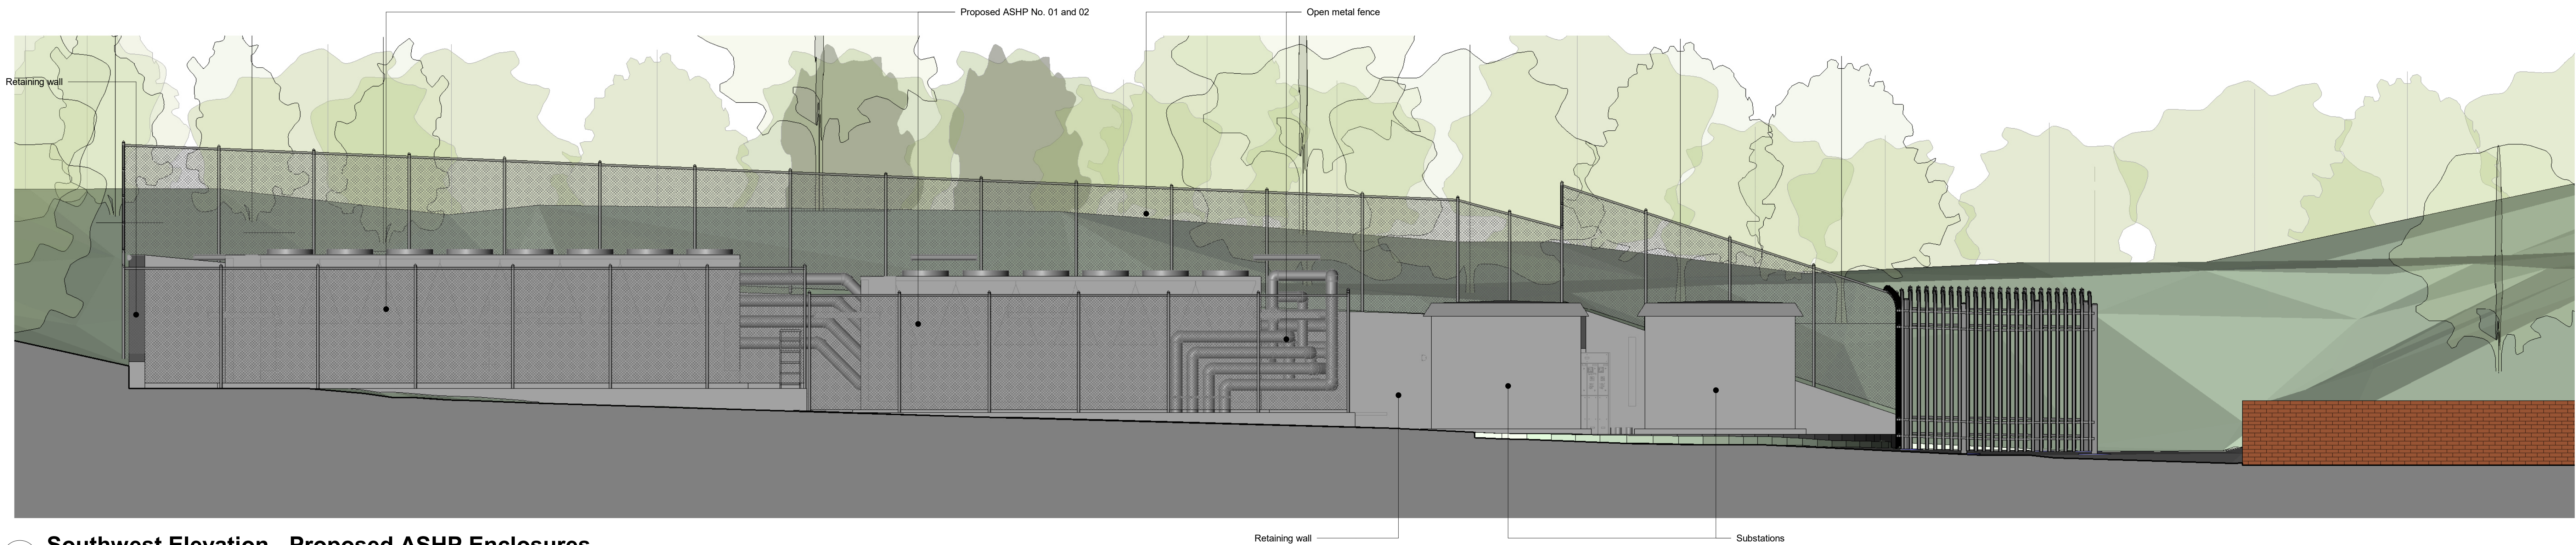


1 Southwest Elevation - Proposed ASHP Enclosures

1 : 50

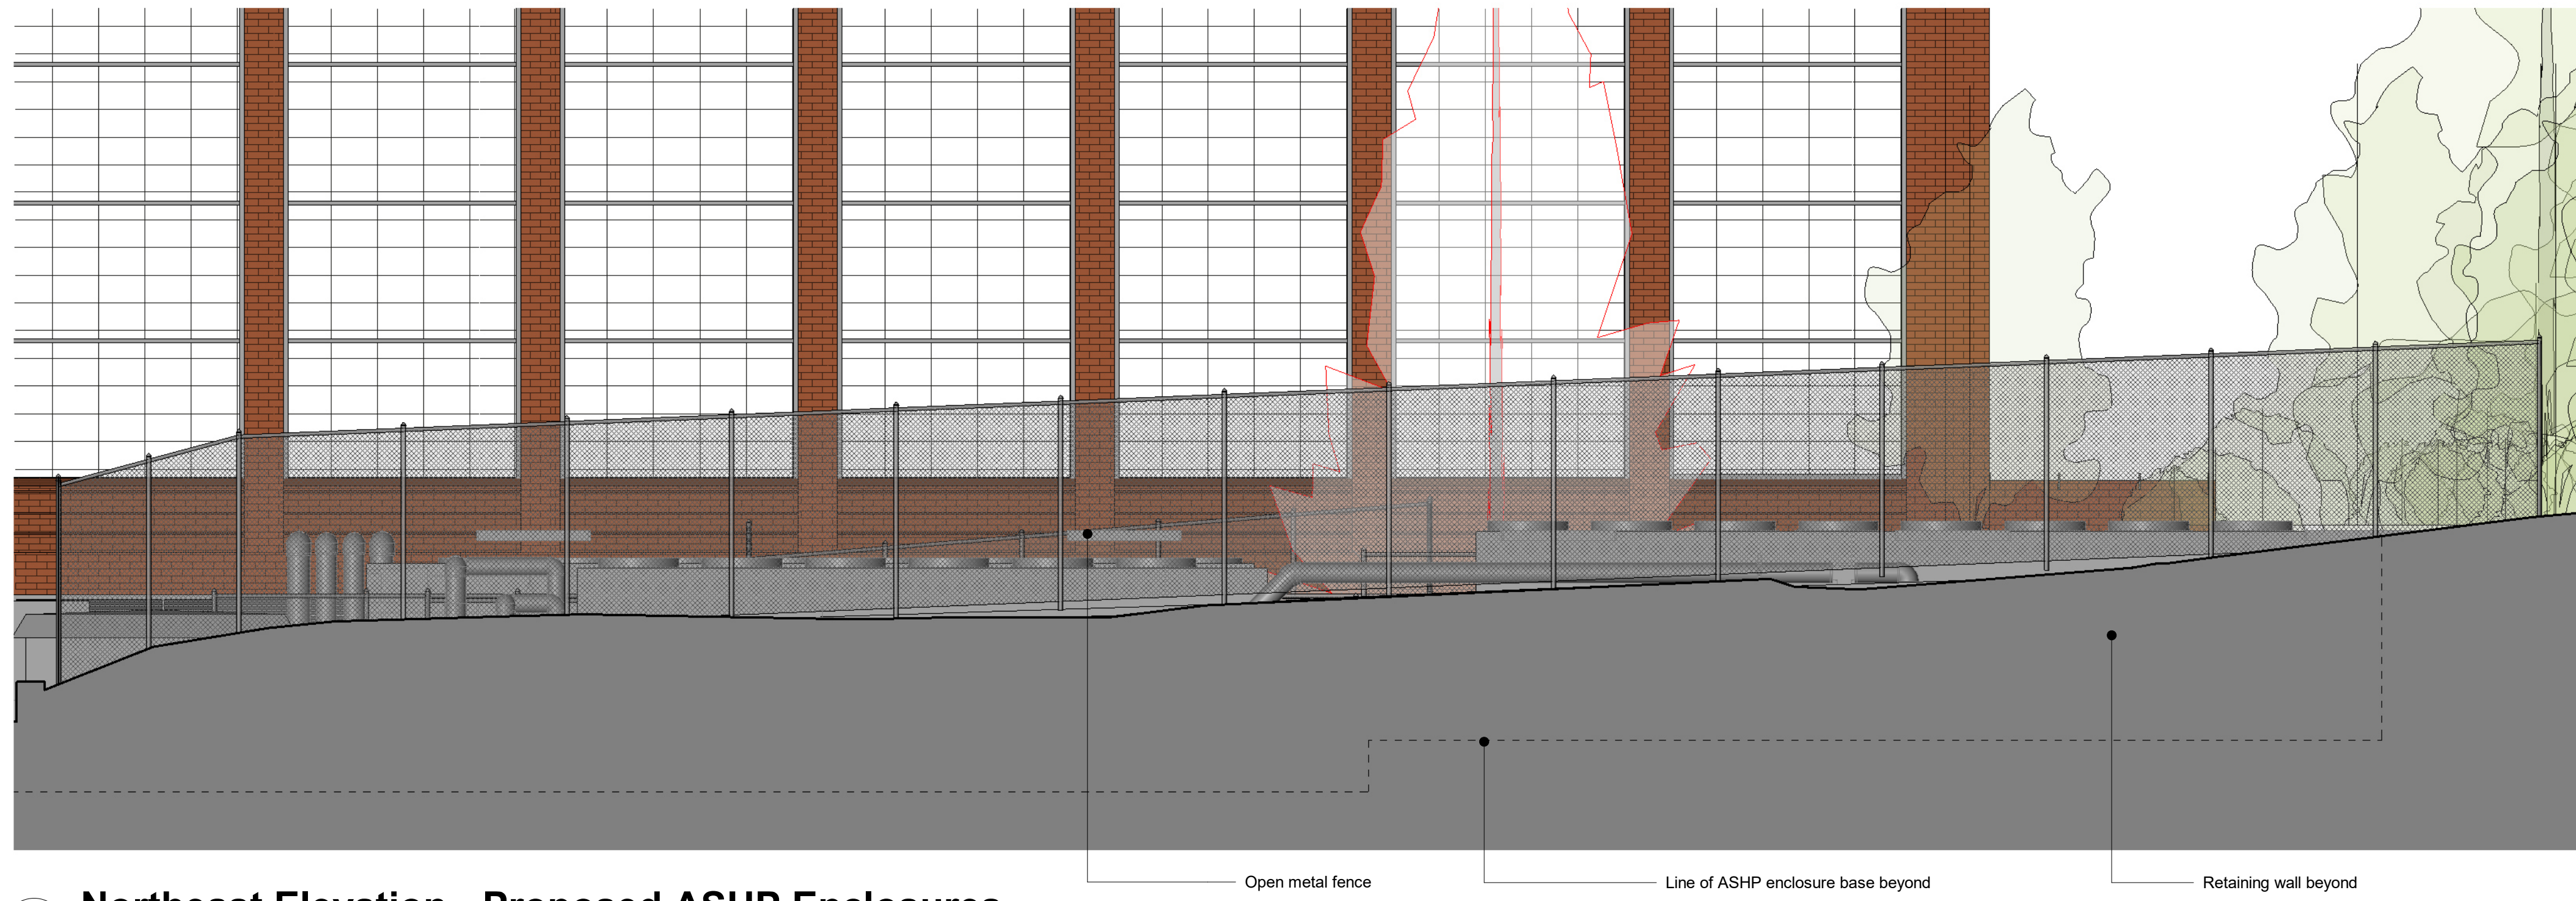


2 Northeast Elevation - Proposed ASHP Enclosures

1 : 50

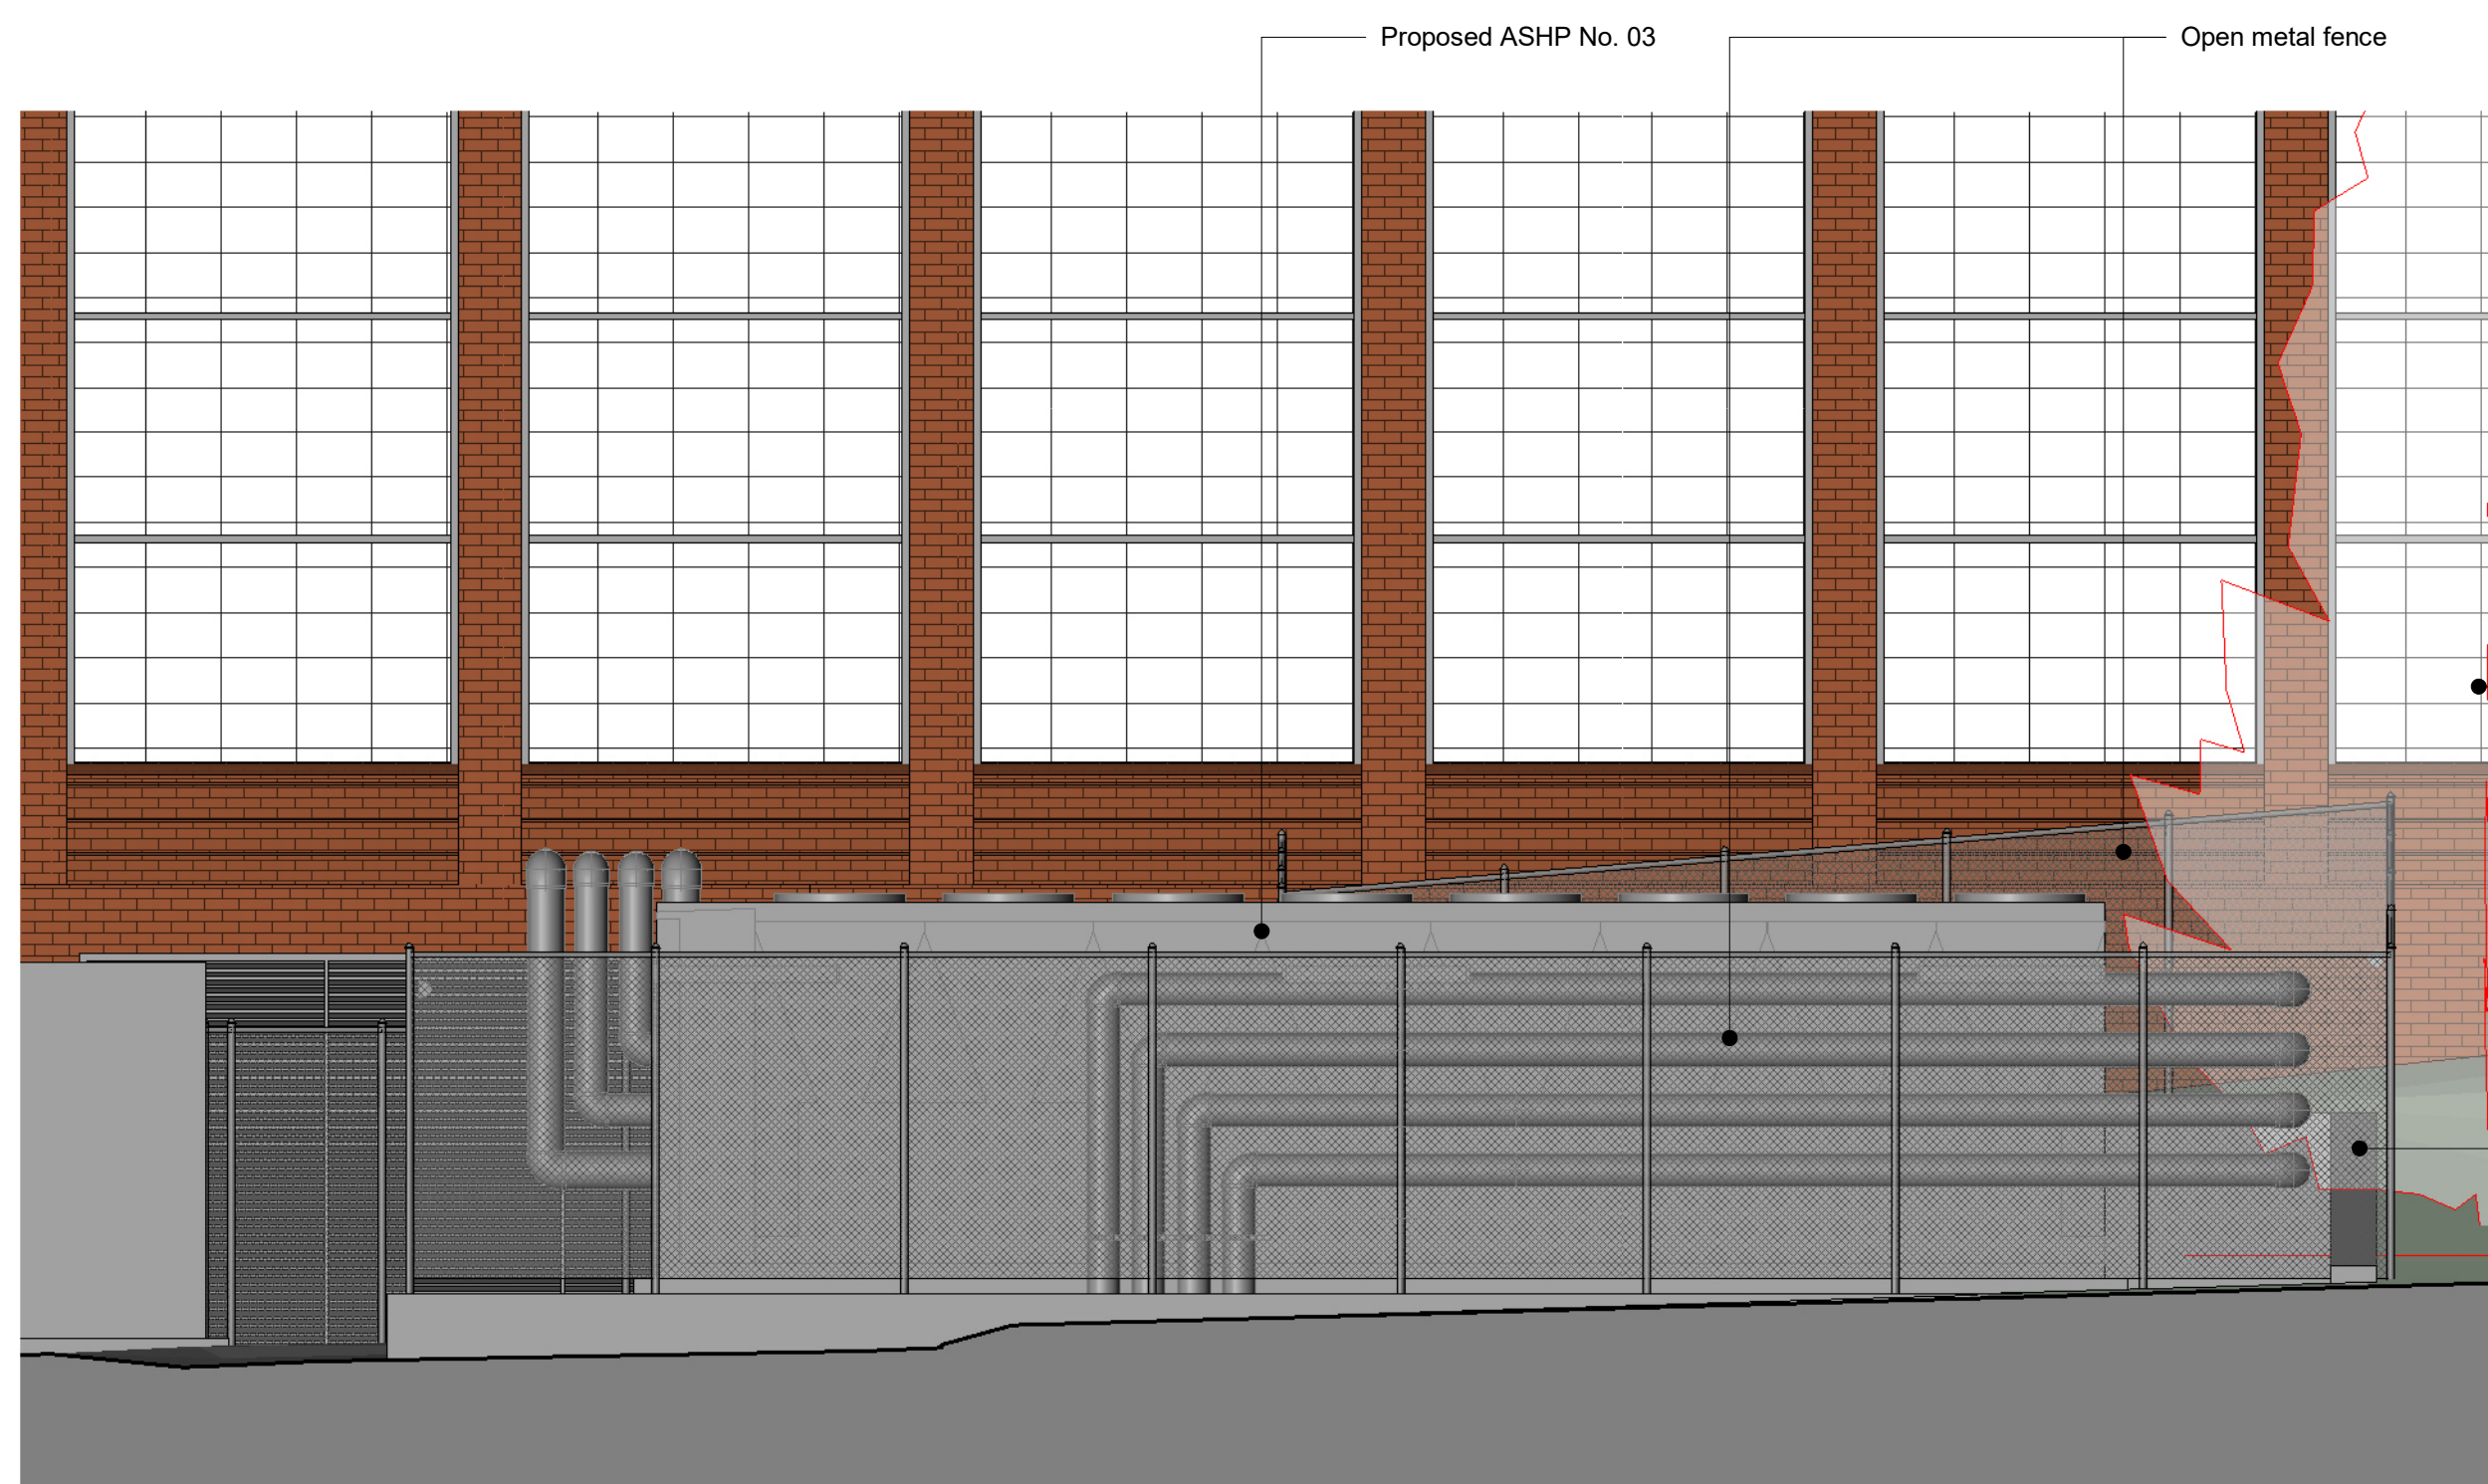


3 Northeast Elevation - Proposed ASHP Enclosure

1 : 50

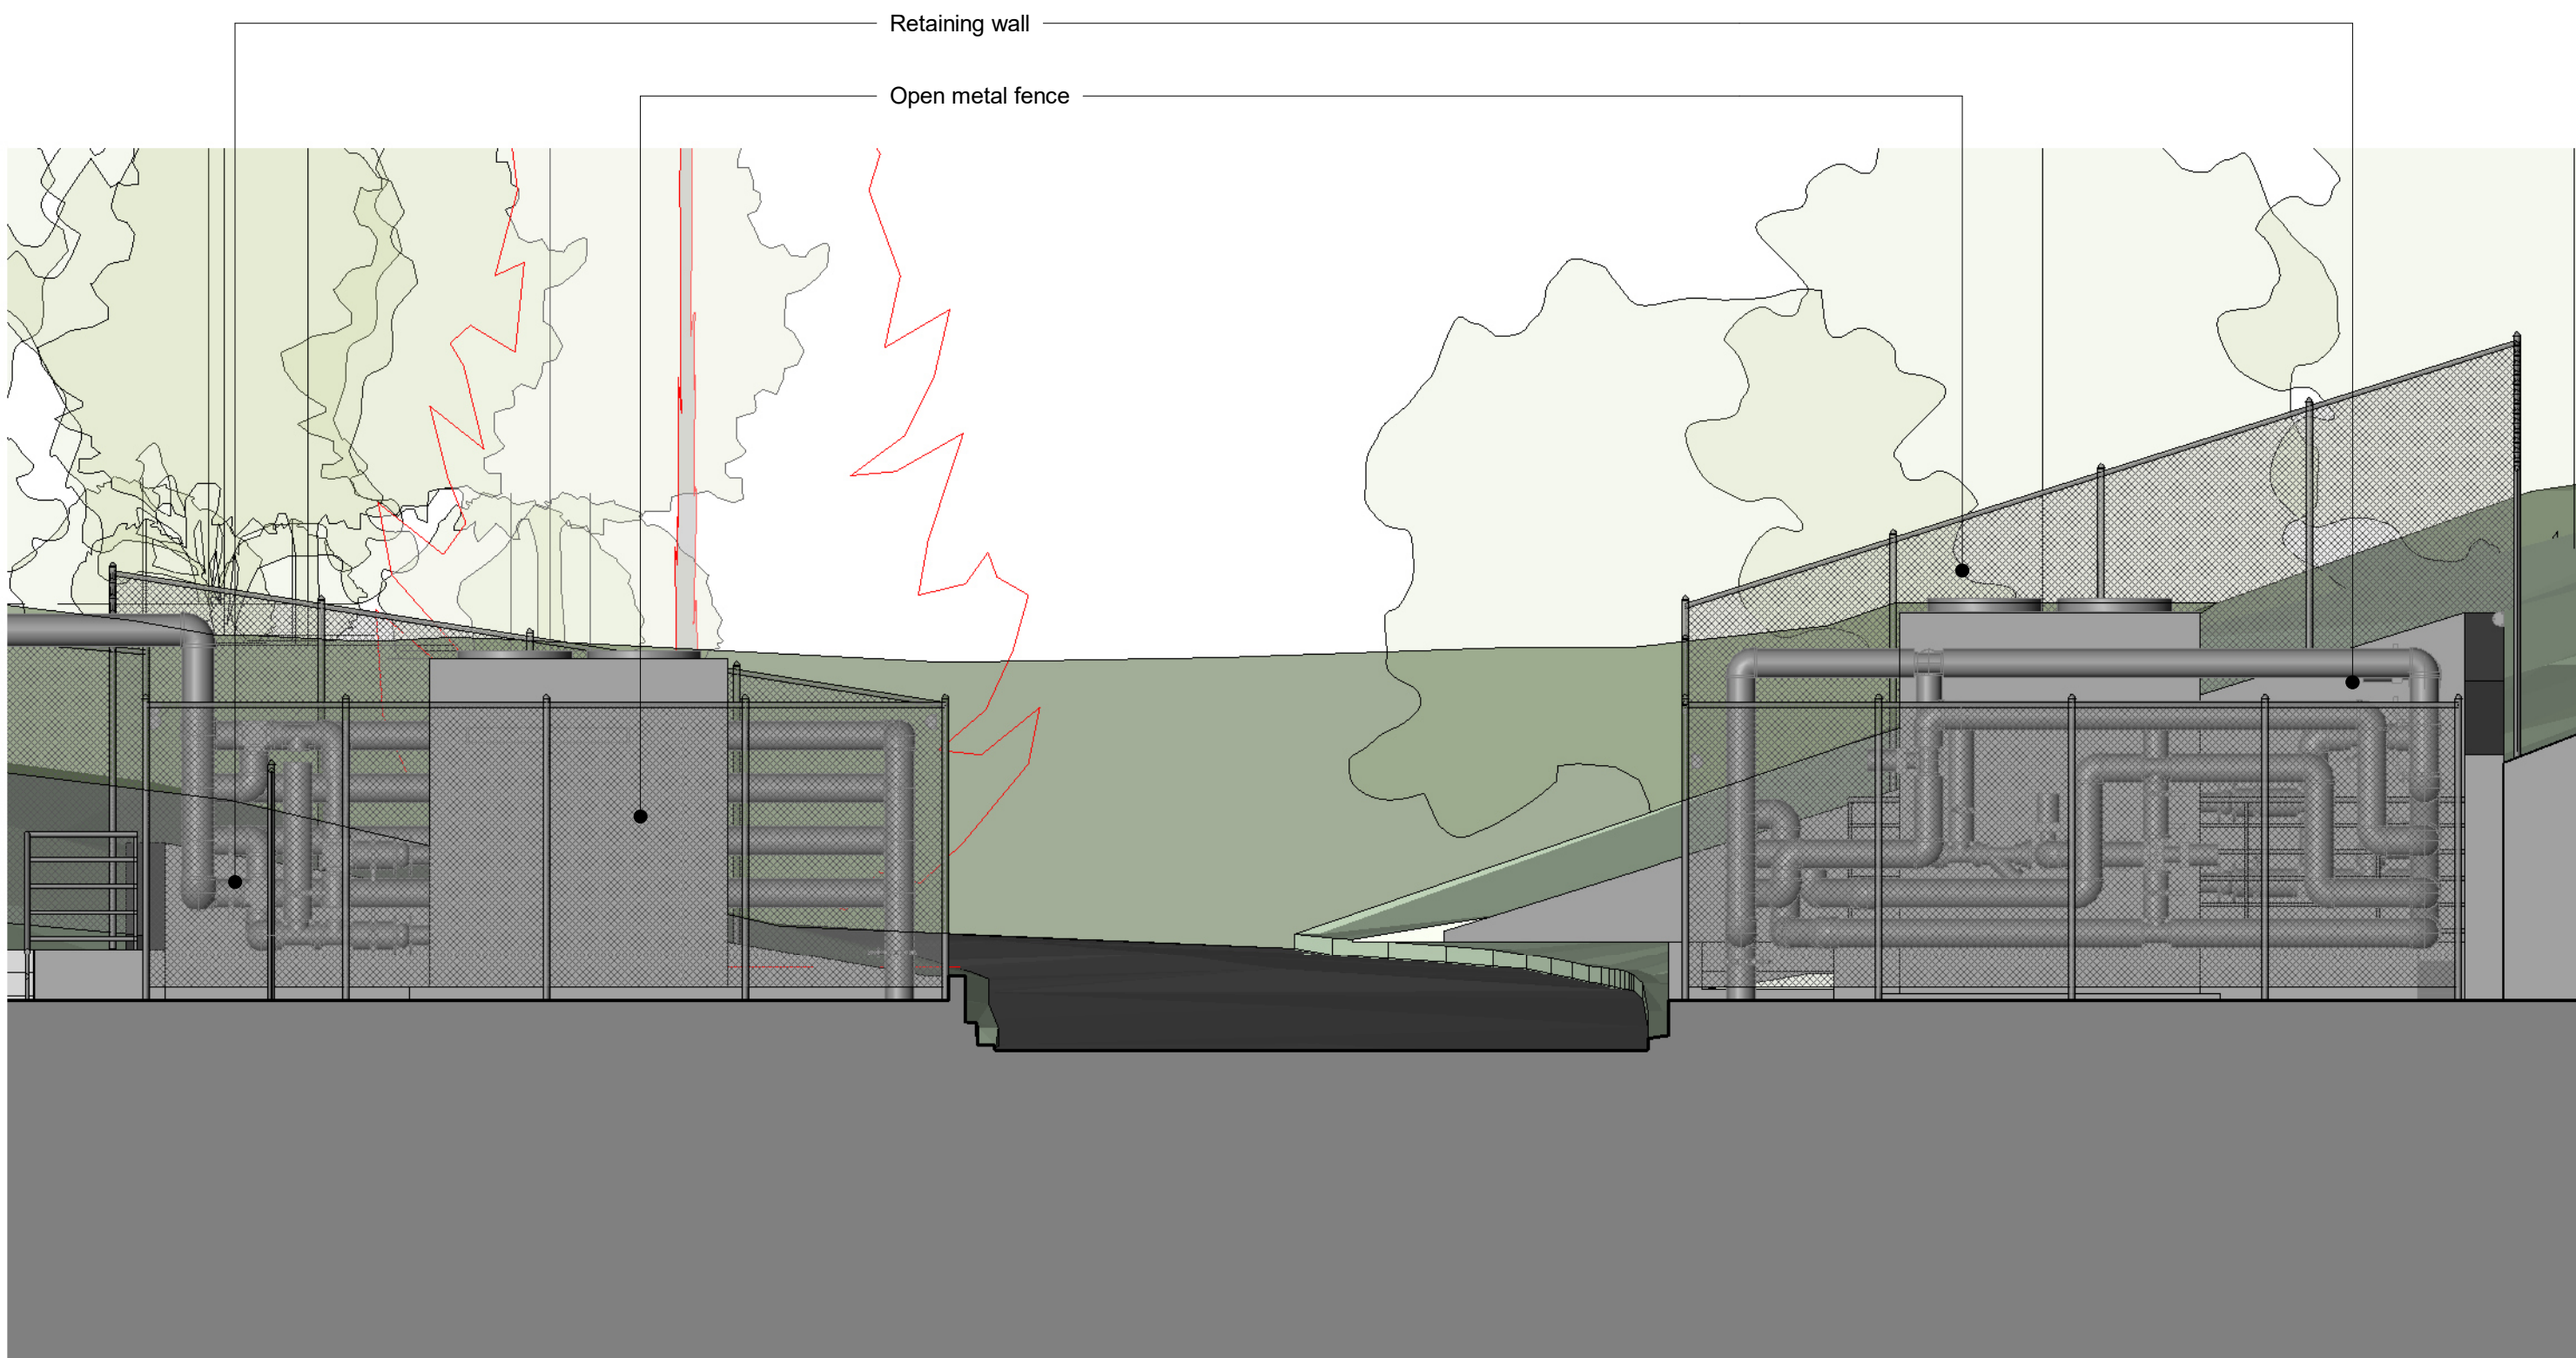

4 Southeast Elevation - Proposed ASHP Enclosures


1 : 50

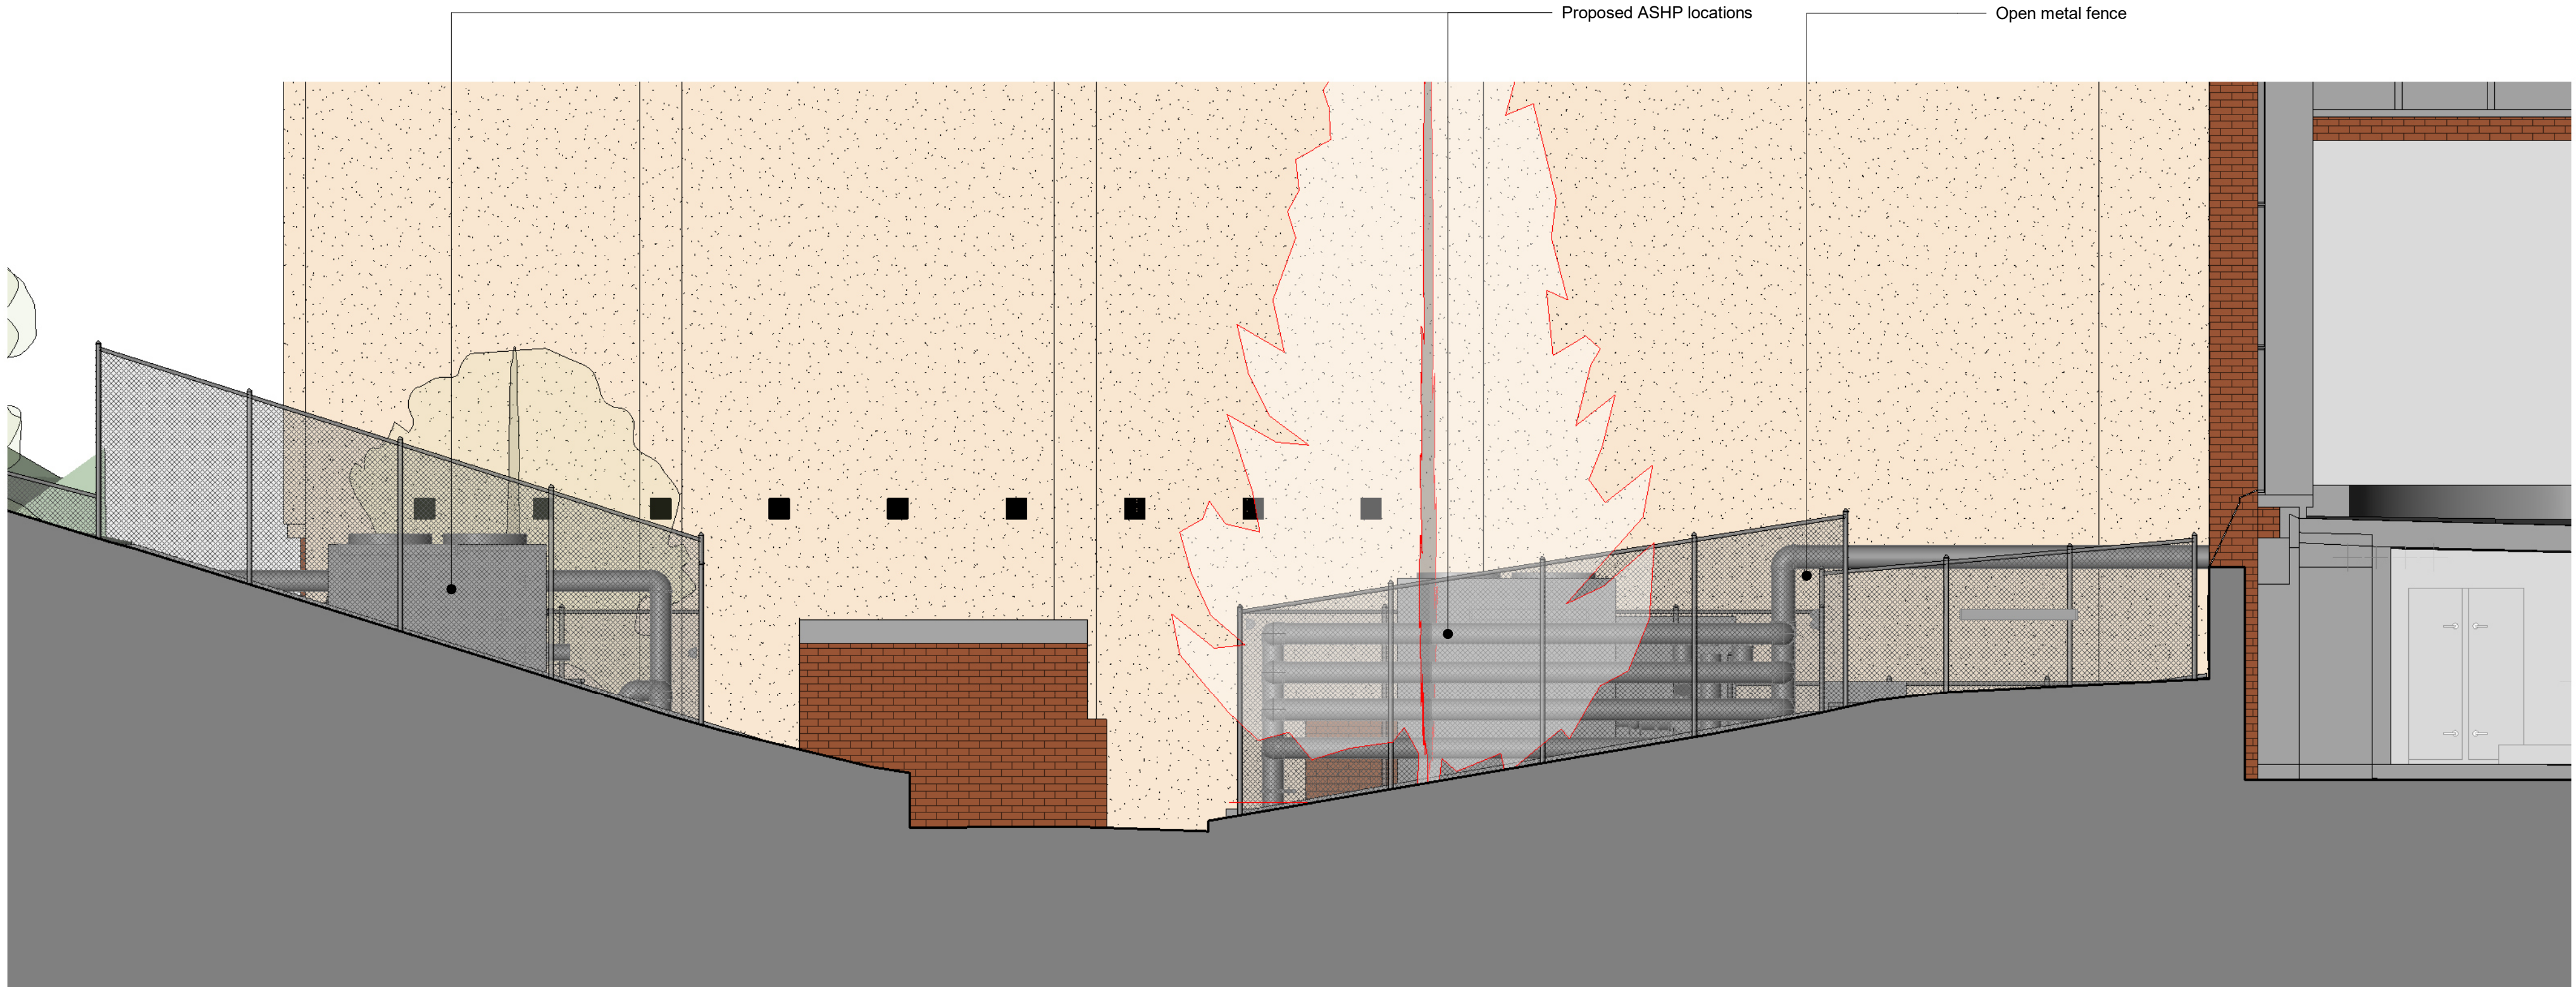

5 Northwest Elevation - Proposed ASHP Enclosures

1 : 50

- No. Note
- 1 All dimensions to be verified on site by GENERAL CONTRACTOR prior to any work, setting out or shop drawings being prepared.
 - 2 Drawings not to be scaled. Work to figured dimensions only.
 - 3 © copyright SAUNDERS BOSTON LIMITED. All rights reserved. This drawing remains the property of SAUNDERS BOSTON LIMITED at all times and may not be reproduced or copied in whole or in part without their prior written consent.
 - 4 This drawing and related specifications are for use only in the stated location.
 - 5 This drawing is to be read in conjunction with all other Consultants drawings and specifications.
 - 6 Drawings have not been surveyed and any pipe locations and below ground drainage runs are indicative.
 - 7 It is assumed that all works will be carried out by a competent contractor who will be working, where appropriate, to an approved method statement.

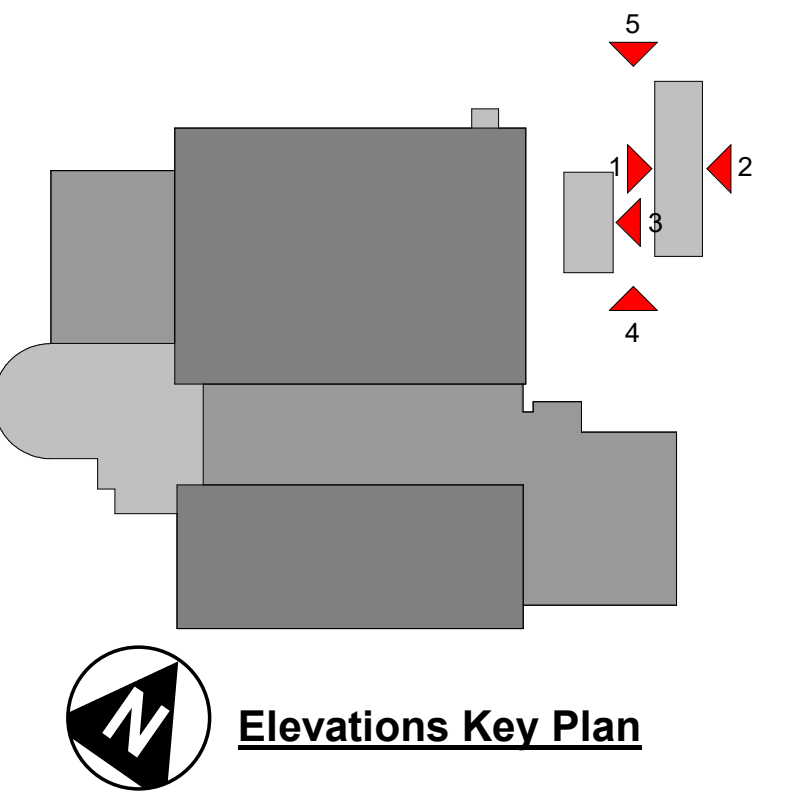

Elevations Key Plan

P01 First Issue 02/04/25 MM CSM

No. Revision Date

02/04/25 MM CSM

02/04/25 MM CSM

