


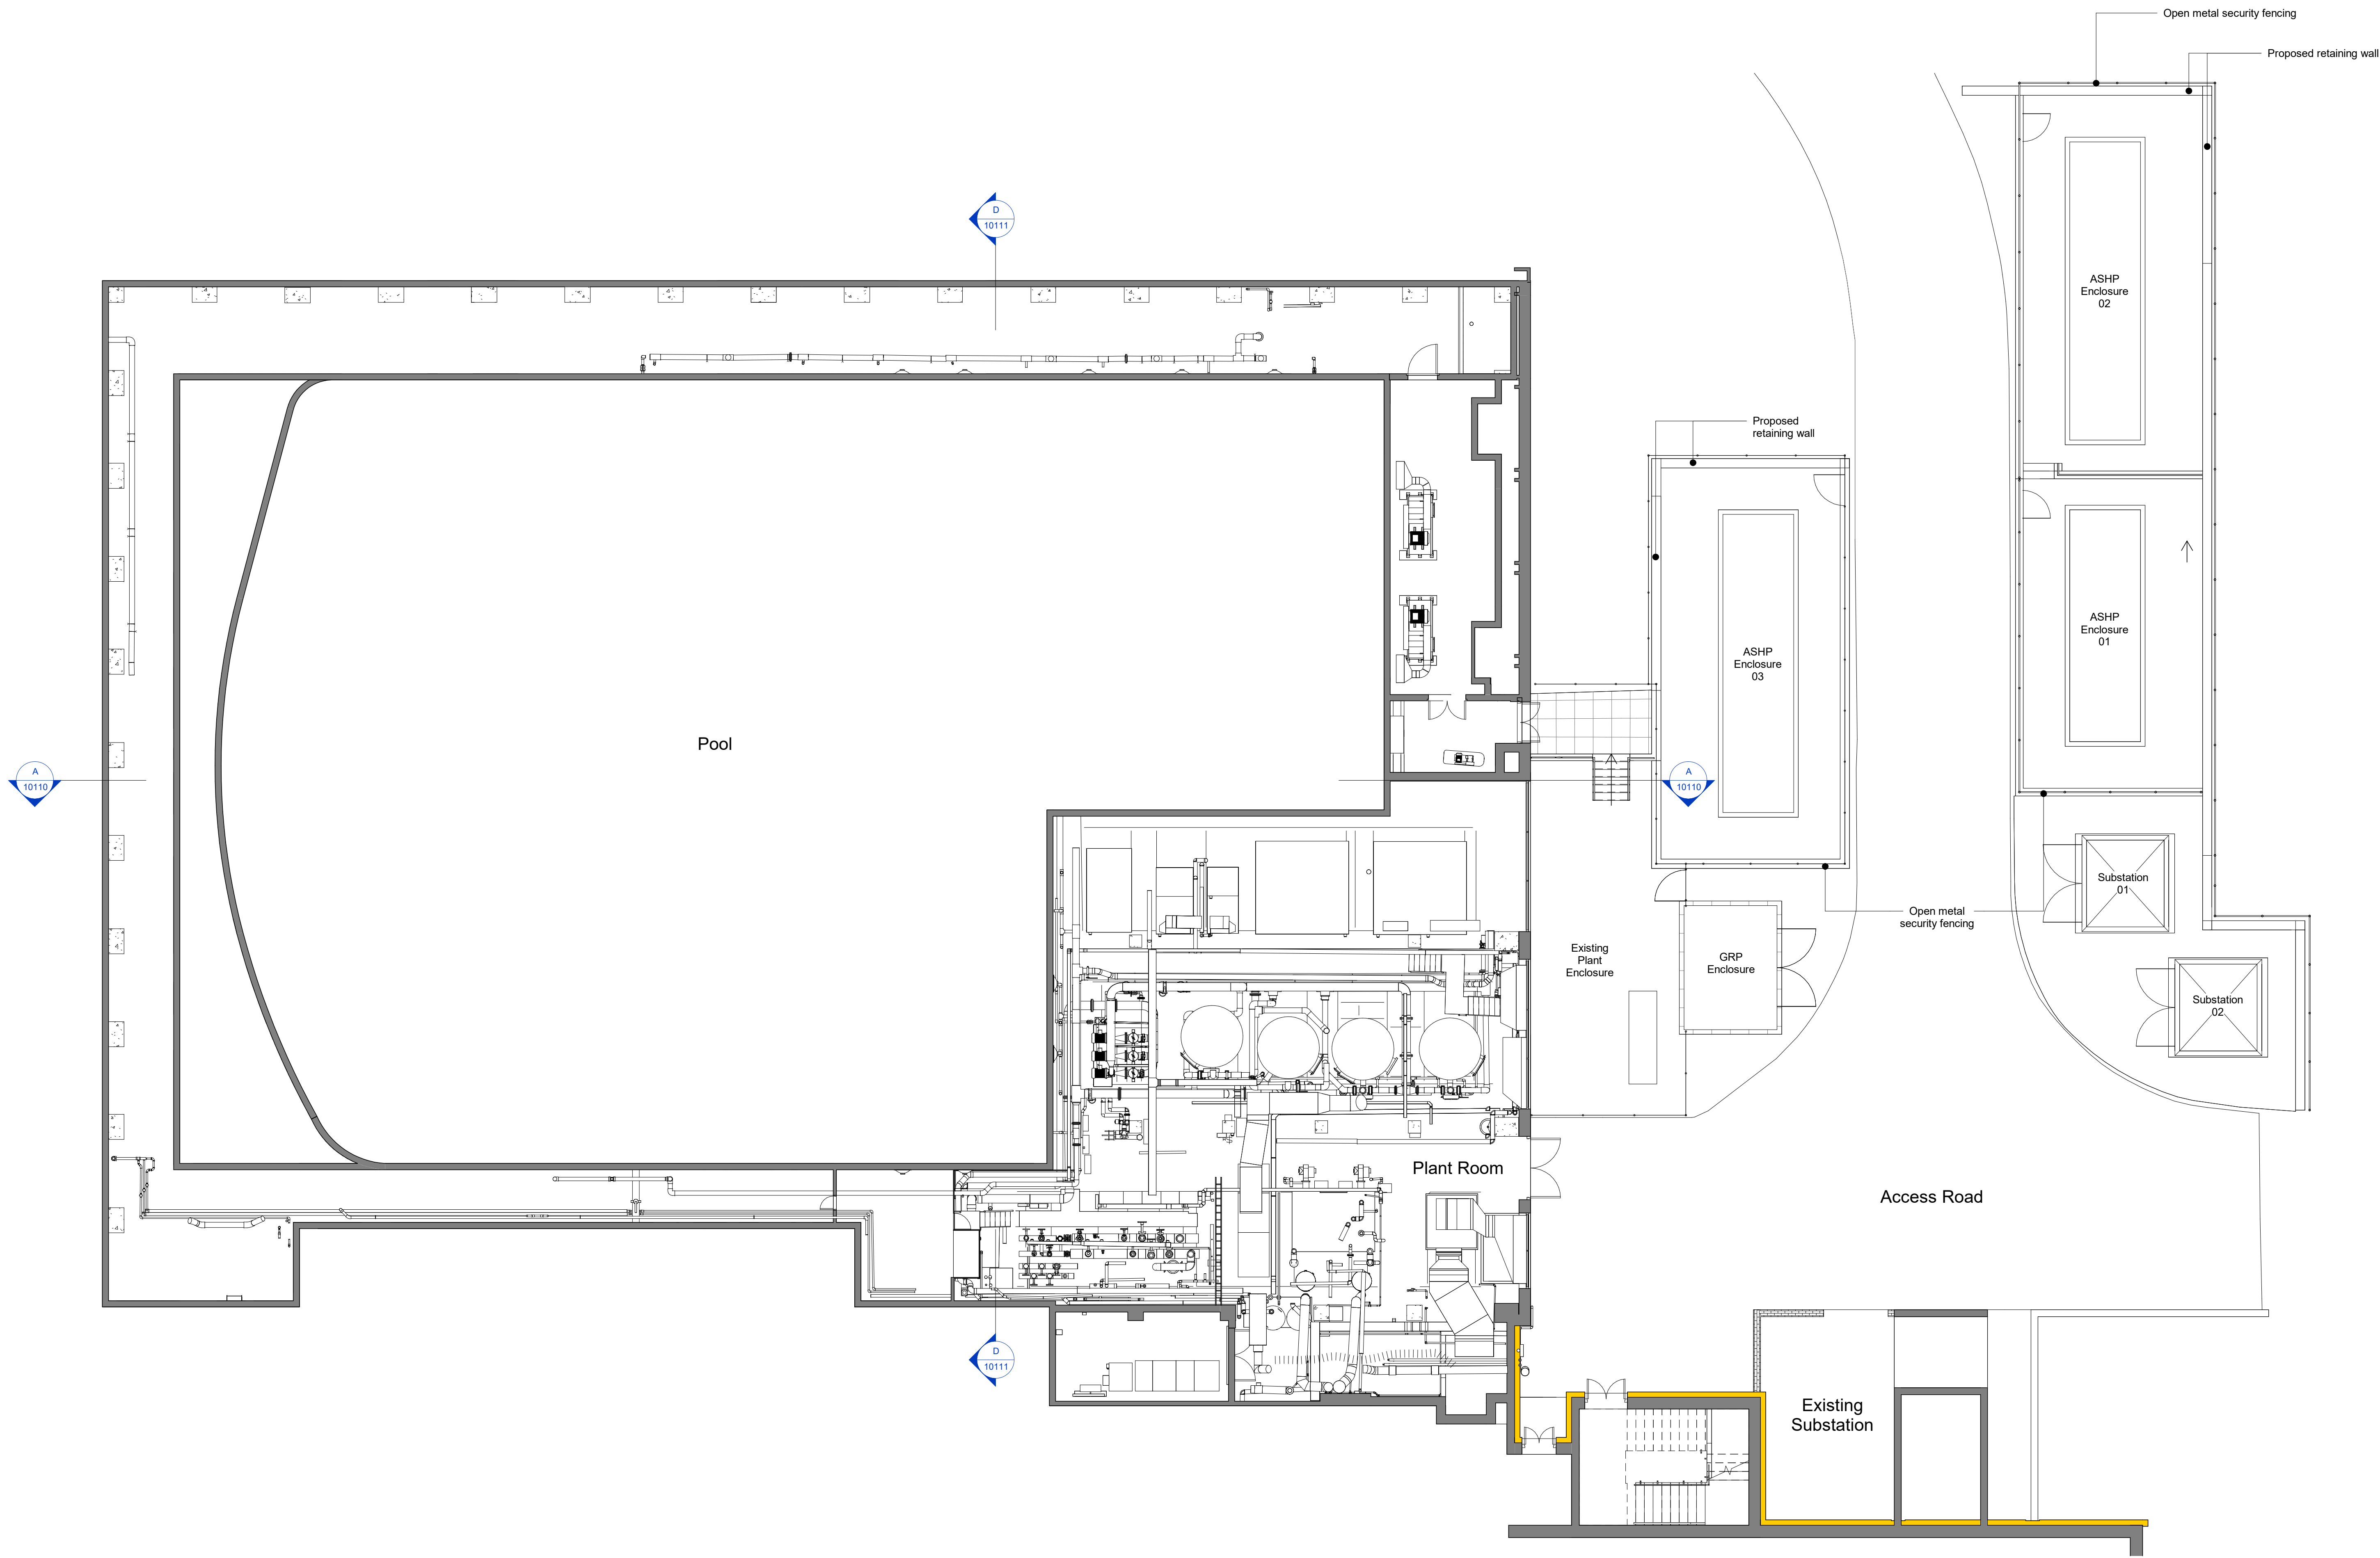


- No. Note
- 1 All dimensions to be verified on site by GENERAL CONTRACTOR prior to any work, setting out or other drawings being prepared.
 - 2 Drawings not to be scaled. Work to figured dimensions only.
 - 3 © copyright SAUNDERS BOSTON LIMITED. All rights reserved. This drawing remains the property of SAUNDERS BOSTON LIMITED at all times and may not be reproduced or copied in whole or part without their prior written consent.
 - 4 This drawing and related specifications are for use only in the stated location.
 - 5 This drawing is to be read in conjunction with all other Consultants drawings and specifications.
 - 6 Drainage has not been surveyed and any/all pipe locations and below ground drainage runs are indicative.
 - 7 It is assumed that all works will be carried out by a competent contractor who will be working, where appropriate, to an approved method statement.

Note - drawings based on existing building survey provided by Pinnacle Infotech

Legend

Insulated render system

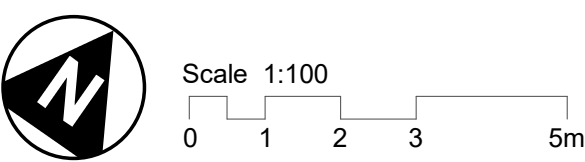

PO3	Revised substation location	27.03.25	MM	CSM
PO2	Planning Issue	07.03.24	RP	CSM
PO1	Draft Planning Issue	27.11.24	RP	CSM
No.	Revision	Date	CHK	Auth

Saunders Boston Architects

Eastern Gate House, 119 Newmarket Road,
Cambridge CB5 9BA
T 01223 361703
info@saundersboston.co.uk

The Generator, The Gallery, King's Wharf
The Quay, Exeter EX2 4WJ
T 01392 348307
www.saundersboston.co.uk

NHDC DECARBONISATION

SBA Project Code	Drawn	CSM	Date	30/08/24
2090	Checked	ML		

Client: Willmott Dixon

For: North Herts Leisure Centre

Drawing: Proposed Basement Floor Plan

Scale	Revision					
As indicated @A0	P03					
project	originator	zone	level	type	iss	number
NHLC-SBA-XX-B1-DR-A-10009						