


1.8m HIGH V-MESH FENCING WITH 60x60 BOLT DOWN KIT

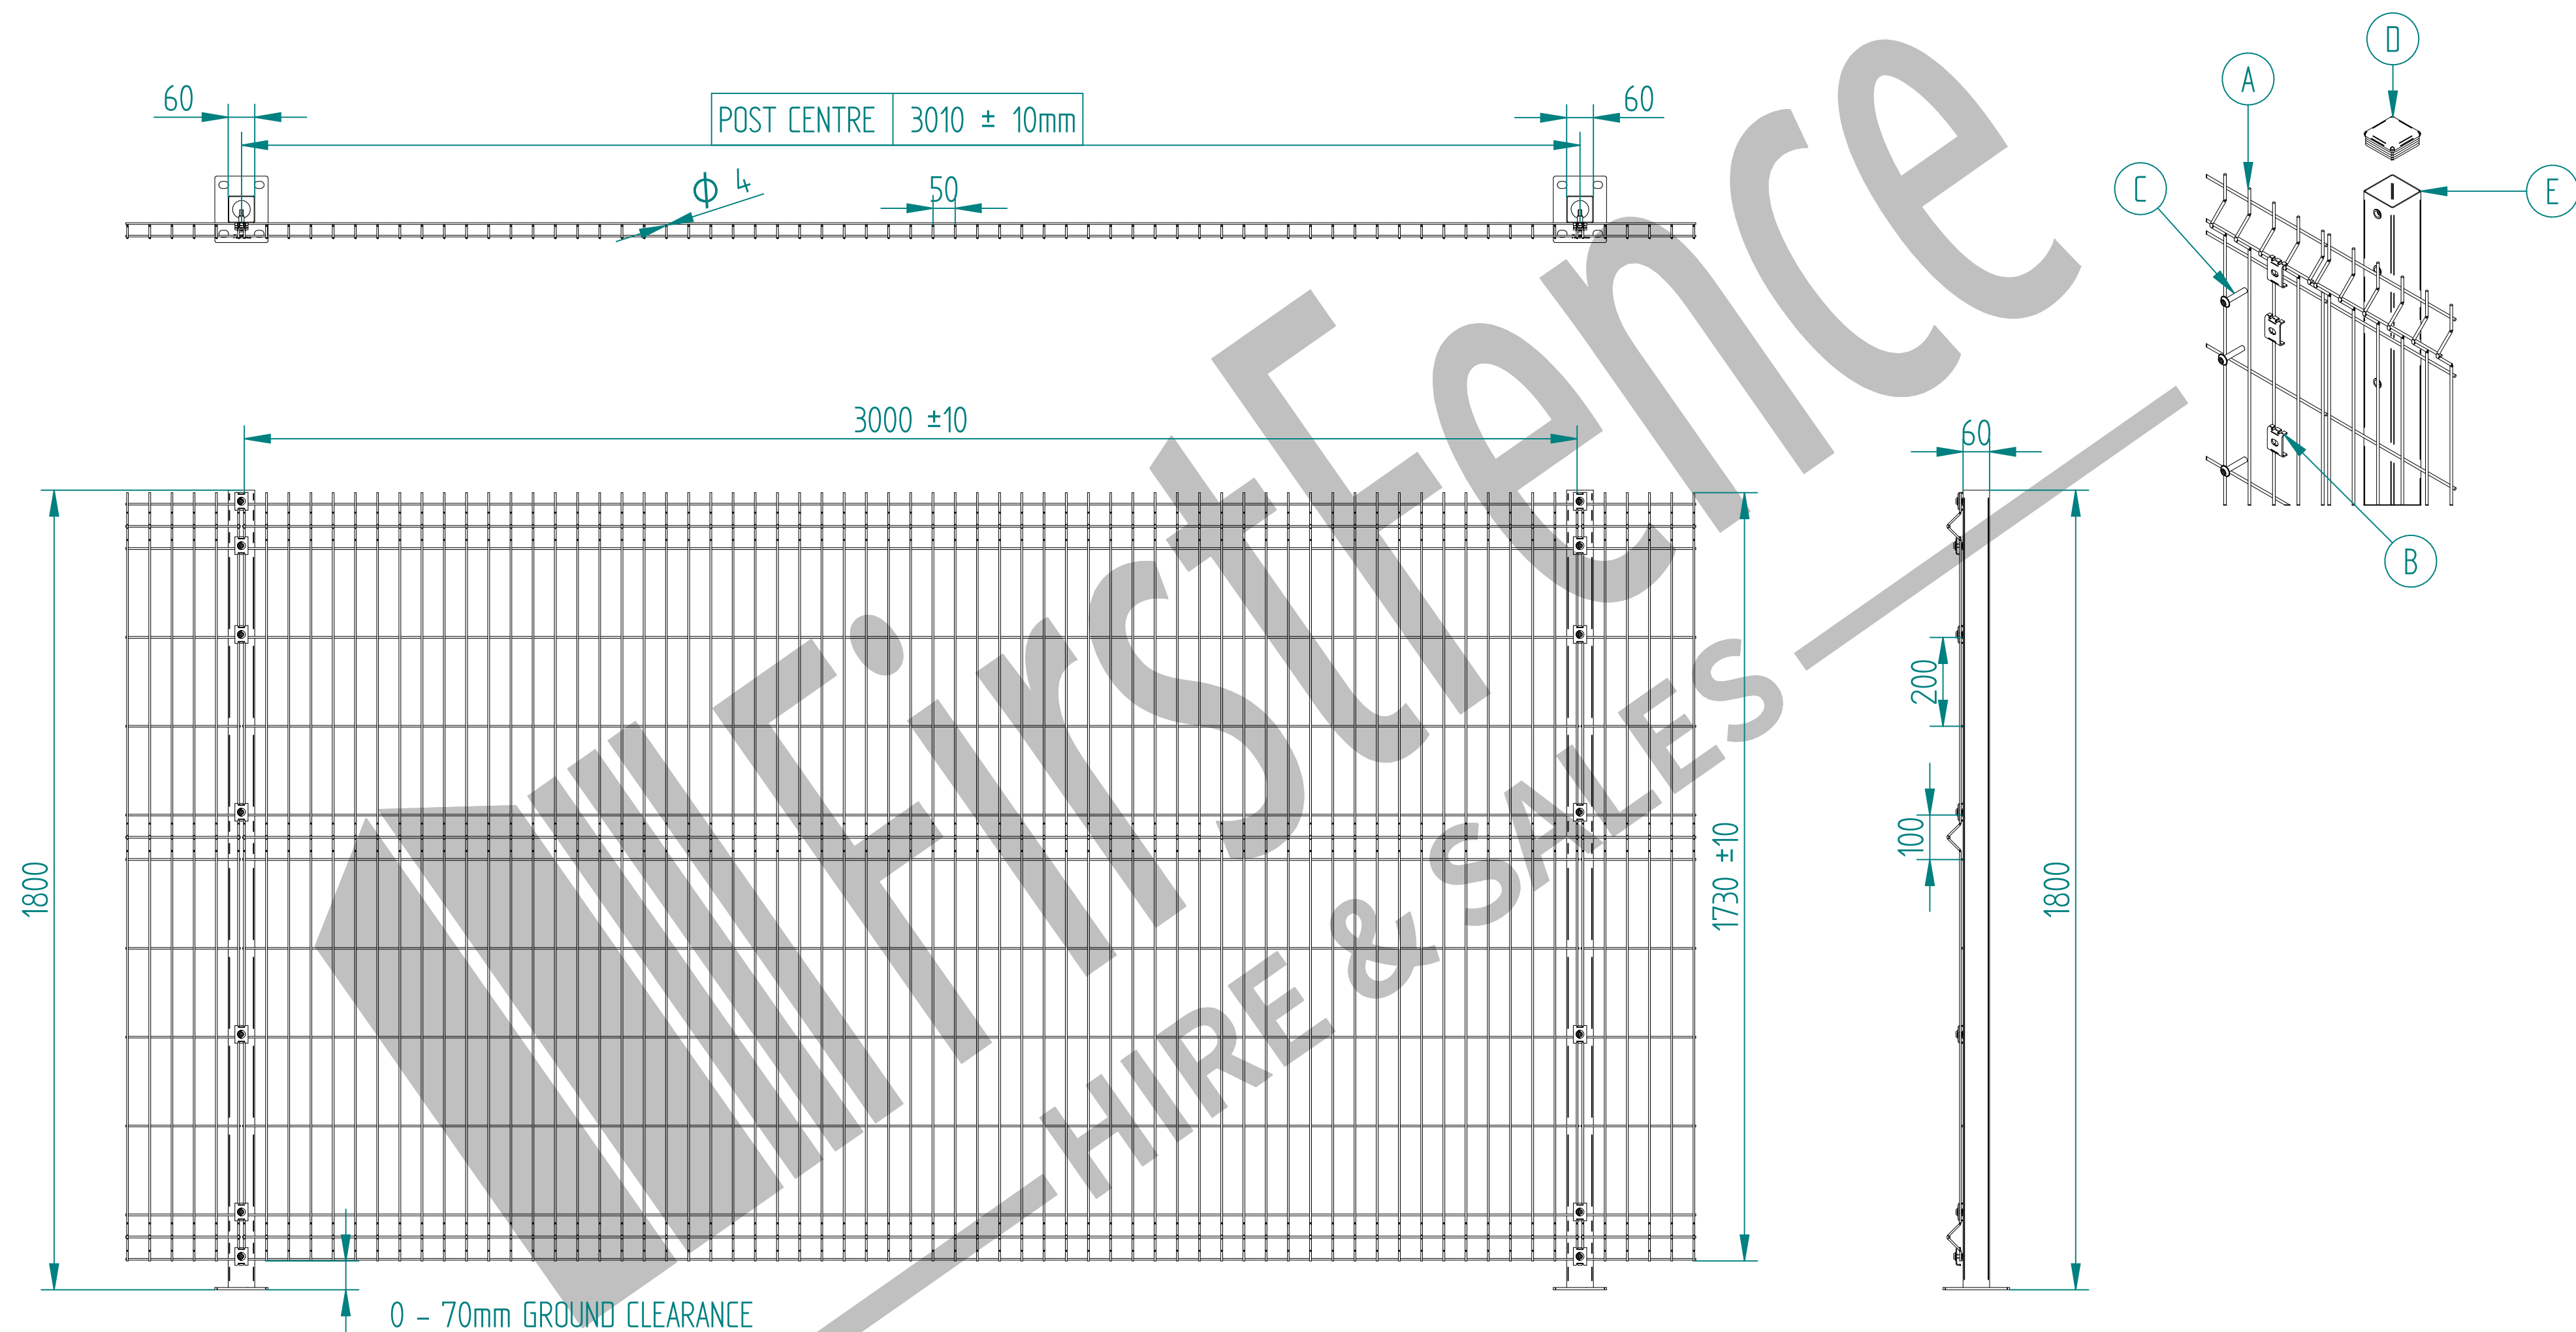

Item	Component Name	Quantity
A	MESH-VME-1803 - 1.8m HIGH X 3.0m WIDE V MESH FENCE PANEL ONLY	1
B	ACCS-MSH-0001 - UNIVERSAL MESH FENCING BLACK FIXING CLIPS	7
C	ACCS-MSH-0050 - M8 x 40mm MESH SECURITY BOLT	7
D	ACCS-RIB-0003 - 60x60 BLACK RIBBED INSERTS	1
E	MESH-POS-9632 - 1.8m HIGH BOLT DOWN 60X60 INTERMEDIATE POST ONLY	1

NAME	DATE	TITLE
LT	30/07/20	MESH-KIT-0523 - 1.8m HIGH V MESH FENCING WITH 60X60 BOLT DOWN KIT
TOLERANCE	± 2mm Unless Stated Otherwise	FirstFence® First Fence Ltd, Kiln Way, Swadlincote, Derbyshire, DE11 8EA 01283 512 111 sales@firstfence.co.uk
SIZE	A2	REV A
WEIGHT	N/A	SHEET 1 OF 2