


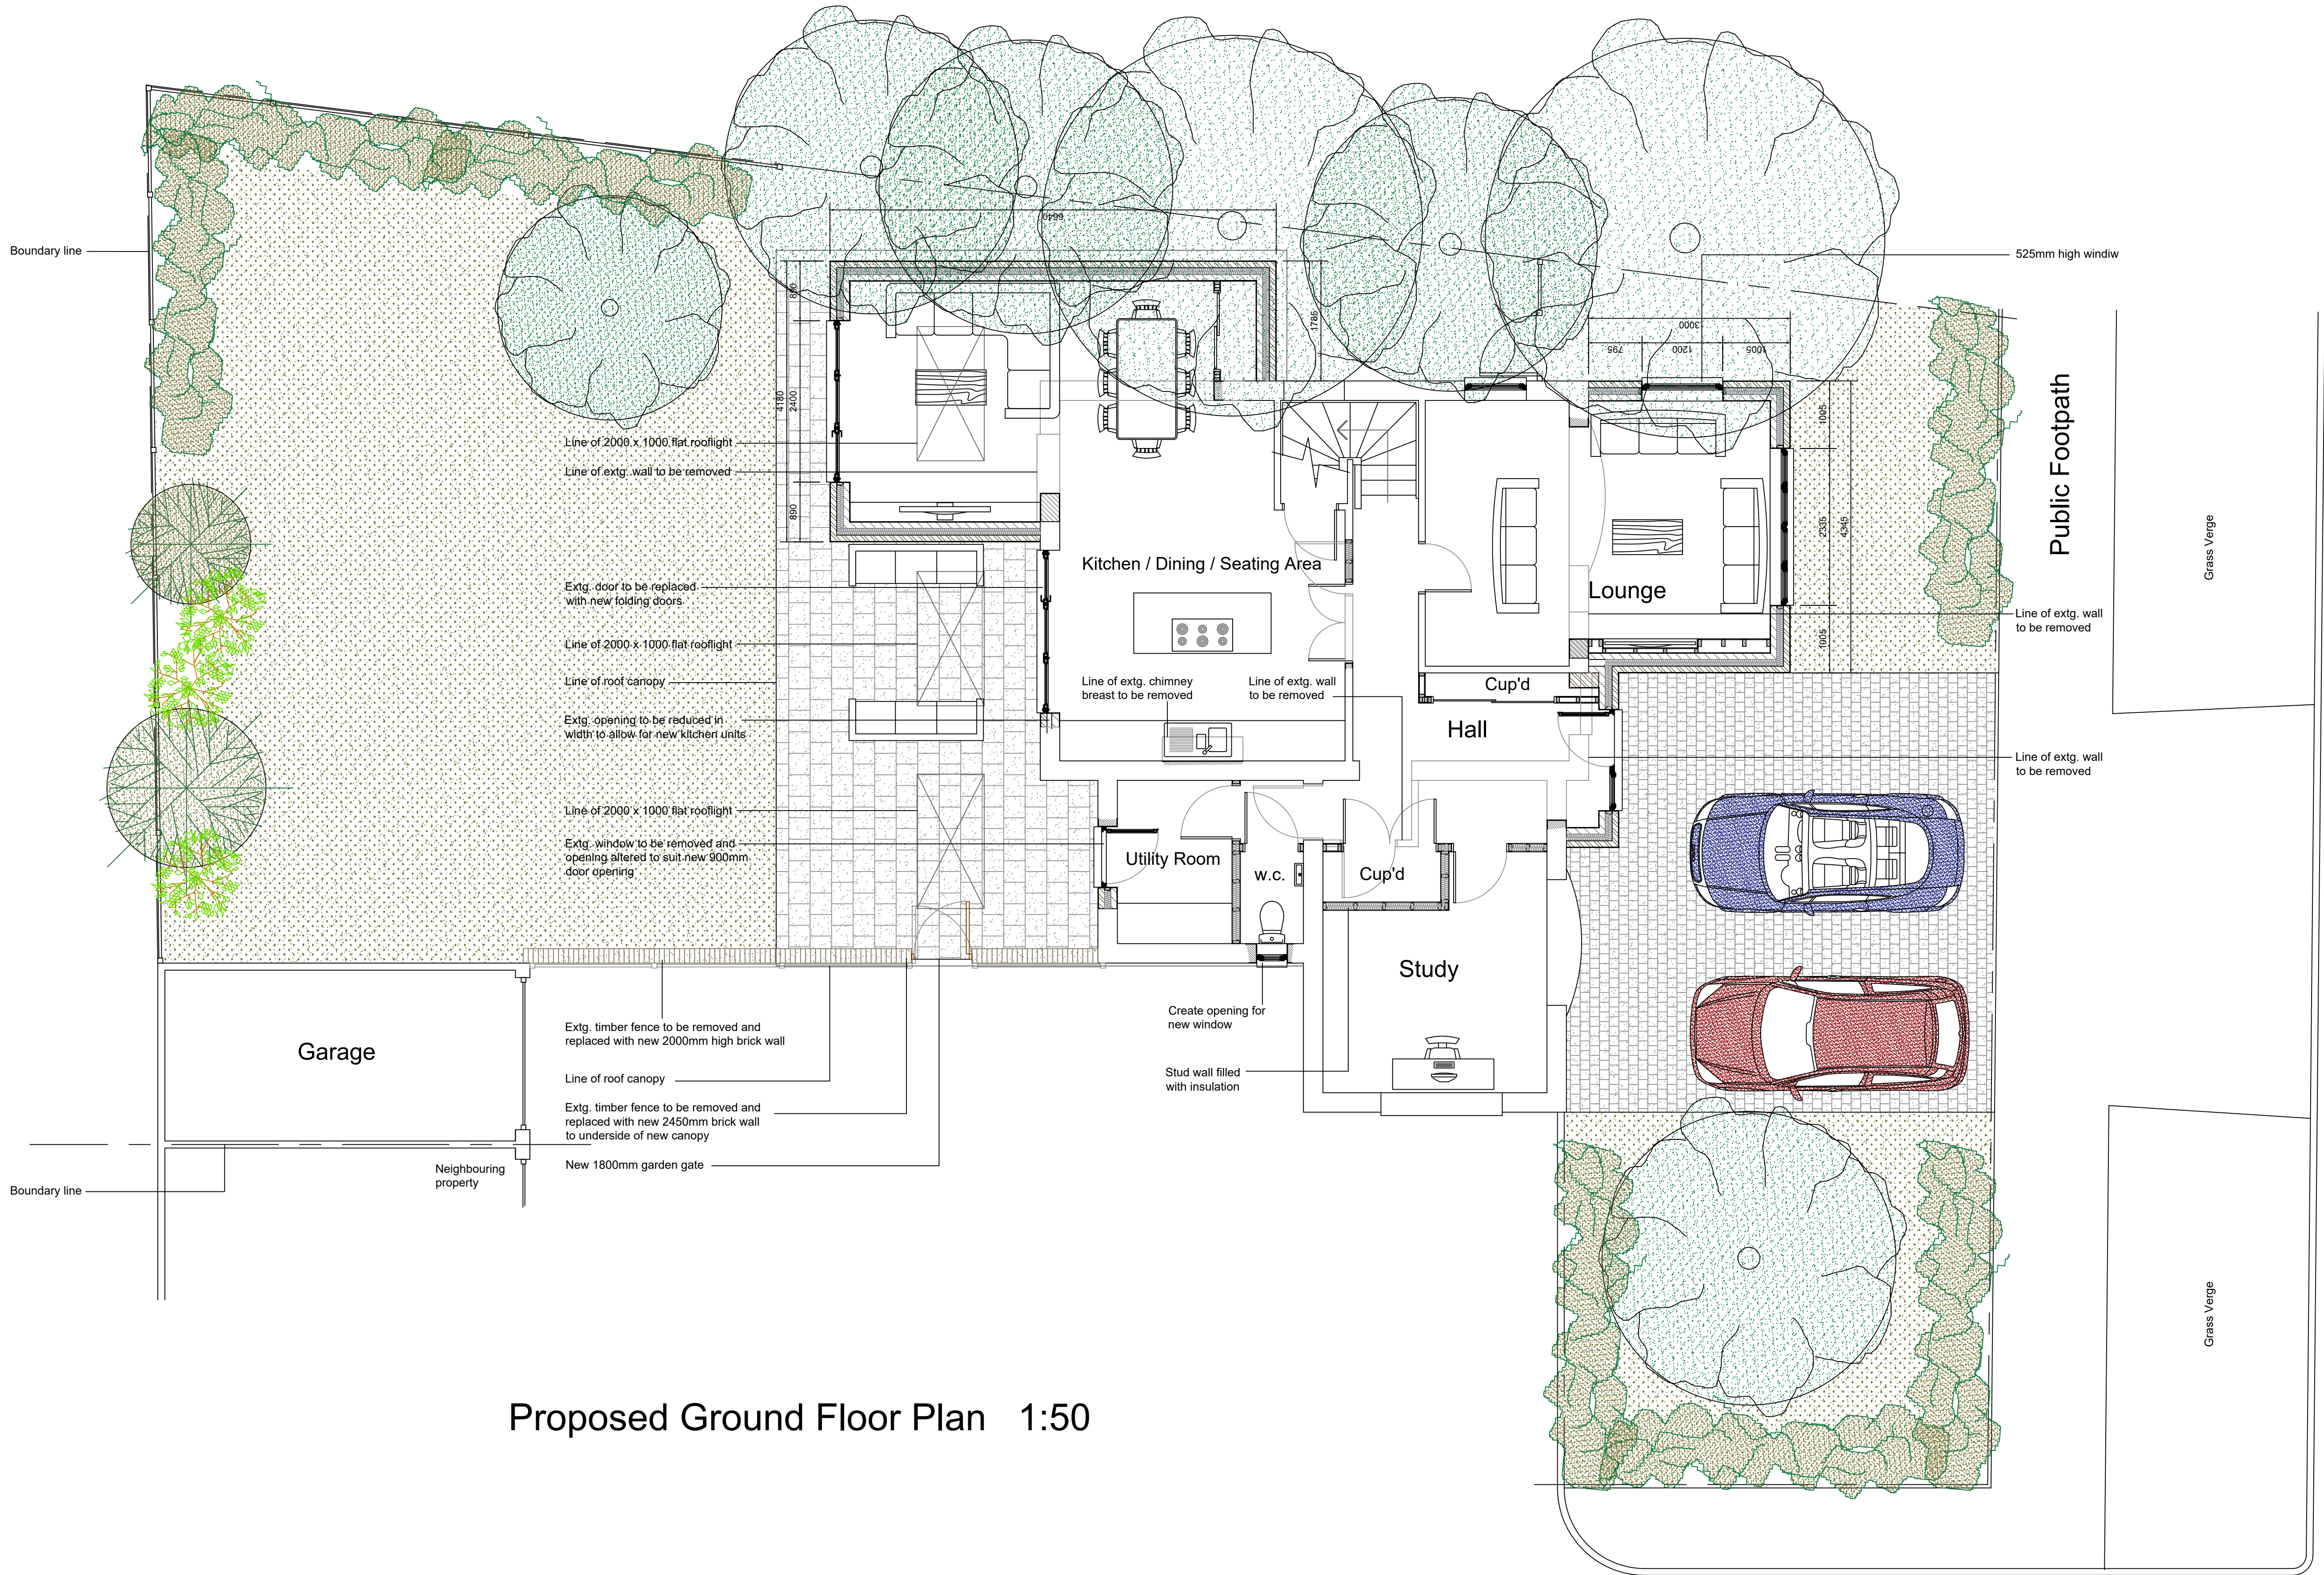

Proposed Ground Floor Plan 1:50

Kings Hedges

A Planning Revisions

Architech Limited

Architectural and Building Consultants
Tel. 01462 634293 / 07768 123899

Project

106 King Hedges, Hitchin,
Hertfordshire

Title

Proposed Single Storey Front &
Rear Extension and Roof Alterations

Date	Scale	Status
May 2025	Not to Scale	Planning
2025 / 10 / 01	A	A1

