



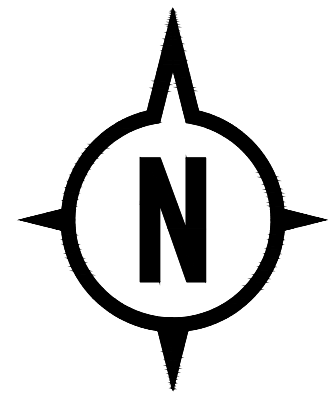

- Key**
- Site boundary
 - Site Area 2885.8sqm / 0.71acres
 - Black Bitmac finish
 - Stoned with loose chippings
 - Concrete
 - Kerb
 - Pin Kerb
 - Drop Kerb
 - Soft Landscaping
 - Removed

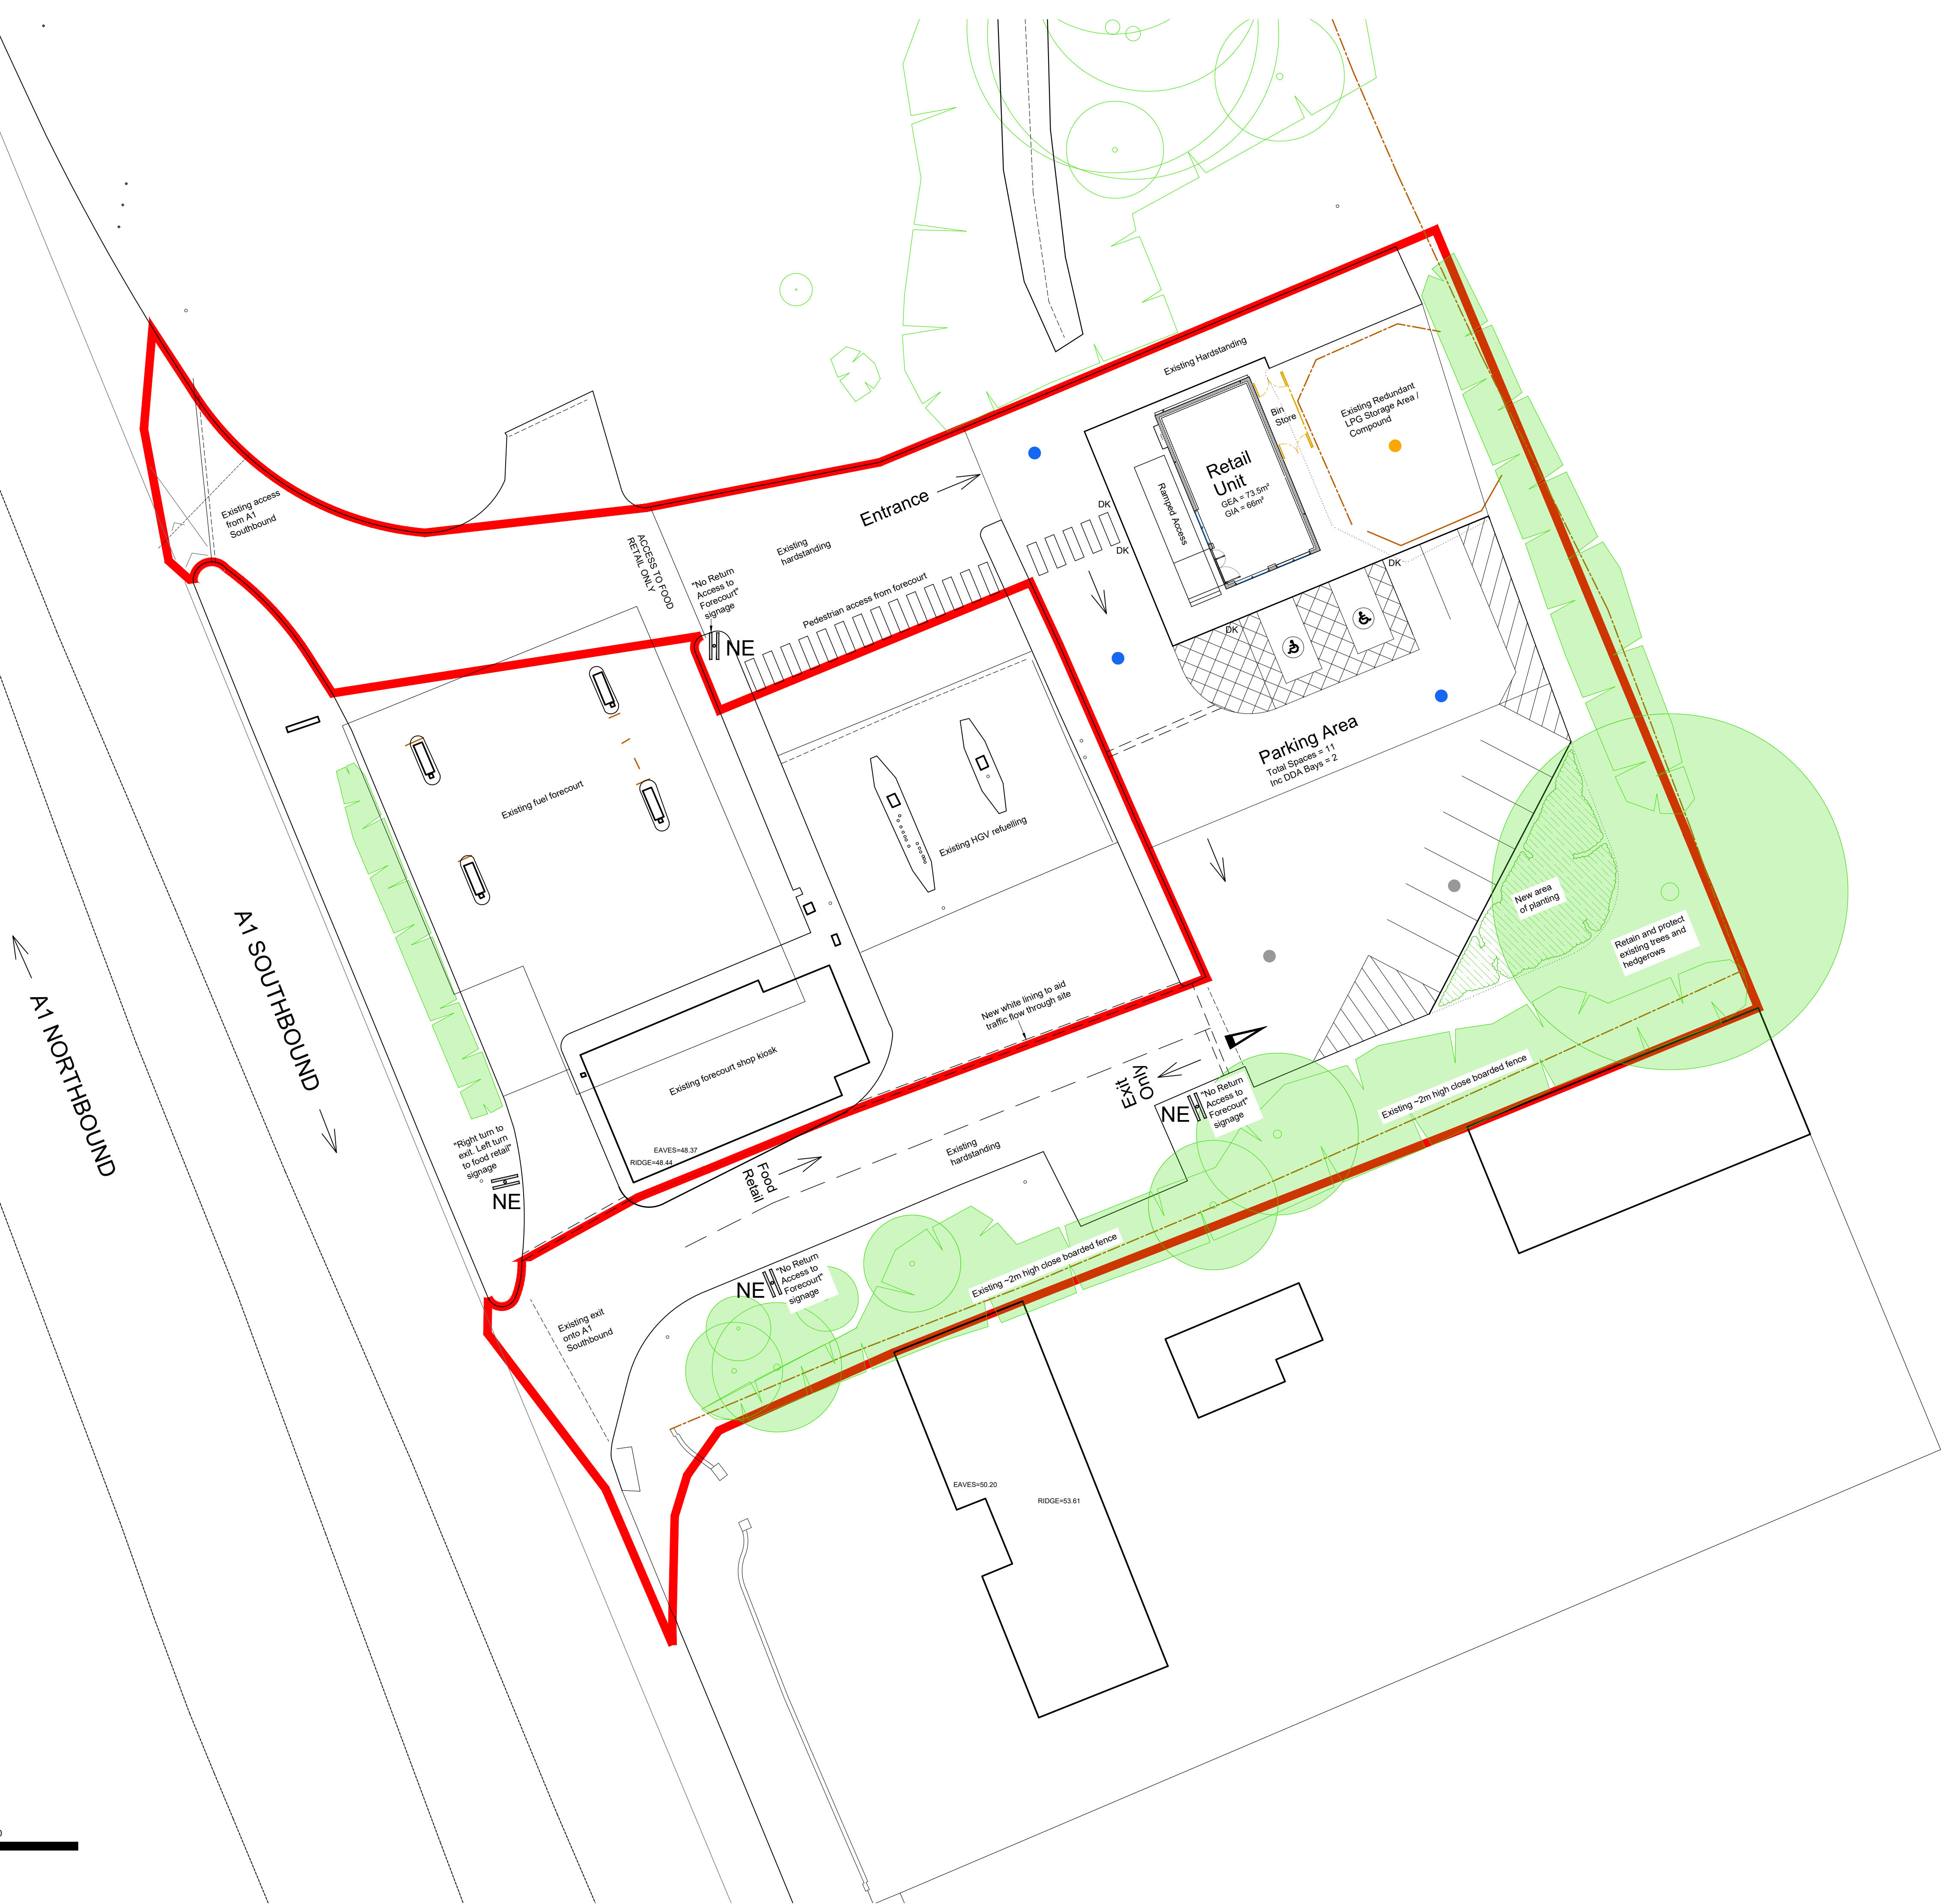

C	21.11.25
B	18.11.25
A	05.09.25
REVISIONS	WHITE LINING ADDED
	SIGNAGE ADDED
	HARDSTANDING REVISED

CLIENT WELCOME BREAK

PROJECT NORTHWAY S/S
GREAT NORTH ROAD
(A1 SOUTHBOUND)
BALDOCK, SG7 5EX

TITLE PROPOSED SITE
LAYOUT

DATE 02.09.25

SCALE 1:200 @ A1

JOB ID 2050

DWG 23c