


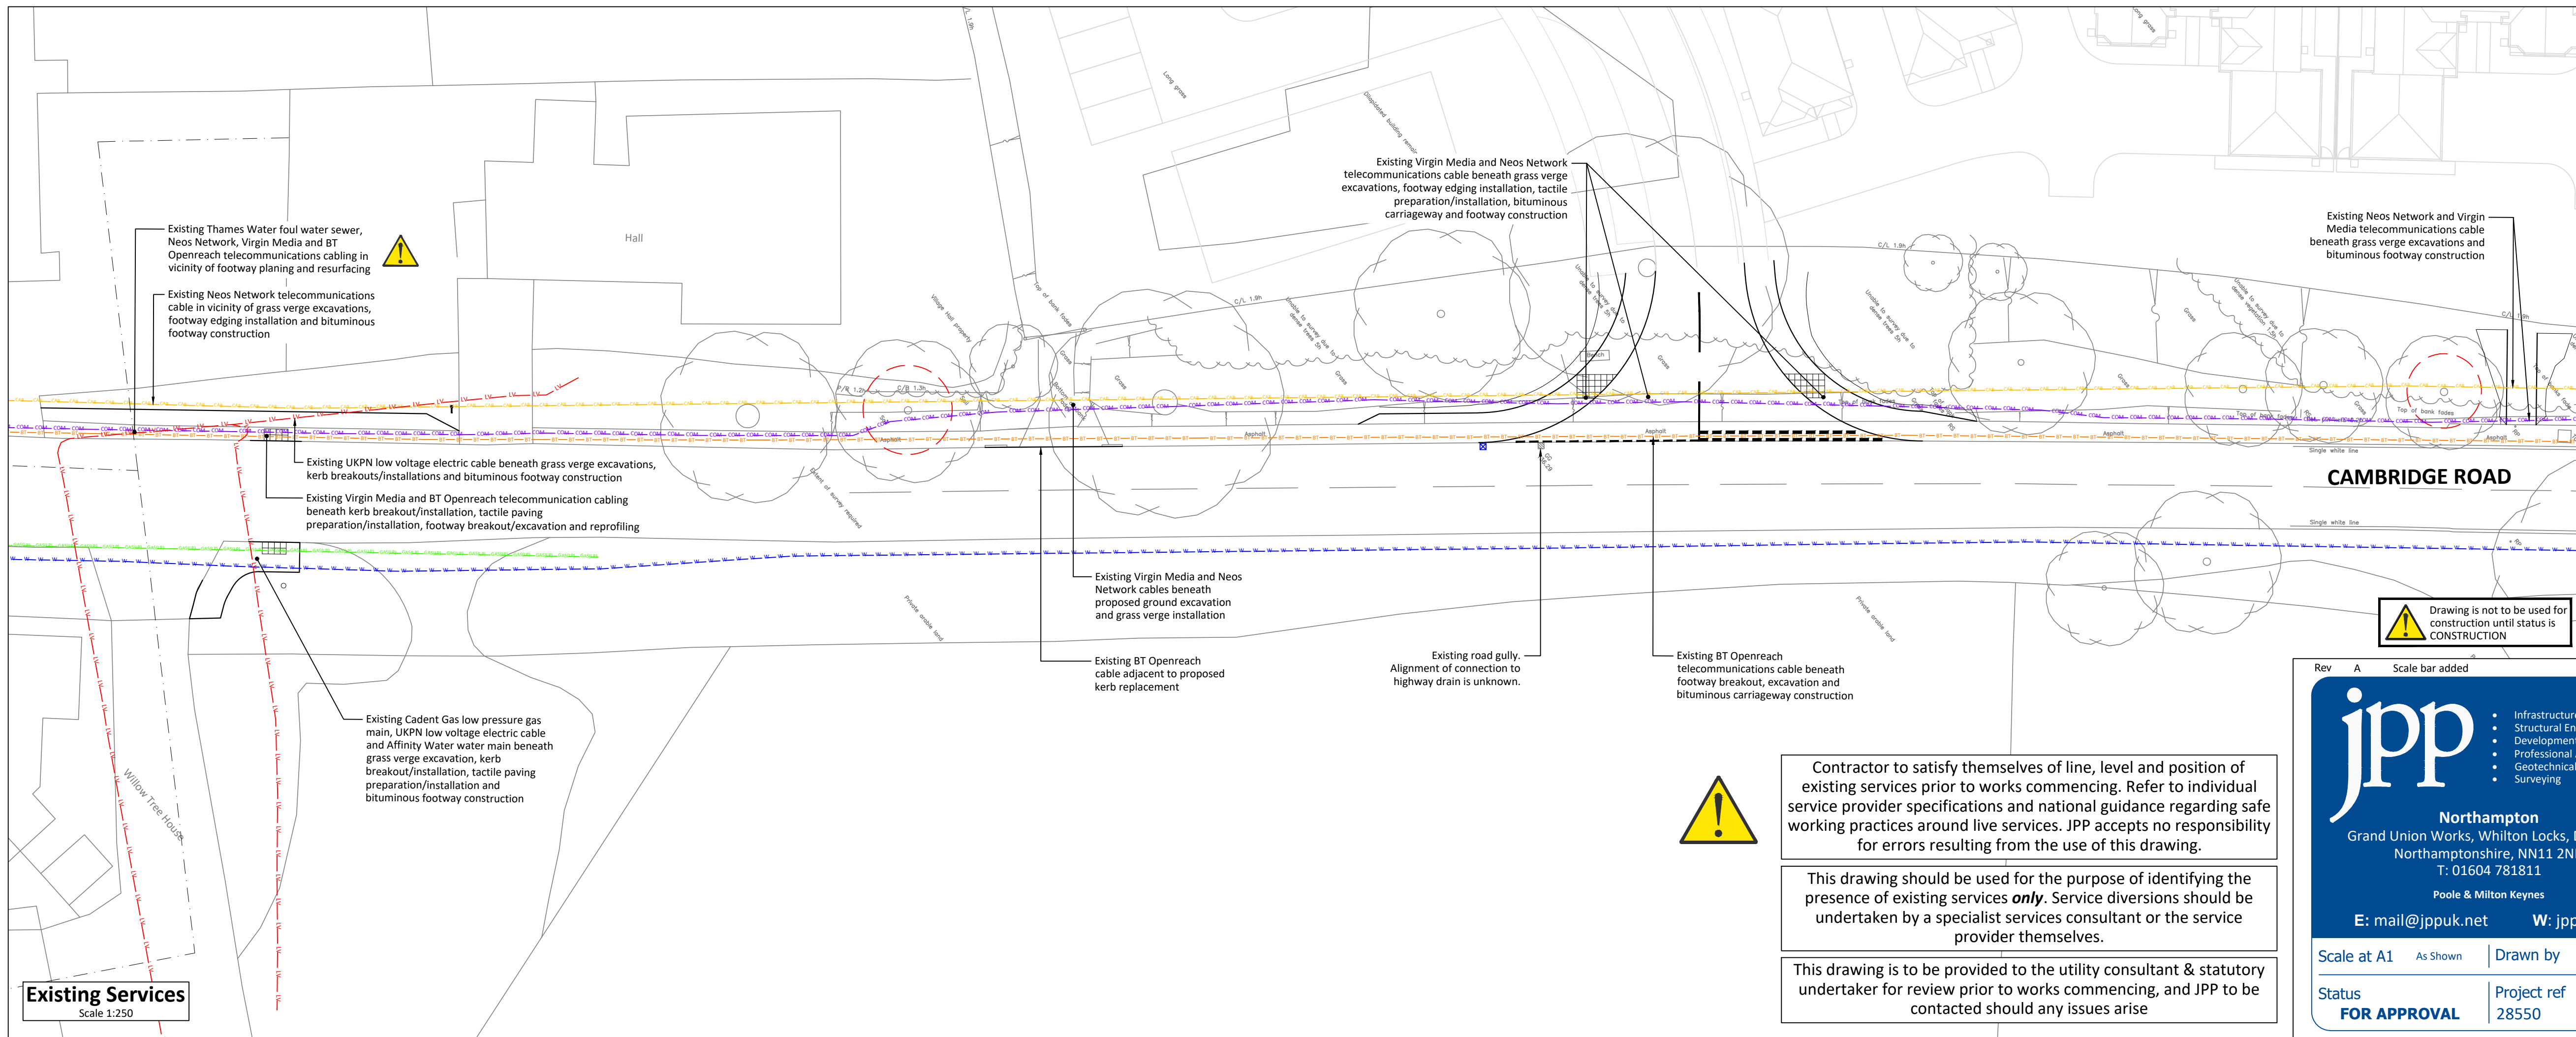

Water	Water sewer	Aligned from AUSA Standard 2026. 4839526-26
Water	Water main	Aligned from Affinity Water Map 1/15/13139-26 aligned 02.06.2023
Water	Telecommunications cable	Aligned from Virgin Media Map 1/15/13139-26 aligned 02.06.2023
Water	Telecommunications cable	Aligned from News Network Map 2/96931296-26 aligned 02.06.2023
Water	Telecommunications cable	Aligned from BT Openreach Map 2/96931297-26 1/13/130000-26 aligned 02.06.2023
Water	Low voltage electricity cable	Aligned from L23PM Map 2/96931296-26 aligned 02.06.2023
Water	Low pressure gas main	Aligned from Cadent Gas Map 2/96931296-26 aligned 02.06.2023
Water	Proposed gully	

This drawing is to be provided to the utility consultant & statutory undertaker for review prior to works commencing, and JPP to be contacted should any issues arise

Rev	A	Scale bar added	By HS	Checked HS	13.11.2024		
 • Infrastructure Design • Structural Engineering • Development Planning • Professional Advice • Geotechnical & Environmental • Surveying Northampton Grand Union Works, Whilton Locks, Daventry Northamptonshire, NN11 2NH T: 01604 781811 Poole & Milton Keynes E: mail@jppuk.net W: jppuk.net			Client Redrow Homes Project Proposed Residential Development Barkway Royston Title S278 Works Cambridge Road Site Clearance & Existing Services				
Scale at A1	As Shown	Drawn by	HH	Checked by	JW	Date	August 2024
Status	Project ref		Drawing no.		Revision		
FOR APPROVAL	28550		CR -202		A		

JBB CA Document 2024