



Proposed Roof /
Site Plan 1:200

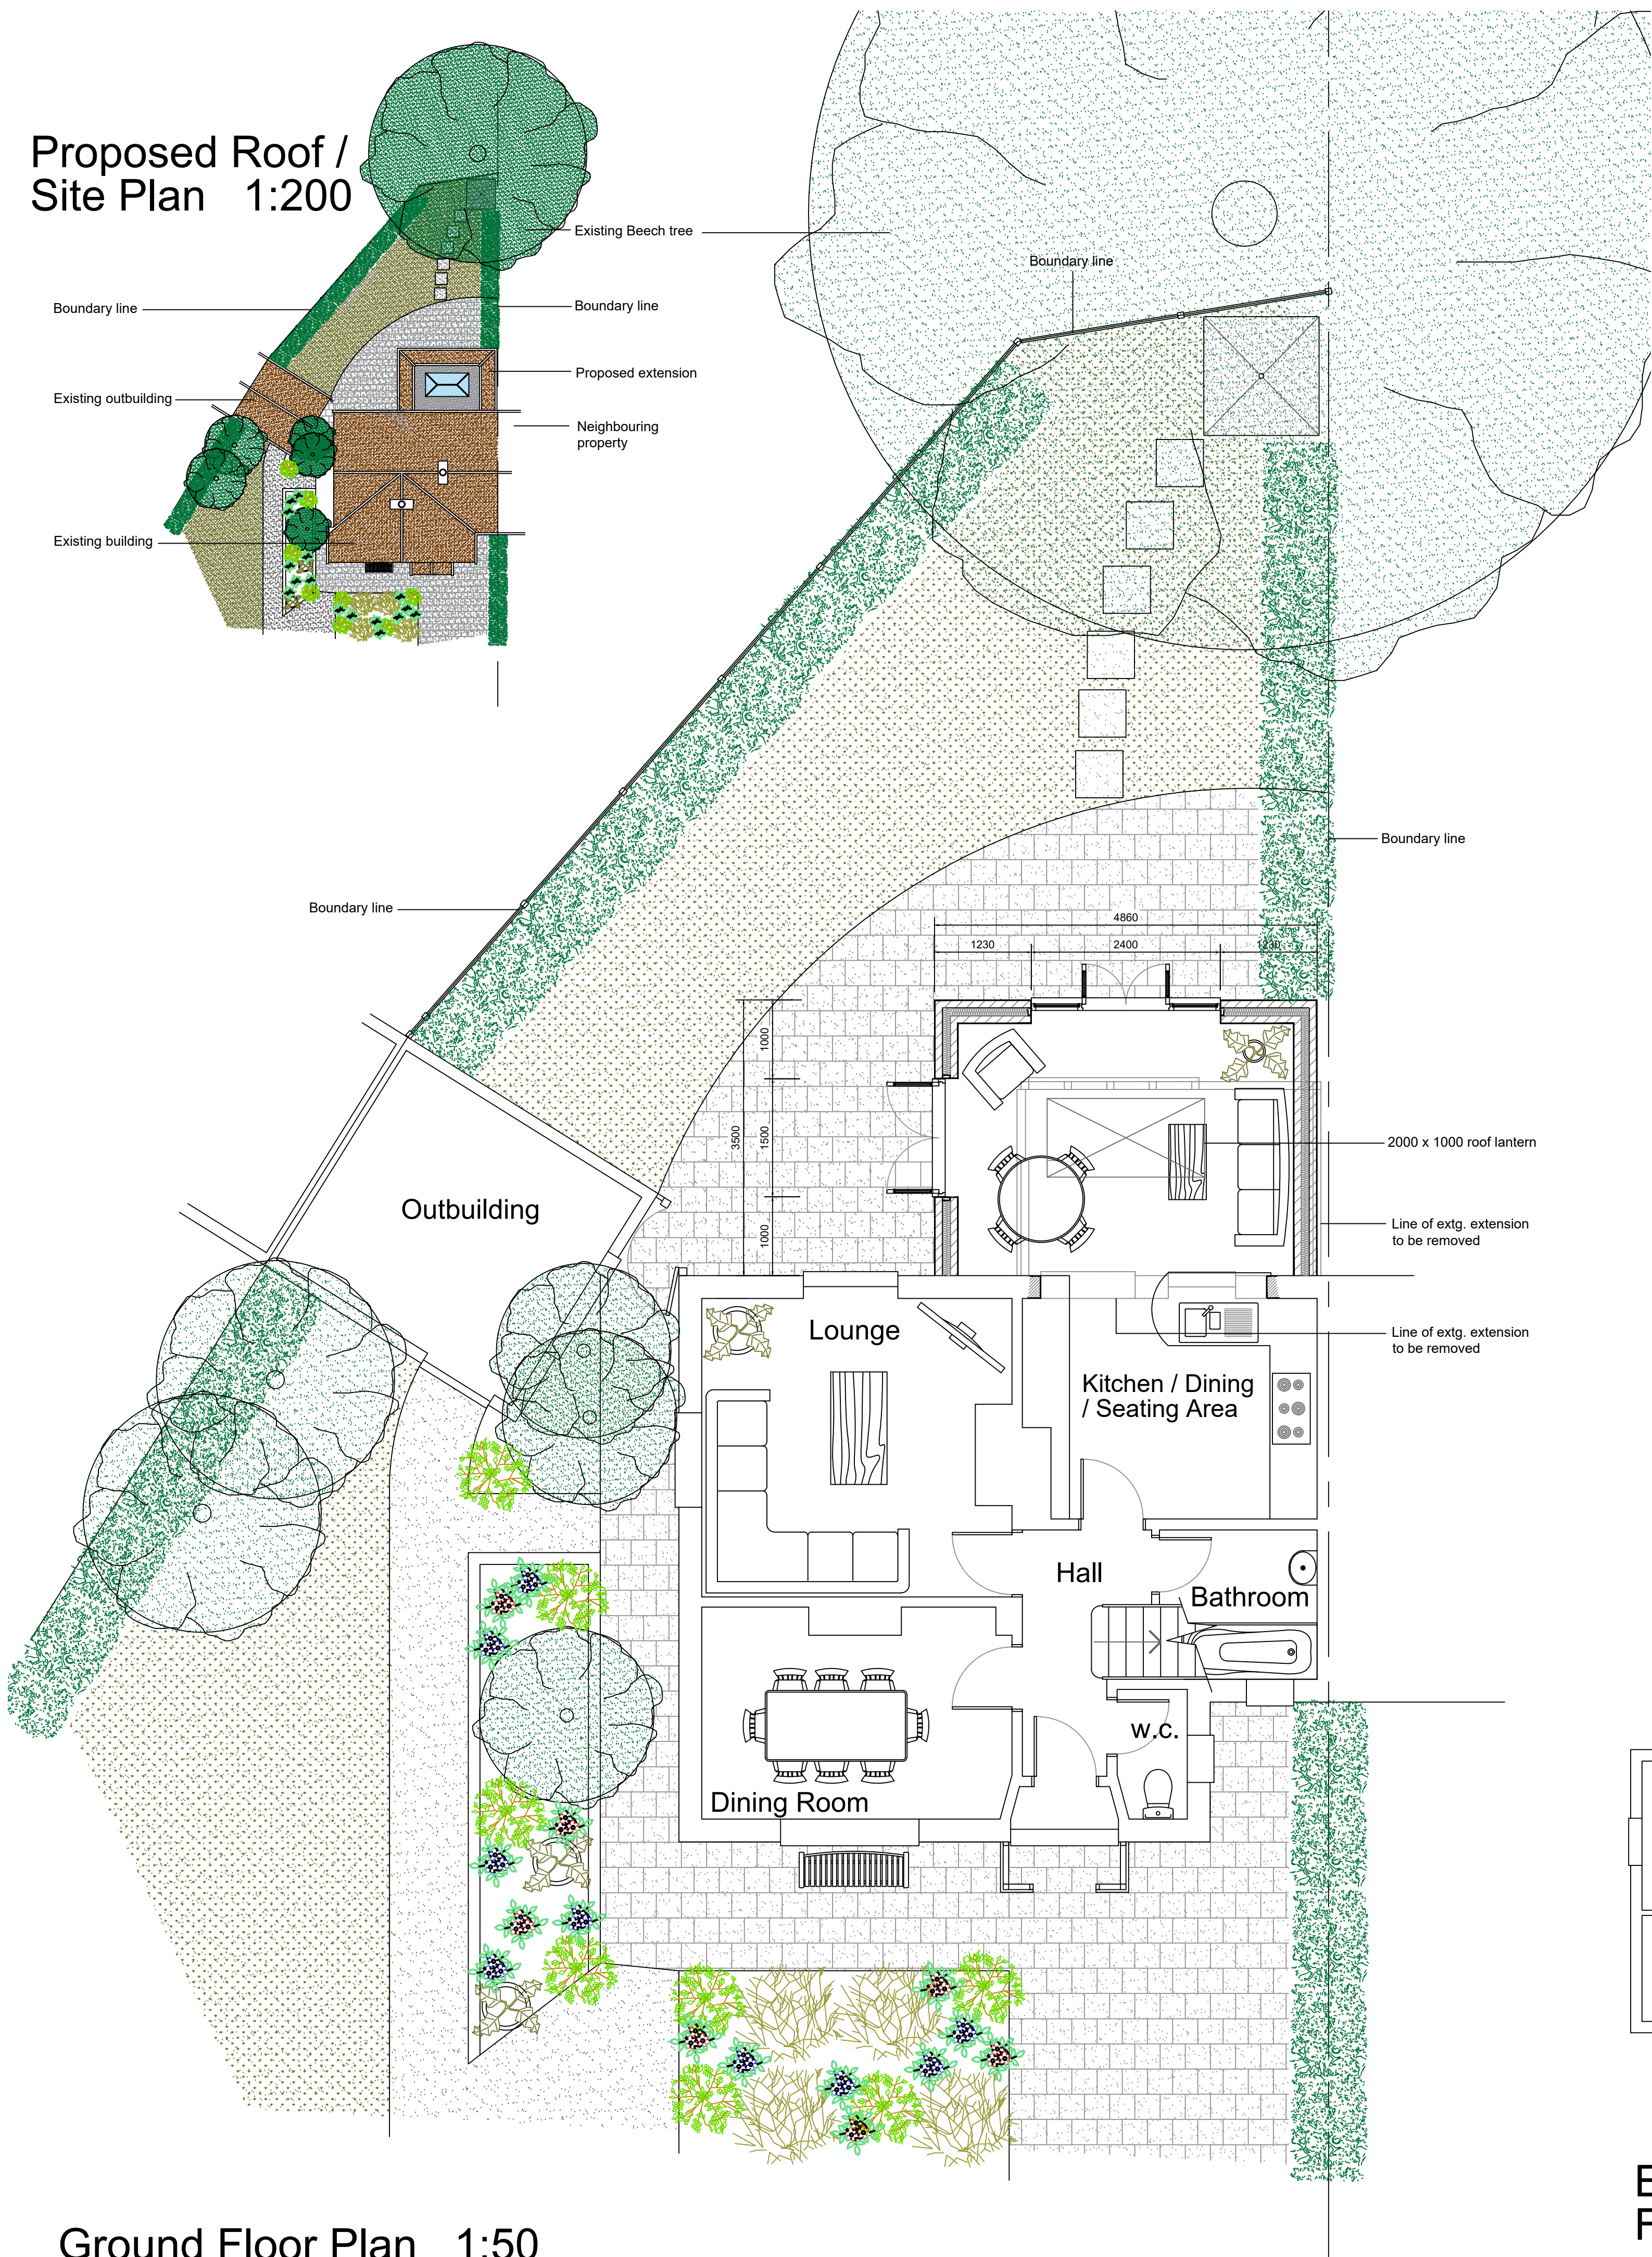



Ground Floor Plan 1:50



Existing Ground
Floor Plan 1:100

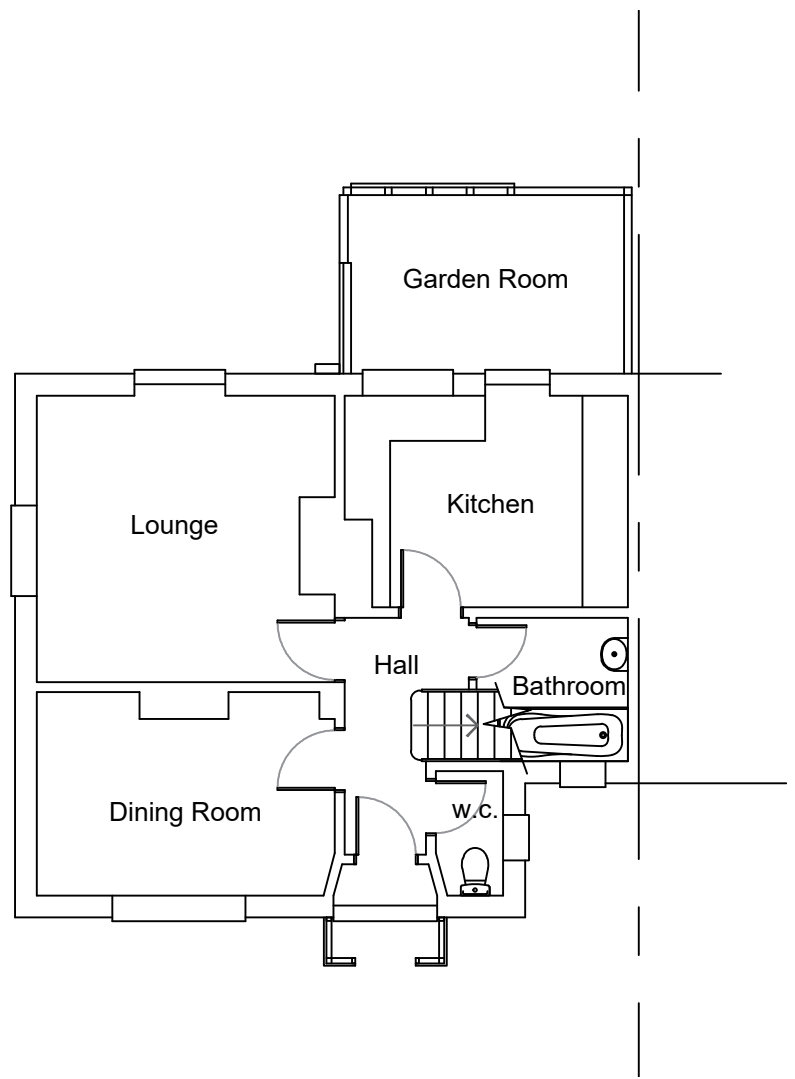

Existing Roof /
Site Plan 1:200

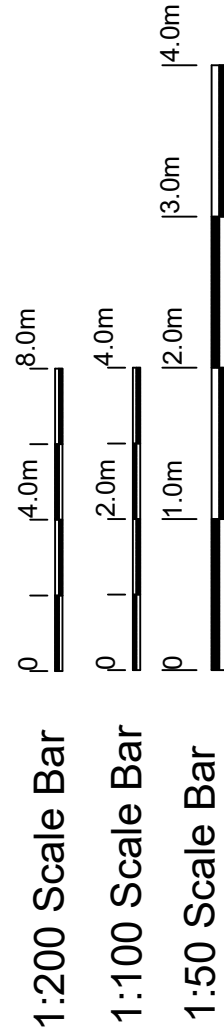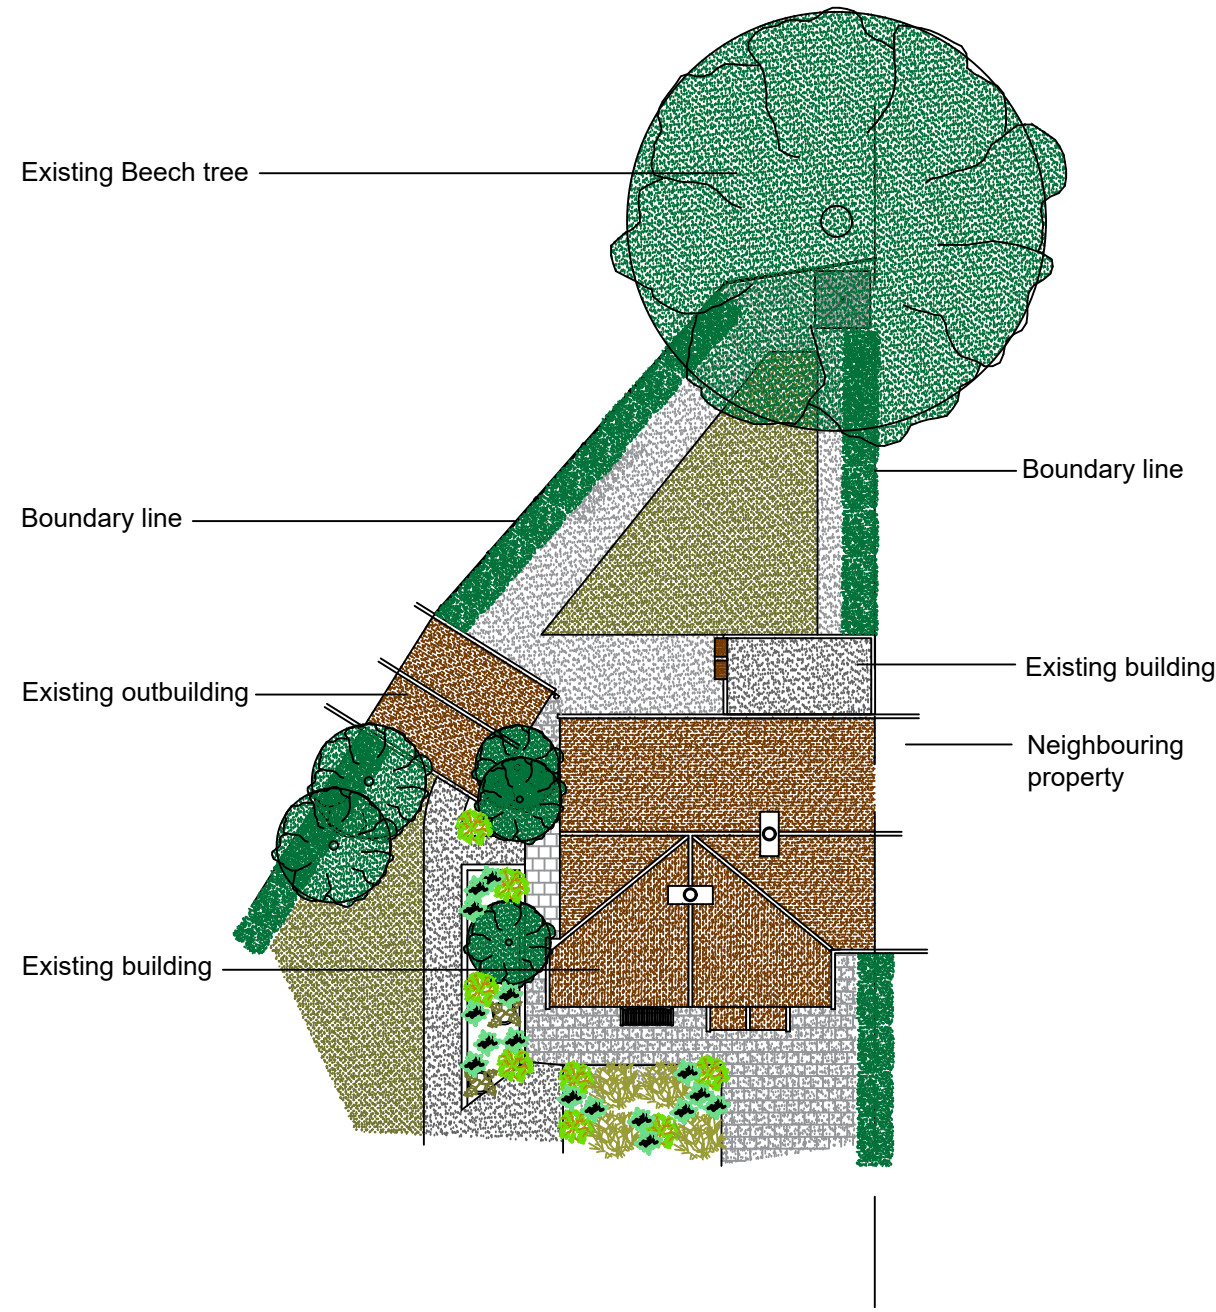

Architech Limited
Architectural and Building Consultants
Tel. 01462 634293 / 07768 123899

Project
1 The Crescent, St. Ippolyts,
Hertfordshire

Title
Proposed Single Storey Rear
Extension

Date June 2024 **Scale** 1:50 1:100 **Status** Planning

2024 / 24 / 01 A1