



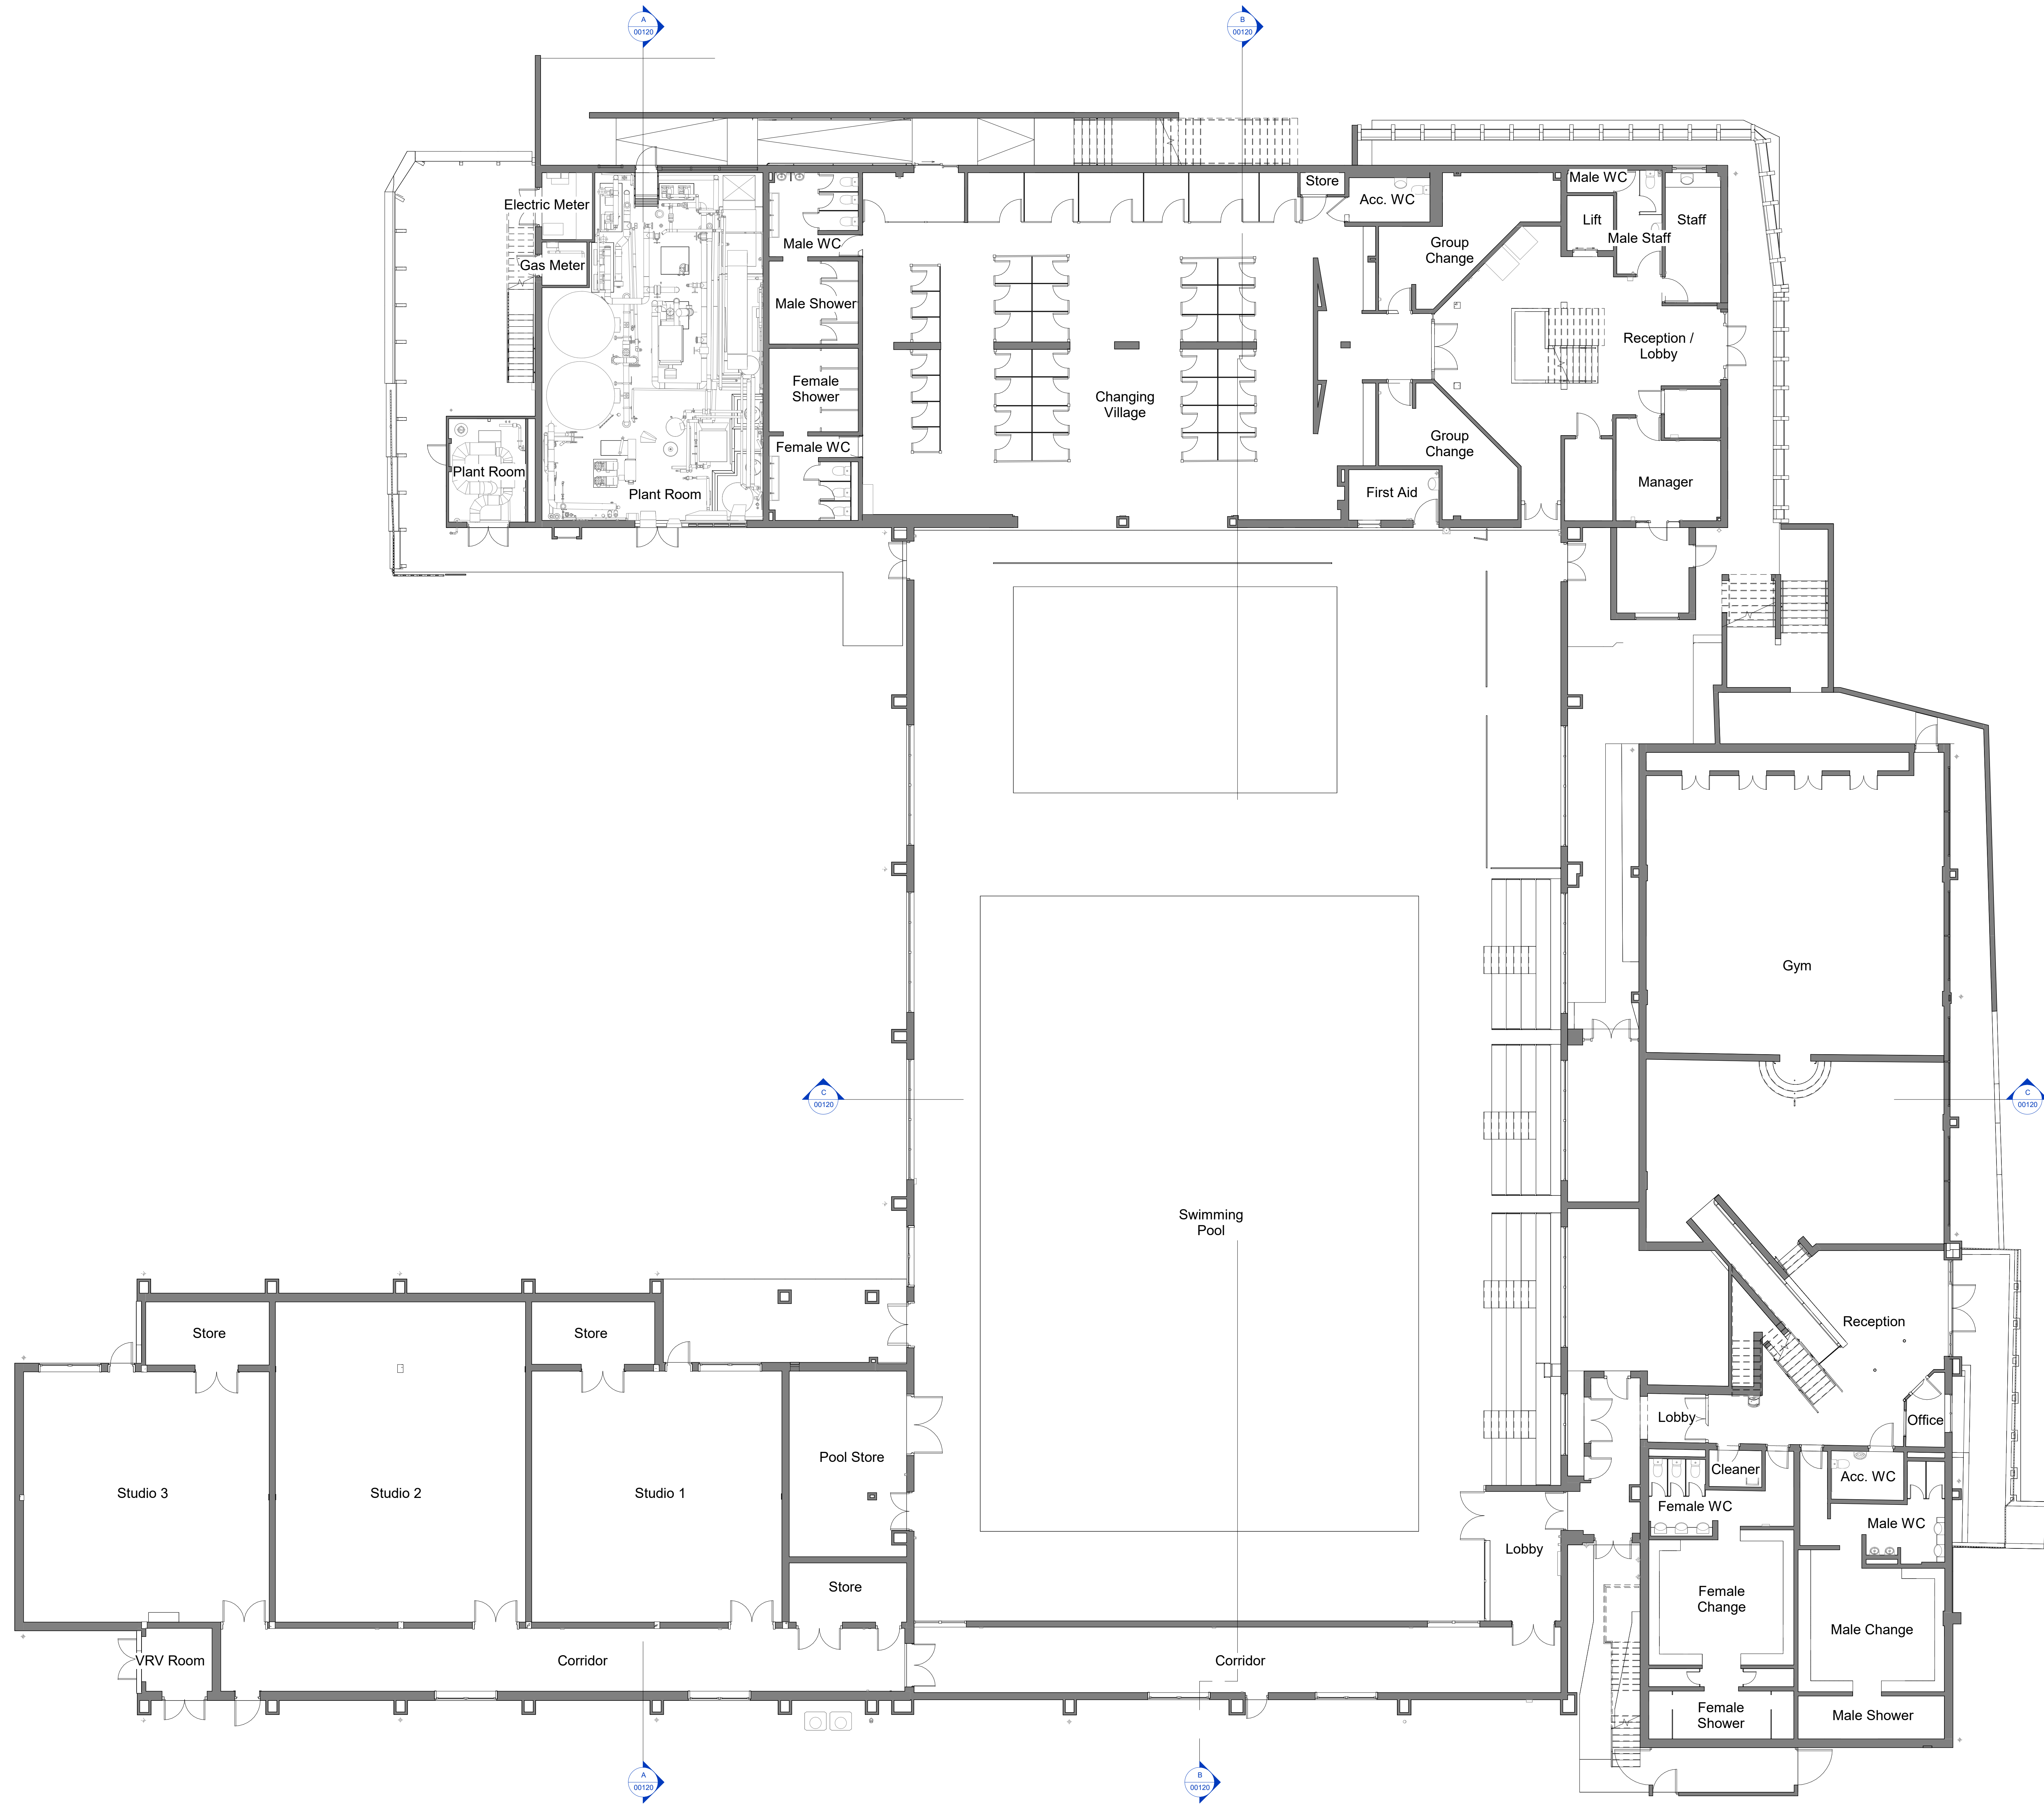


- | No. | Note |
|-----|---|
| 1 | All dimensions to be verified on site by GENERAL CONTRACTOR prior to any work, setting out or shop drawings being prepared. |
| 2 | Drawings not to be scaled. Work to figured dimensions only. |
| 3 | © copyright SAUNDERS BOSTON LIMITED. All rights reserved.
This drawing remains the property of SAUNDERS BOSTON LIMITED at all times and may not be reproduced or copied in whole or in part without their prior written consent. |
| 4 | This drawing and related specifications are for use only in the stated location. |
| 5 | This drawing is to be read in conjunction with all other Consultants drawings and specifications. |
| 6 | Drawings have not been surveyed and any/all pipe locations and below ground drainage runs are indicative. |
| 7 | It is assumed that all works will be carried out by a competent contractor who will be working, where appropriate, to an approved method statement. |

Note - drawings based on existing building survey provided by Pinnacle Infotech

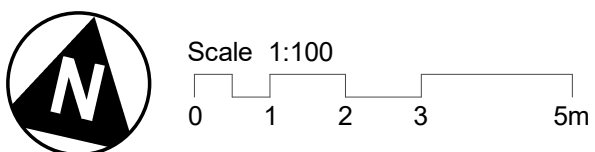

PO4	For Information	07.03.25	KP	CSM
PO3	For Information	17.01.25	KP	CSM
PO2	Draft Planning Issue	27.11.24	KP	CSM
PO1	First Issue	16.10.24	ML	CSM
No.	Revision	Date	CHK	Auth

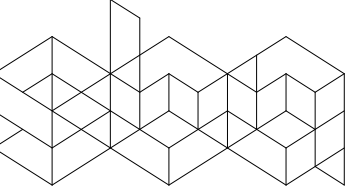

**Saunders
Boston
Architects**

Eastern Gate House, 119 Newmarket Road,
Cambridge CB5 9BA
T 01223 361733
info@saundersboston.co.uk

The Generator, The Gallery, King's Wharf
170 Quay, Exeter EX2 4WJ
T 01392 348307
www.saundersboston.co.uk

NHDC DECARBONISATION

SBA Project Code	Drawn	CSM	Date	16/10/24
2090	Checked	KP		

Client:
Willmott Dixon

For:
Hitchin Swimming Centre

Survey:
Existing Ground Floor Plan

Scale	Revision
1 : 100 @A0	P04
project	originator
HSC-SBA-ZZ -00 -DR -A -00020	