



- No. Note
- 1 All dimensions to be verified on site by GENERAL CONTRACTOR prior to any work, setting out or other drawings being prepared.
 - 2 Drawings not to be scaled. Work to figured dimensions only.
 - 3 © copyright SAUNDERS BOSTON LIMITED. All rights reserved.
This drawing remains the property of SAUNDERS BOSTON LIMITED at all times and may not be reproduced or copied in whole or in part without their prior written consent.
 - 4 This drawing and related specifications are for use only in the stated location.
 - 5 This drawing is to be read in conjunction with all other Consultants drawings and specifications.
 - 6 Drawings have not been surveyed and any/all pipe locations and below ground drainage runs are indicative.
 - 7 It is assumed that all works will be carried out by a competent contractor who will be working, where appropriate, to an approved method statement.

Note - drawings based on existing building survey provided by Pinnacle Infotech

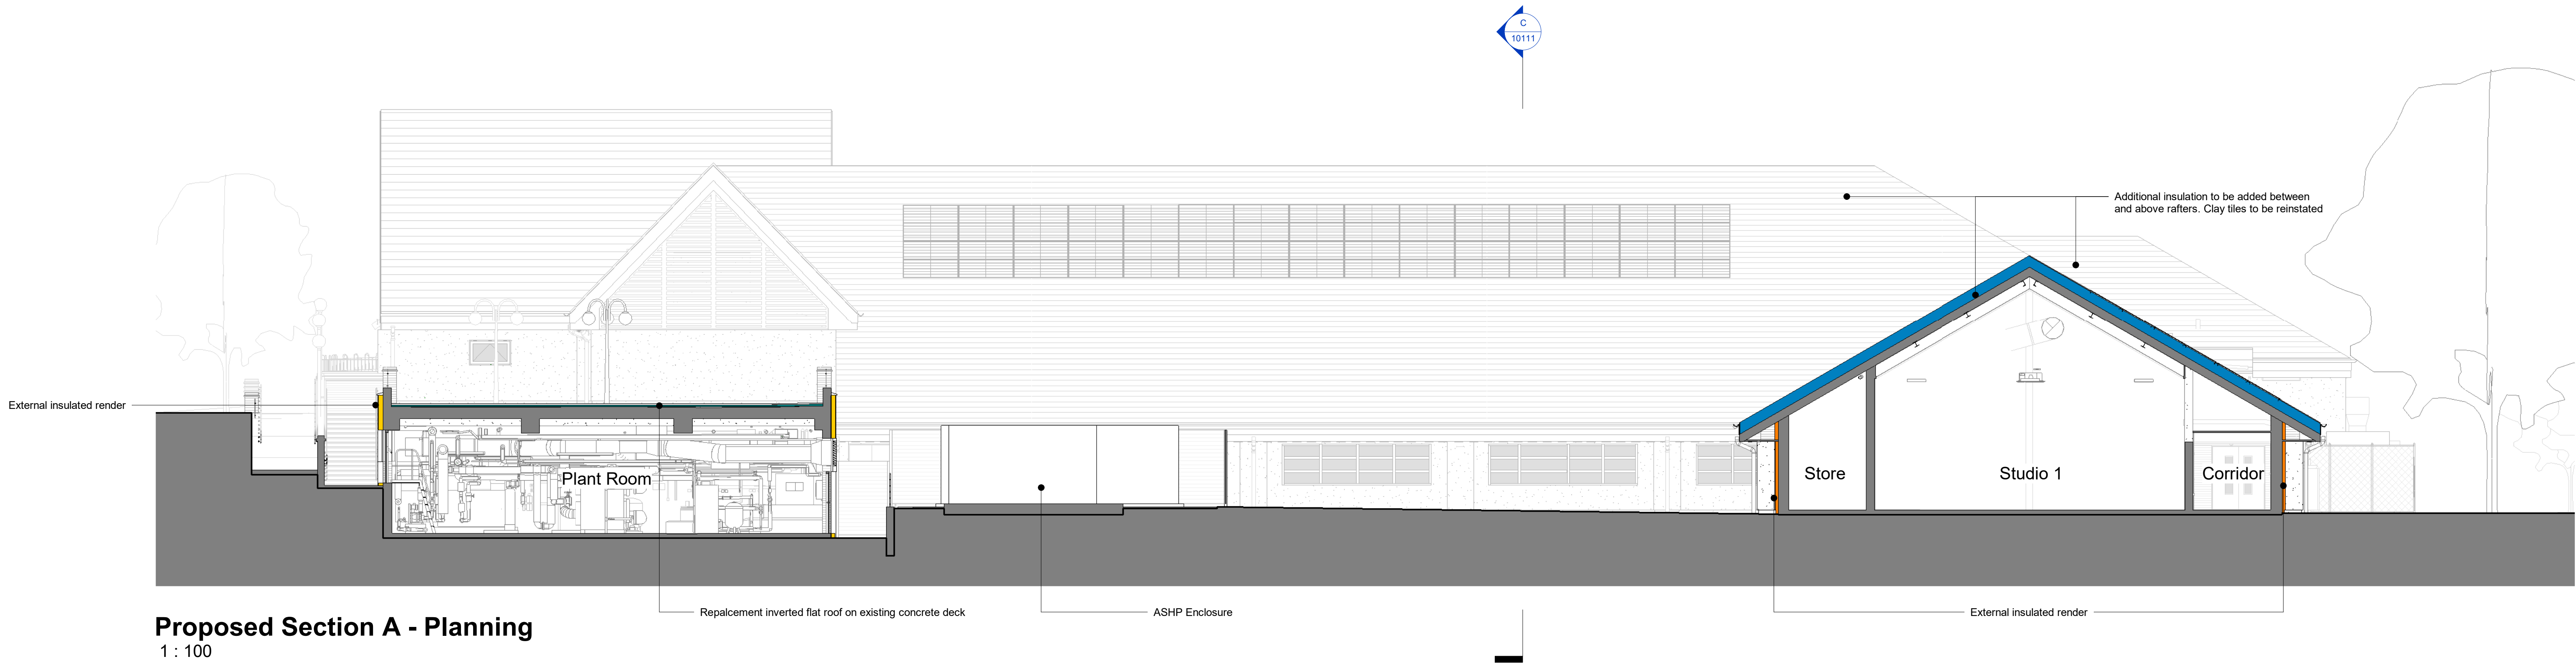


Proposed Section A - Planning

1 : 100

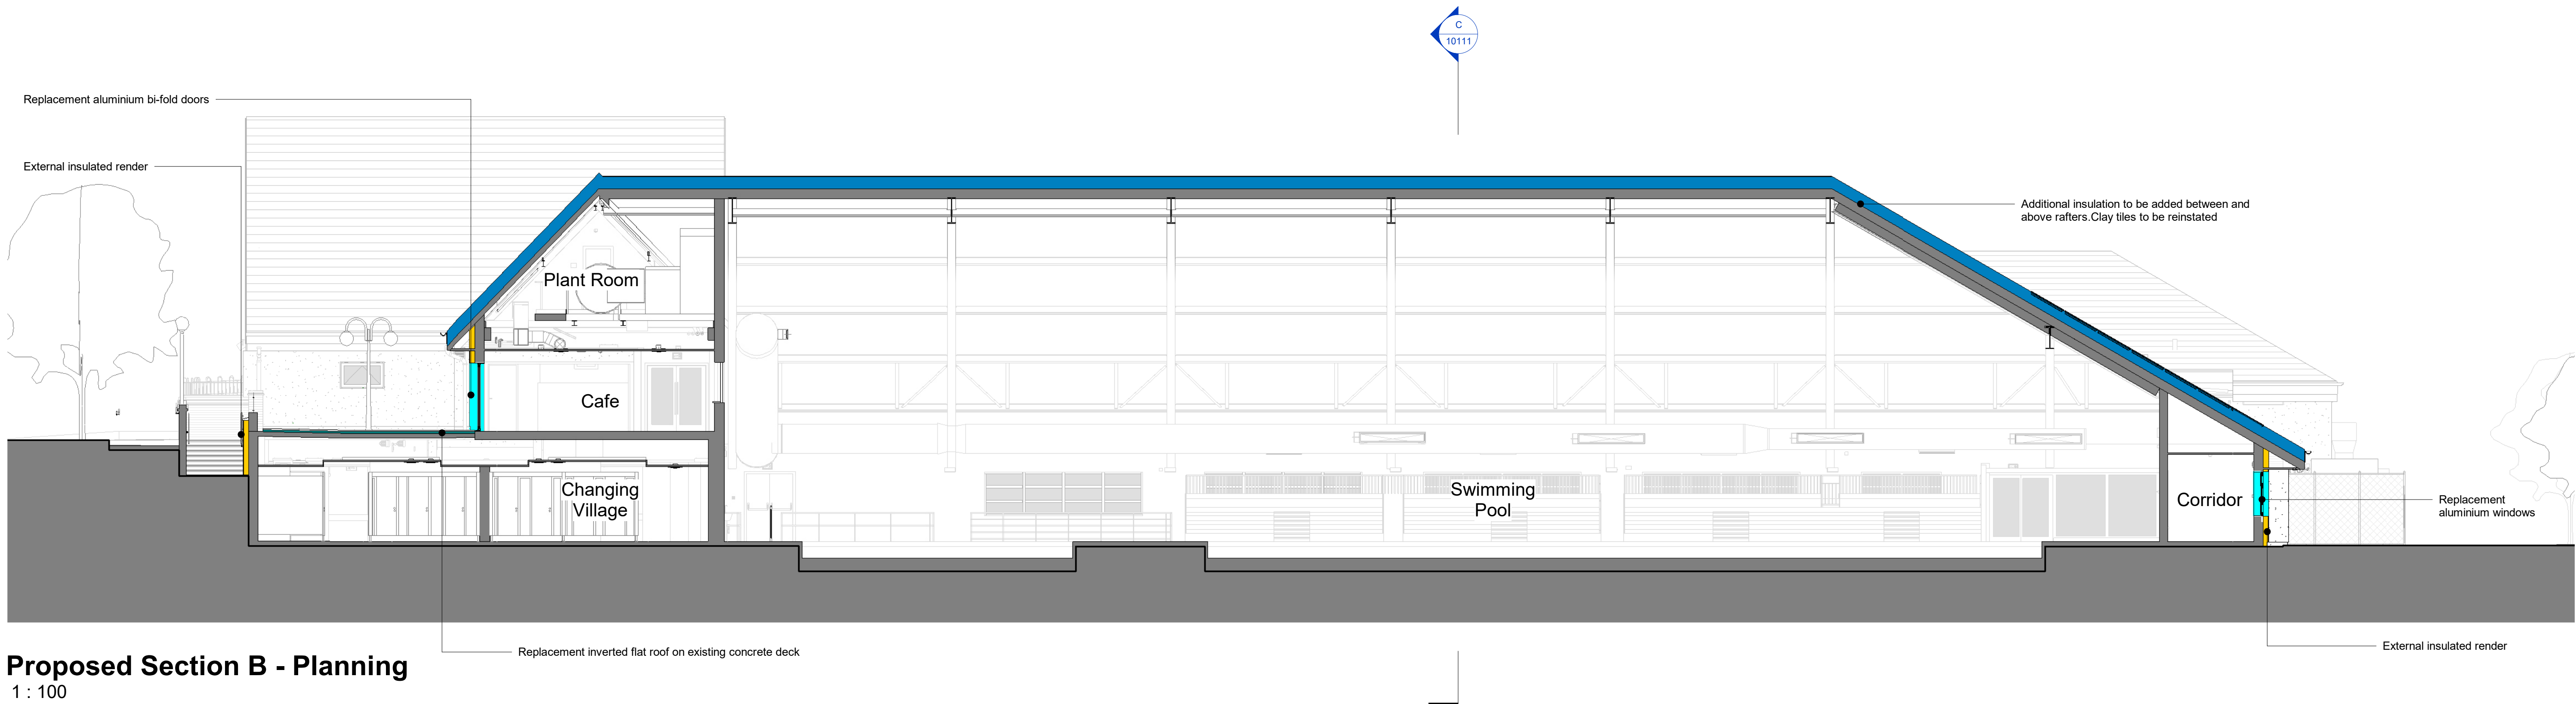

Proposed Section B - Planning

1 : 100

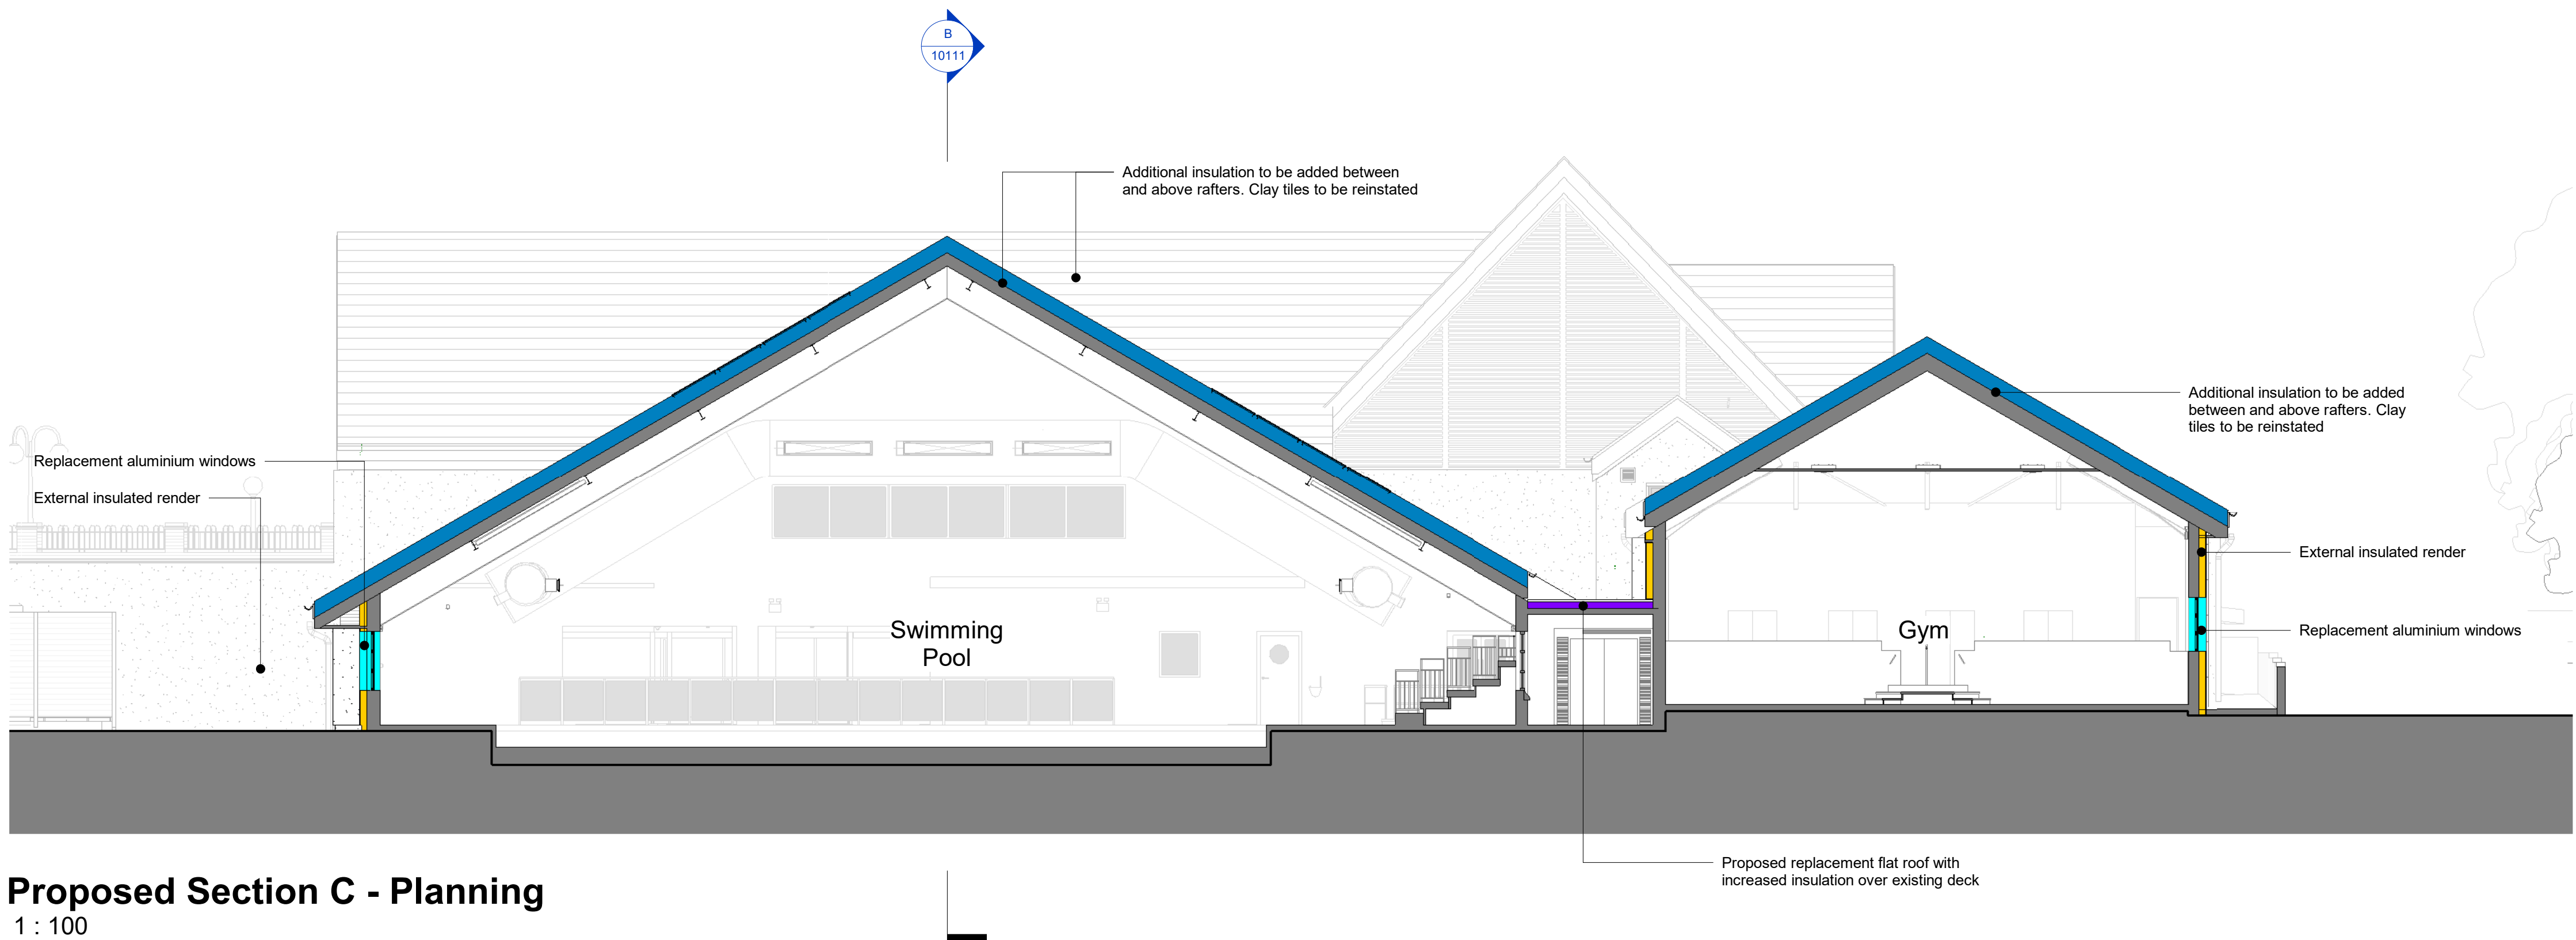

Proposed Section C - Planning

1 : 100

P01	Planning Issue	07.03.25	KP	CSM
No.	Revision	Date	CHK	Auth

		Saunders Boston Architects	
Eastern Gate House, 119 Newmarket Road, Cambridge CB5 9BA T 01223 361733 info@saundersboston.co.uk		The Generator, The Gallery, King's Wharf The Quay, Exeter EX2 4AW T 01392 348607 www.saundersboston.co.uk	
NHDC DECARBONISATION			
SBA Project Code	Drawn	CSM	Date
2090	Checked	KP	08/11/24
Client: Willmott Dixon			
To: Hitchin Swimming Centre			
Drawing: Proposed GA Sections			
Scale: 1 : 100 @A0		Revision: P01	
project	originator	zone	level
HSC-SBA-XX-XX-DR-A-10111			