



- No. Note
- 1 All dimensions to be verified on site by GENERAL CONTRACTOR prior to any work, setting out or other drawings being prepared.
 - 2 Drawings not to be scaled. Work to figured dimensions only.
 - 3 © copyright SAUNDERS BOSTON LIMITED. All rights reserved.
This drawing remains the property of SAUNDERS BOSTON LIMITED at all times and may not be reproduced or copied in whole or part without their prior written consent.
 - 4 This drawing and related specifications are for use only in the stated location.
 - 5 This drawing is to be read in conjunction with all other Consultants drawings and specifications.
 - 6 Drainage has not been surveyed and any/all pipe locations and below ground drainage runs are indicative.
 - 7 It is assumed that all works will be carried out by a competent contractor who will be working, where appropriate, to an approved method statement.


Note - drawings based on existing building survey provided by Pinnacle Infotech

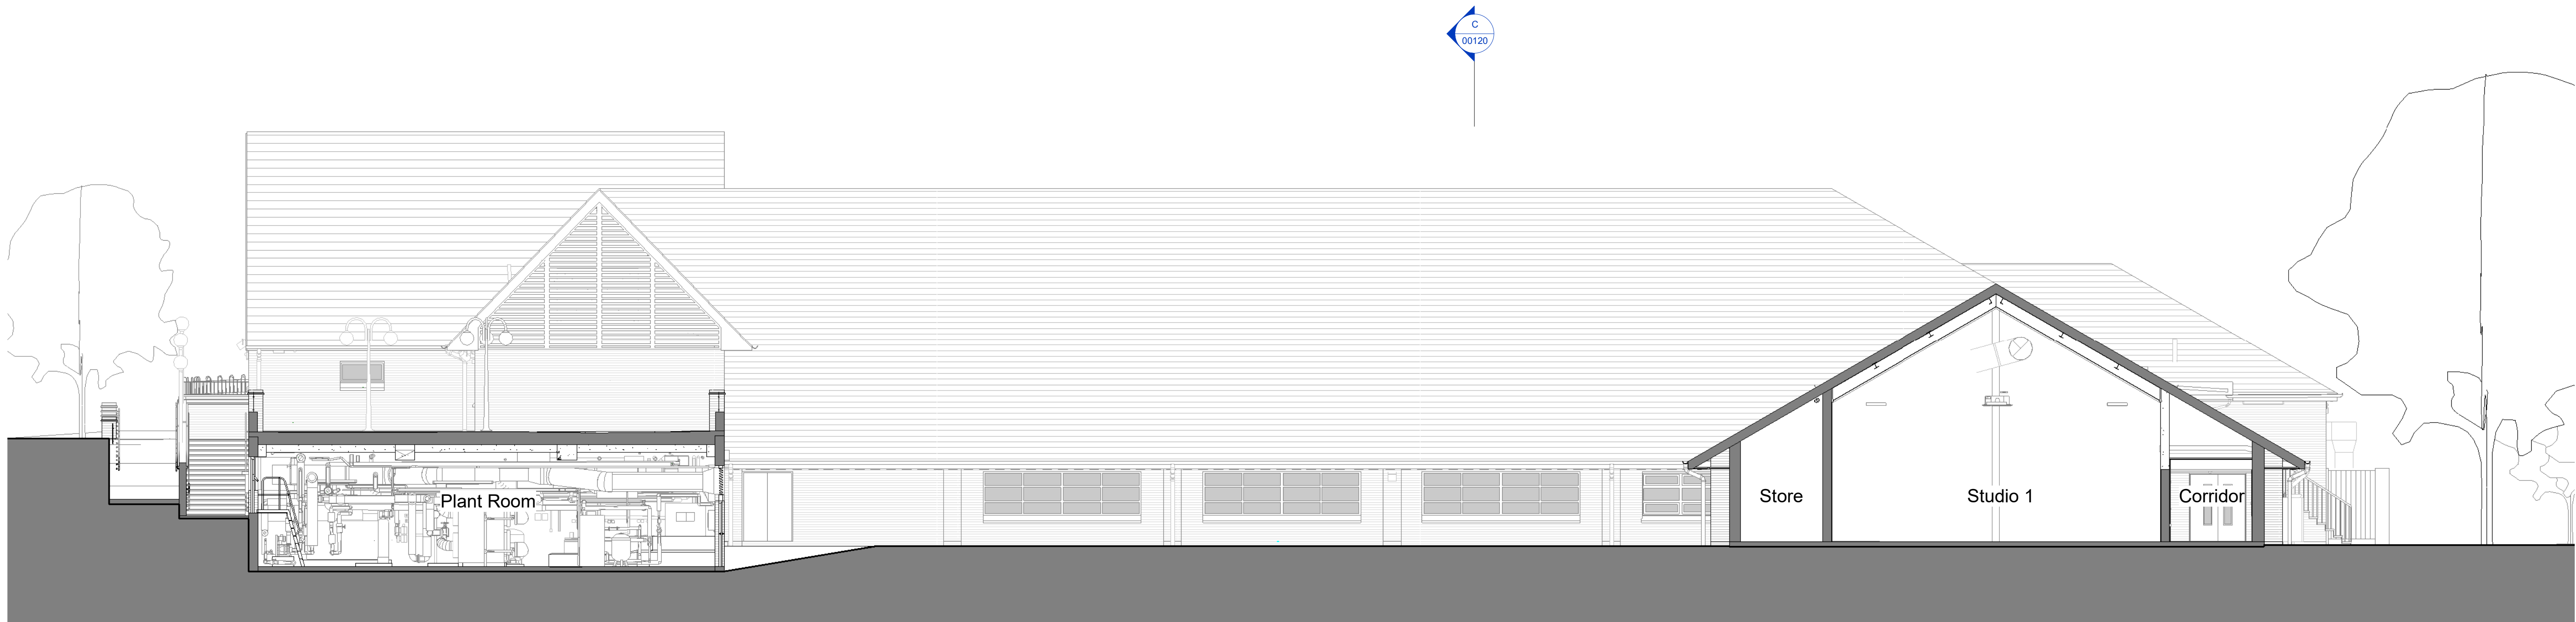

Section A
1 : 100

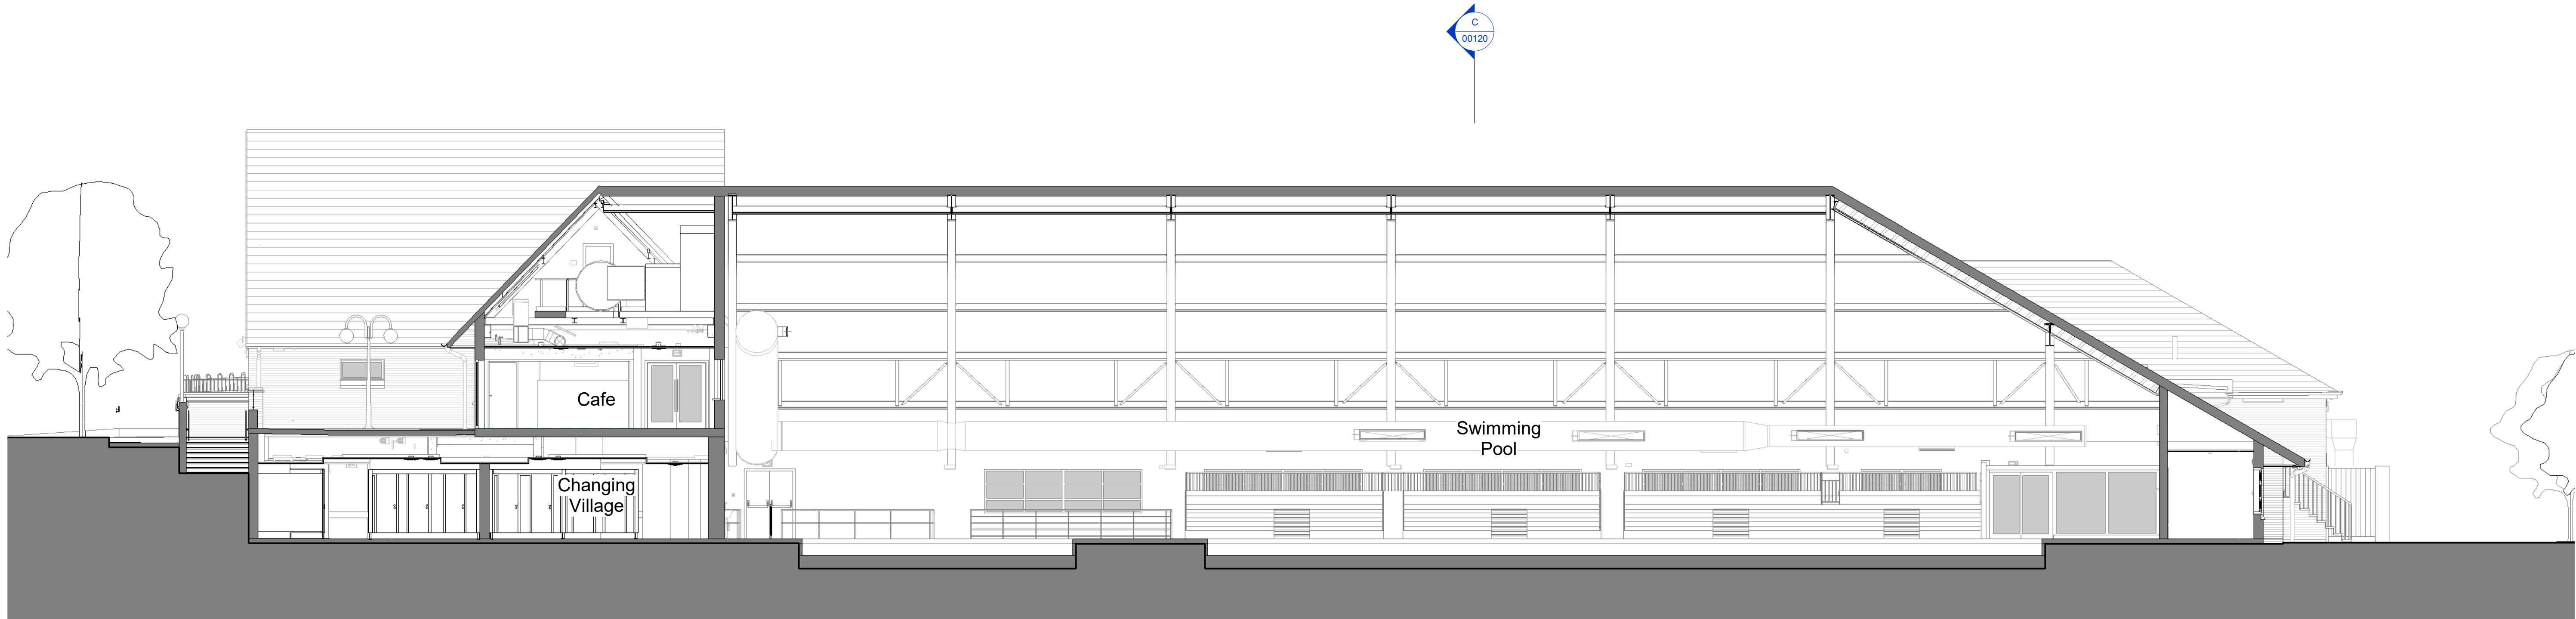


Section B
1 : 100

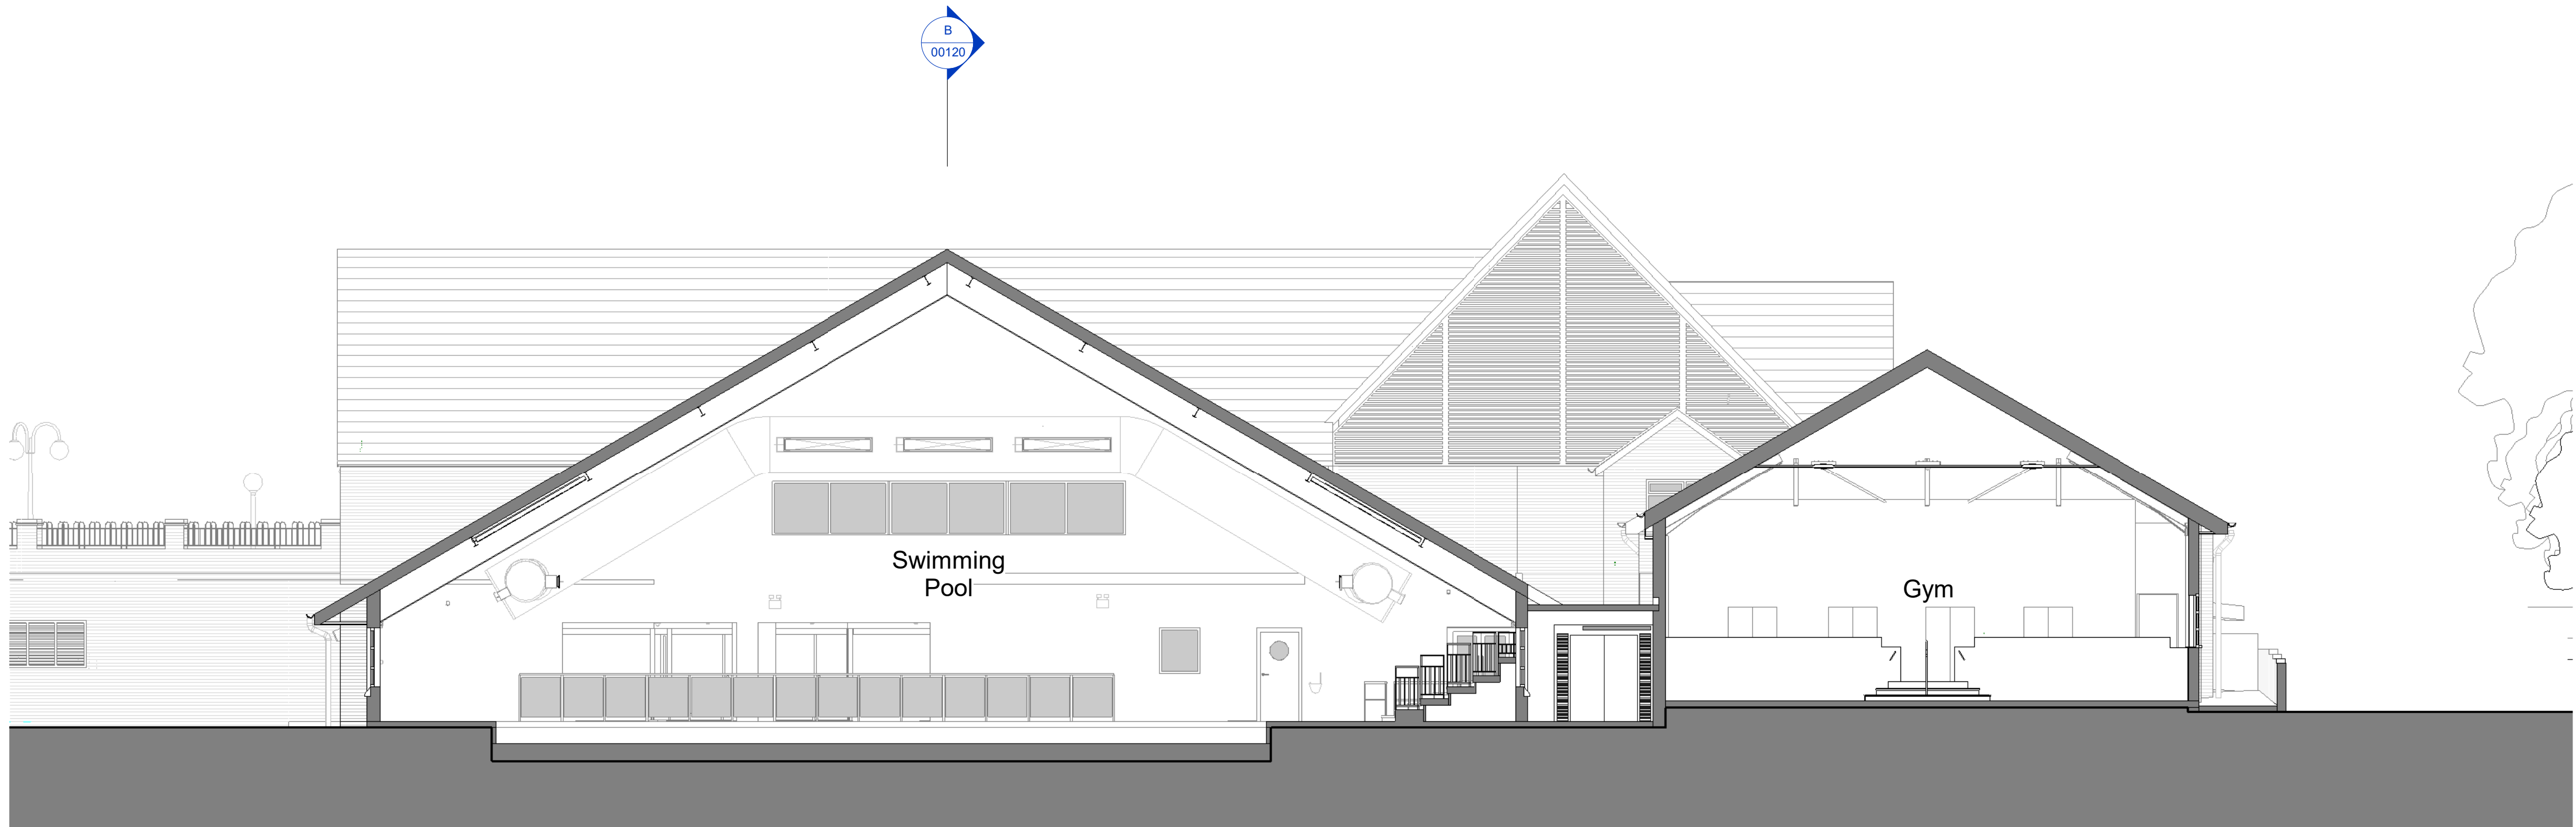

Section C
1 : 100

P04	For information	07.03.25	KP	CSM
P03	Stage 4 issue	17.01.25	KP	CSM
P02	Revised Stage 3 - graphical amendments	11.11.24	KP	CSM
P01	First Issue	16.10.24	ML	CSM
No.	Revision	Date	CHK	Auth

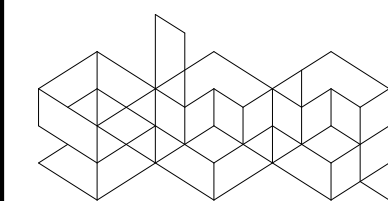**Saunders
Boston
Architects**

Eastern Gate House, 119 Newmarket Road,
Cambridge CB5 9BA
T 01223 367733
info@saundersboston.co.ukThe Generator, The Gallery, King's Wharf
The Quay, Exeter EX2 4WJ
T 01392 348367
www.saundersboston.co.uk

NHDC DECARBONISATION			
SBA Project Code	Drawn	CSM	Date
2090	Checked	KP	16/10/24
Client: Willmott Dixon			
To: Hitchin Swimming Centre			
Drawing: Existing GA Sections			

Scale		Revision	
1 : 100 @A0		P04	
project	originator	zone	level
HSC-SBA-XX-XX-DR-A	00120		