



- No. Note
- 1 All dimensions to be verified on site by GENERAL CONTRACTOR prior to any work, setting out or other drawings being prepared.
 - 2 Drawings not to be scaled. Work to figured dimensions only.
 - 3 © copyright SAUNDERS BOSTON LIMITED. All rights reserved.
This drawing remains the property of SAUNDERS BOSTON LIMITED at all times and may not be reproduced or copied in whole or in part without their prior written consent.
 - 4 This drawing and related specifications are for use only in the stated location.
 - 5 This drawing is to be read in conjunction with all other Consultants drawings and specifications.
 - 6 Drawings have not been surveyed and any/all pipe locations and below ground drainage runs are indicative.
 - 7 It is assumed that all works will be carried out by a competent contractor who will be working, where appropriate, to an approved method statement.

Note - drawings based on existing building survey provided by Pinnacle Infotech

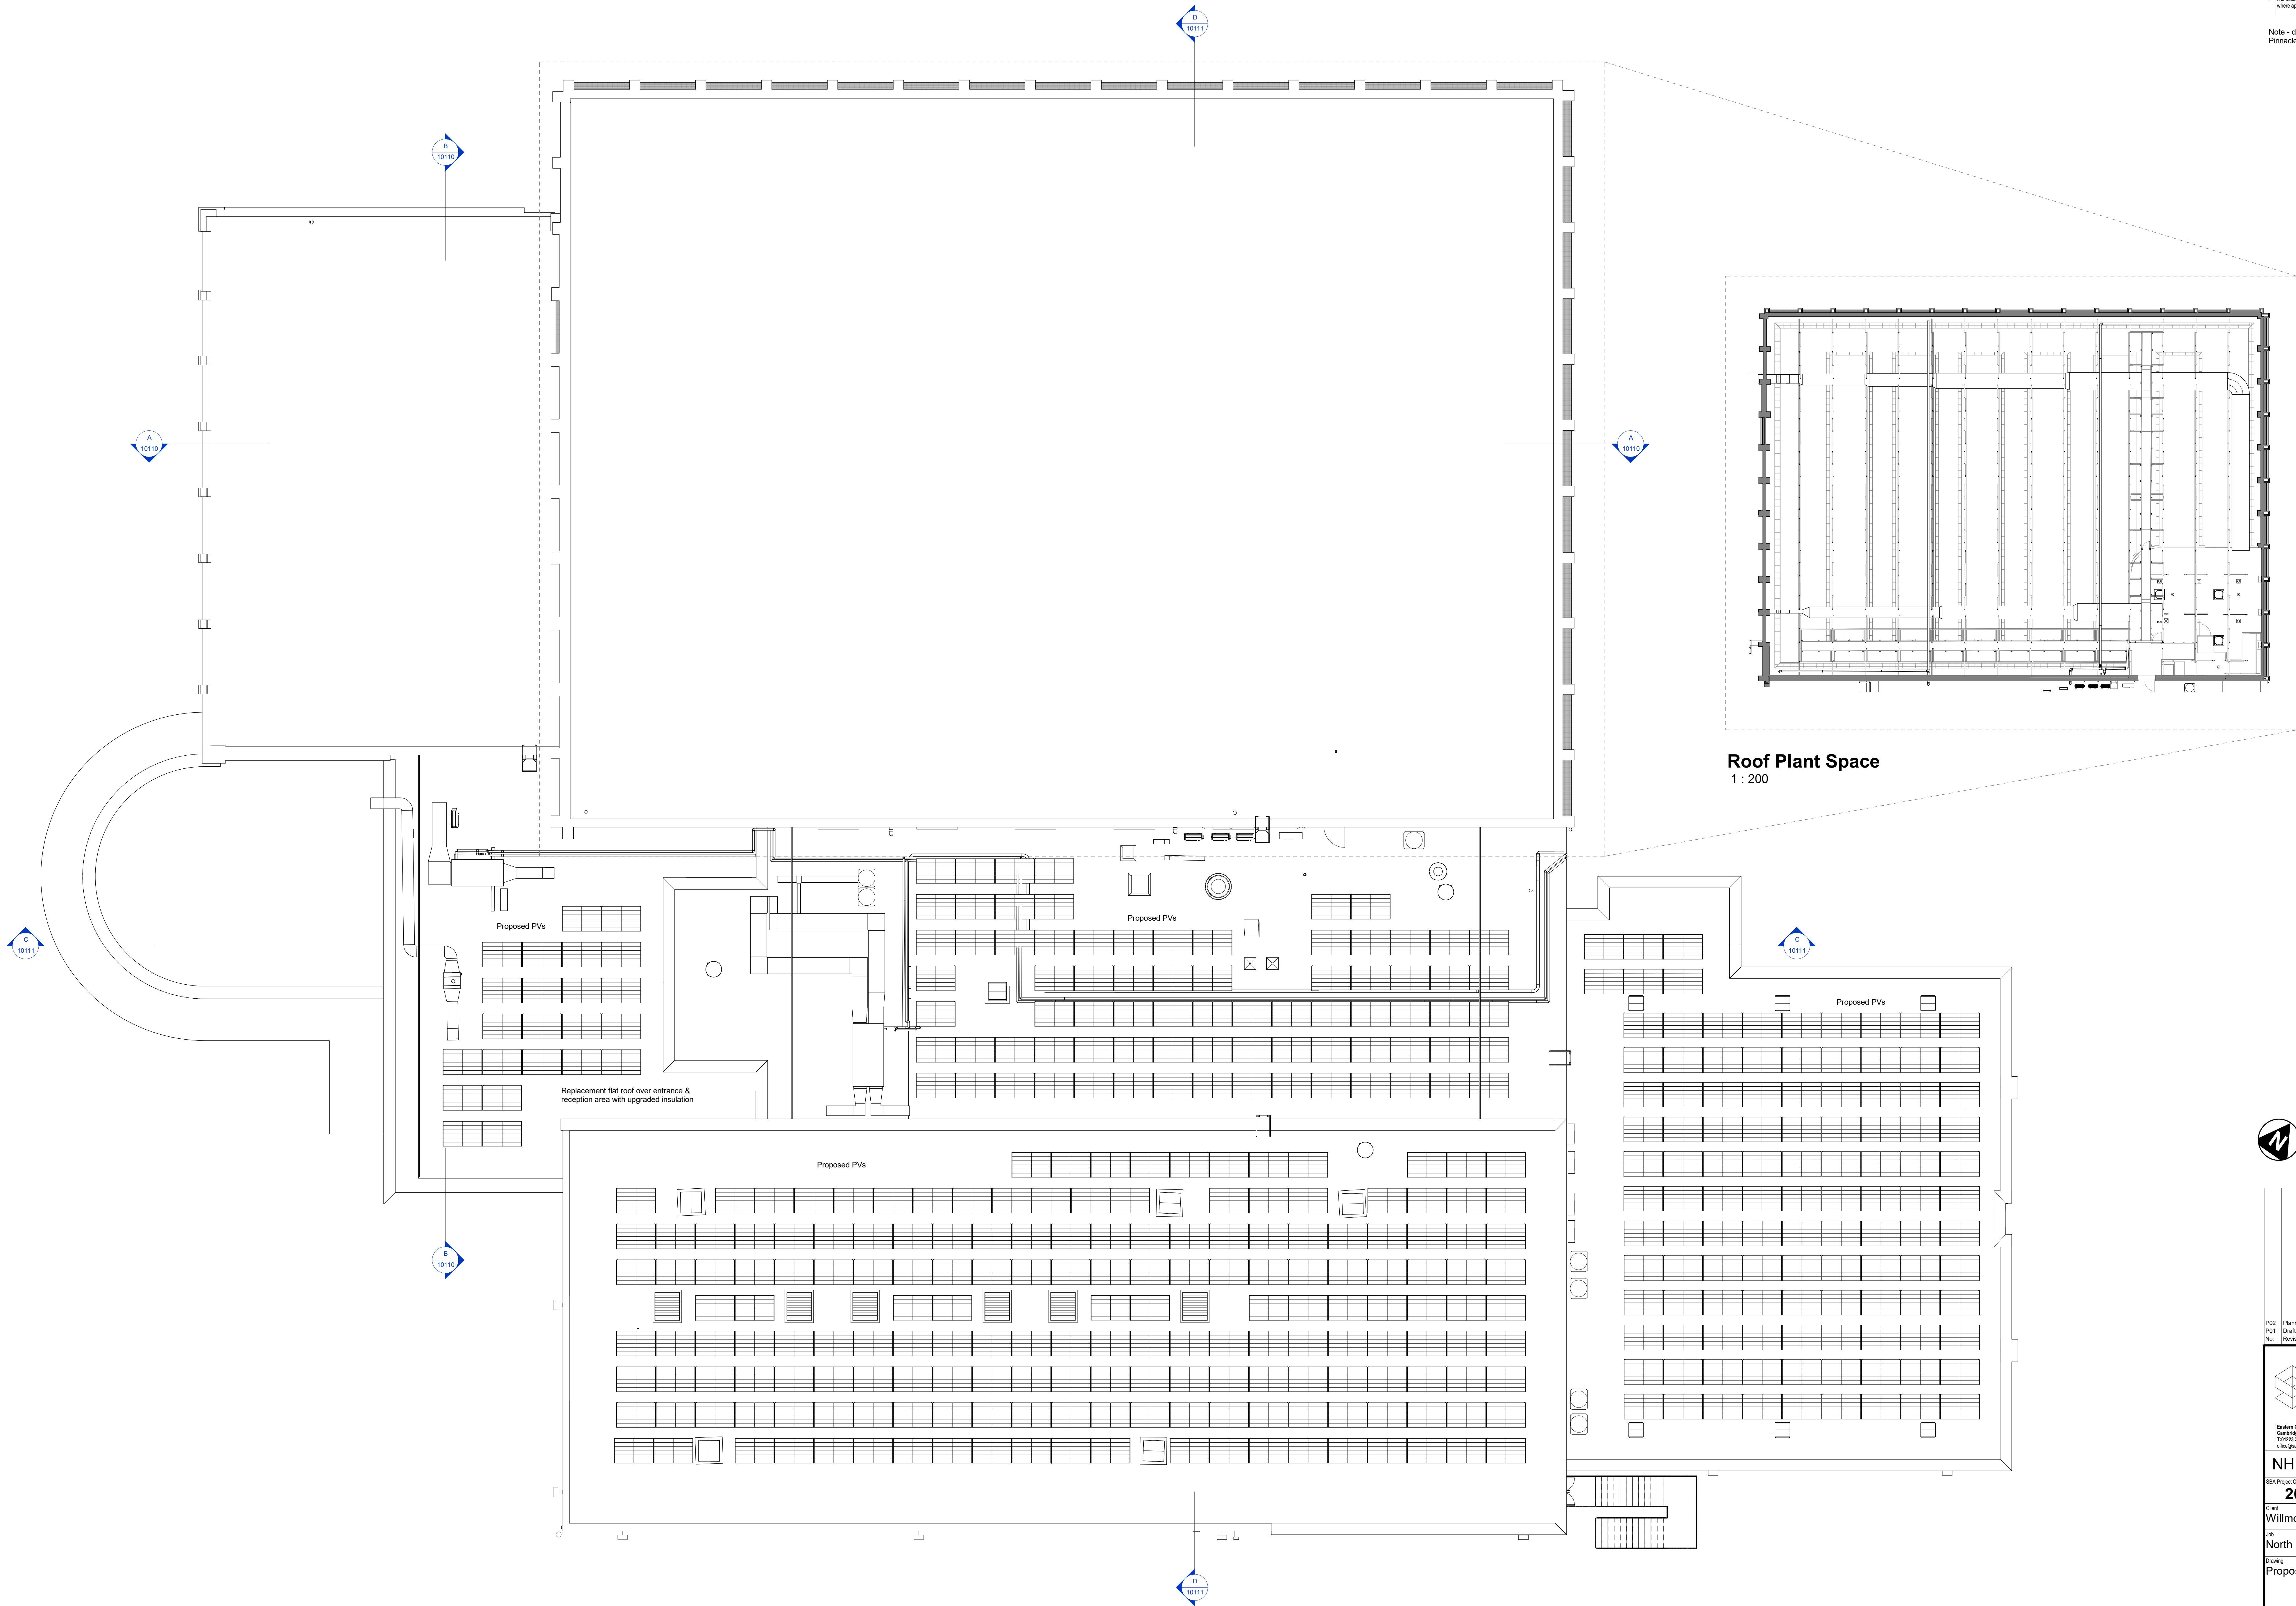

Roof Plant Space
1 : 200

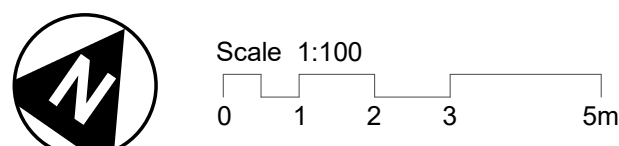

P02	Planning Issue	07.03.24	HP	CSM
P01	Draft Planning Issue	27.11.24	HP	CSM
No.	Revision	Date	CHK	Auth

Saunders Boston Architects

Eastern Gate House, 119 Newmarket Road,
Cambridge CB5 9BA
T 01223 367733
sba@saunderston.co.uk

The Generator, The Gallery, King's Wharf
The Quay, Exeter EX2 4AW
T 01392 348307
www.saunderston.co.uk

NHDC DECARBONISATION			
SBA Project Code	Drawn	CSM	Date
2090	Checked	ML	30/08/24
Client: Willmott Dixon			
For: North Herts Leisure Centre			
Drawing: Proposed Roof Plant Space and Roof Plan			

Scale		Revision	
As indicated @A0		P02	
project	signature	zone	level
NHLC-SBA-XX-RF-DR-A-10012			