



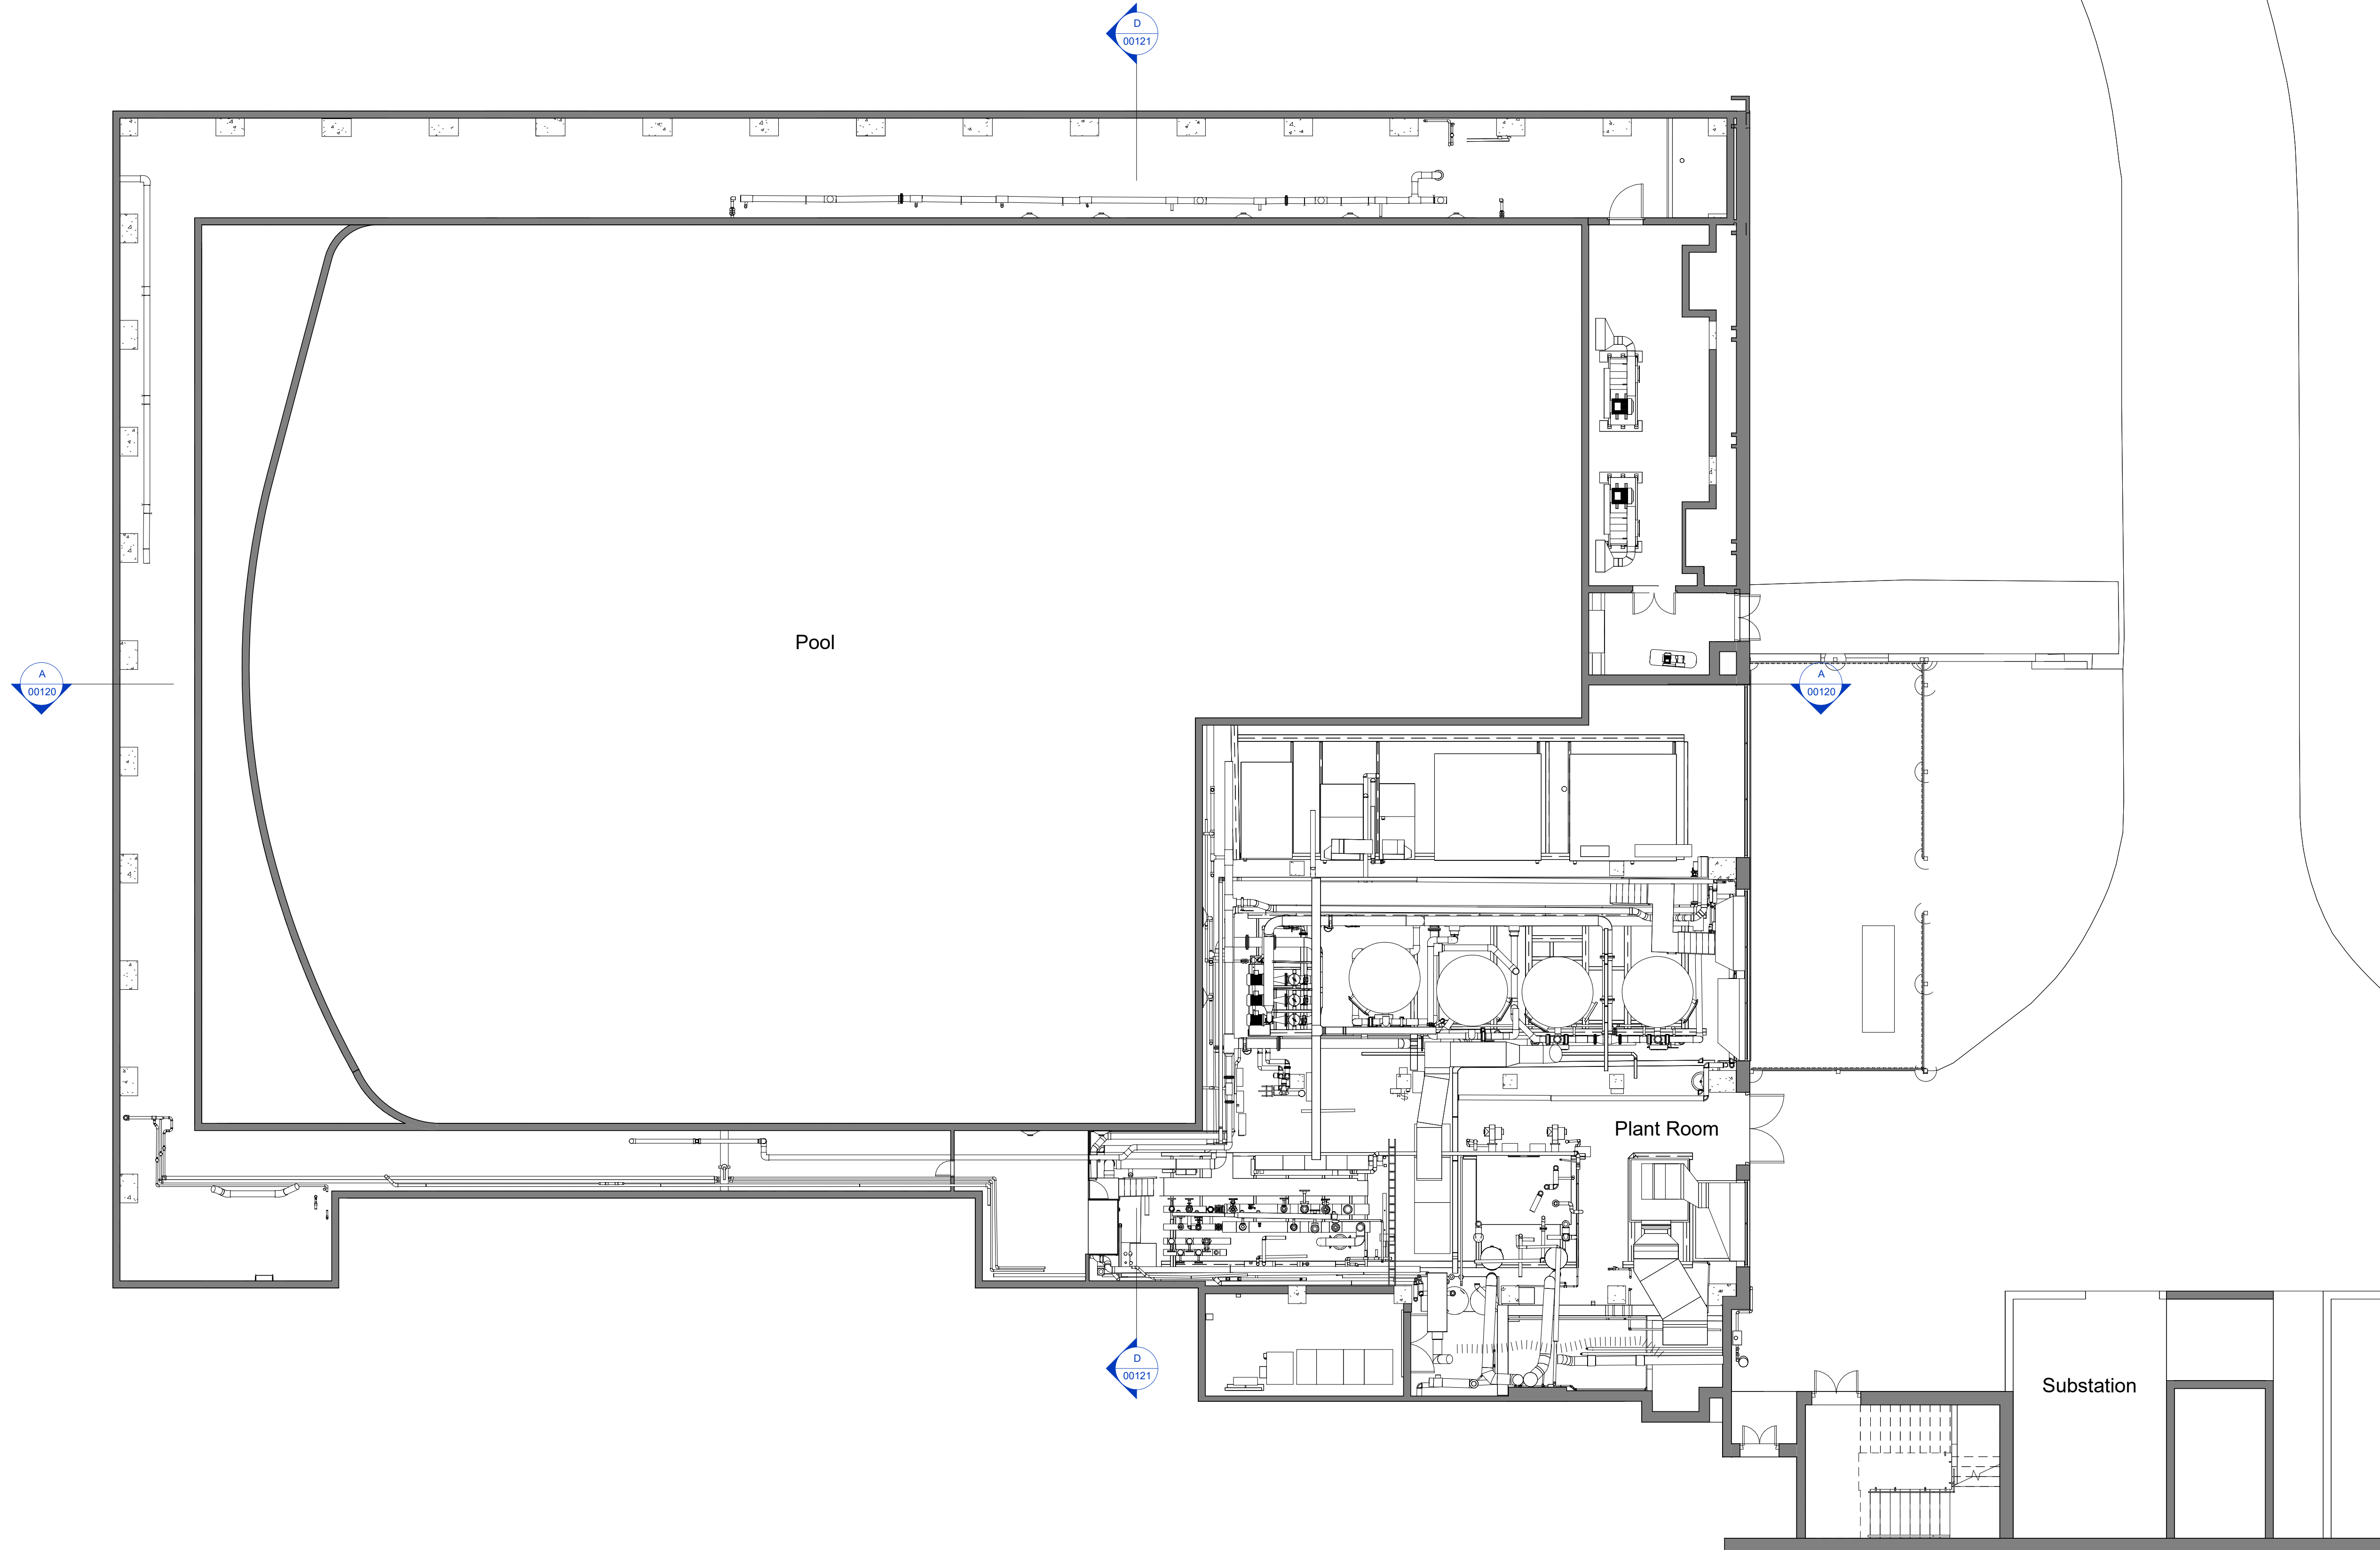

- | No | Note |
|----|---|
| 1 | All dimensions to be verified on site by GENERAL CONTRACTOR prior to any work, setting out or shop drawings being prepared. |
| 2 | Drawings not to be scaled. Work to figured dimensions only. |
| 3 | © copyright SAUNDERS BOSTON LIMITED. All rights reserved.
This drawing remains the property of SAUNDERS BOSTON LIMITED at all times and may not be reproduced or copied in whole or in part without their prior written consent. |
| 4 | This drawing and related specifications are for use only in the stated location. |
| 5 | This drawing is to be read in conjunction with all other Consultants drawings and specifications. |
| 6 | Drainage has not been surveyed and any/all pipe locations and below ground drainage runs are indicative. |
| 7 | It is assumed that all works will be carried out by a competent contractor who will be working, where appropriate, to an approved method statement. |

Note - drawings based on existing building survey provided by Pinnacle Infotech

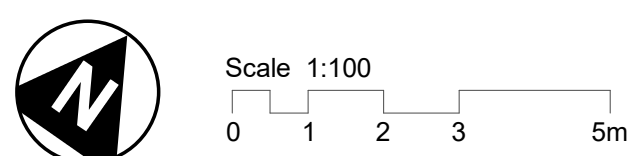

PD4	Issued for Information	17.01.25	KP	CSM
PD3	Draft Planning Issue	27.11.24	KP	CSM
PD2	Graphical Amendments	01.11.24	KP	CSM
PD1	First Issue	16.10.24	MNL	CSM
No.	Revision	Date	CHK	Auth

**Saunders
Boston
Architects**

Eastern Gate House, 118 Newmarket Road,
Cambridge CB5 9BA
T 01223 361733
info@saundersboston.co.uk

The Generator, The Gallery, King's Wharf
The Quay, Exeter EX2 4WJ
T 01392 348307
www.saundersboston.co.uk

NHDC DECARBONISATION

SBA Project Code
2090

Drawn
KP

Checked
MNL

Date
16/10/24

Client
Willmott Dixon

For
North Herts Leisure Centre

Drawing
Existing Basement Floor Plan

Scale
1 : 100 @A0

Revision
P04

project	originator	zone	level	type	iss	number
NHLC-SBA-XX-B1-DR-A-00019						