



No.	Note
1	All dimensions to be verified on site by GENERAL CONTRACTOR prior to any work, setting out or other drawings being prepared.
2	Drawings not to be scaled. Work to figured dimensions only.
3	© copyright SAUNDERS BOSTON LIMITED. All rights reserved. This drawing remains the property of SAUNDERS BOSTON LIMITED at all times and may not be reproduced or copied in whole or in part without their prior written consent.
4	This drawing and related specifications are for use only in the stated location.
5	This drawing is to be read in conjunction with all other Consultants drawings and specifications.
6	Drainage has not been surveyed and any/all pipe locations and below ground drainage runs are indicative.
7	It is assumed that all works will be carried out by a competent contractor who will be working, where appropriate, to an approved method statement.
HEALTH, SAFETY & ENVIRONMENTAL INFORMATION	
In addition to the hazards/risks normally associated with the types of work detailed on this drawing, also note the following:	
CONSTRUCTION	
MAINTENANCE/CLEANING	
DECOMMISSION/DEMOLITION	
Note - drawings based on existing building survey provided by Pinnacle Infotech	

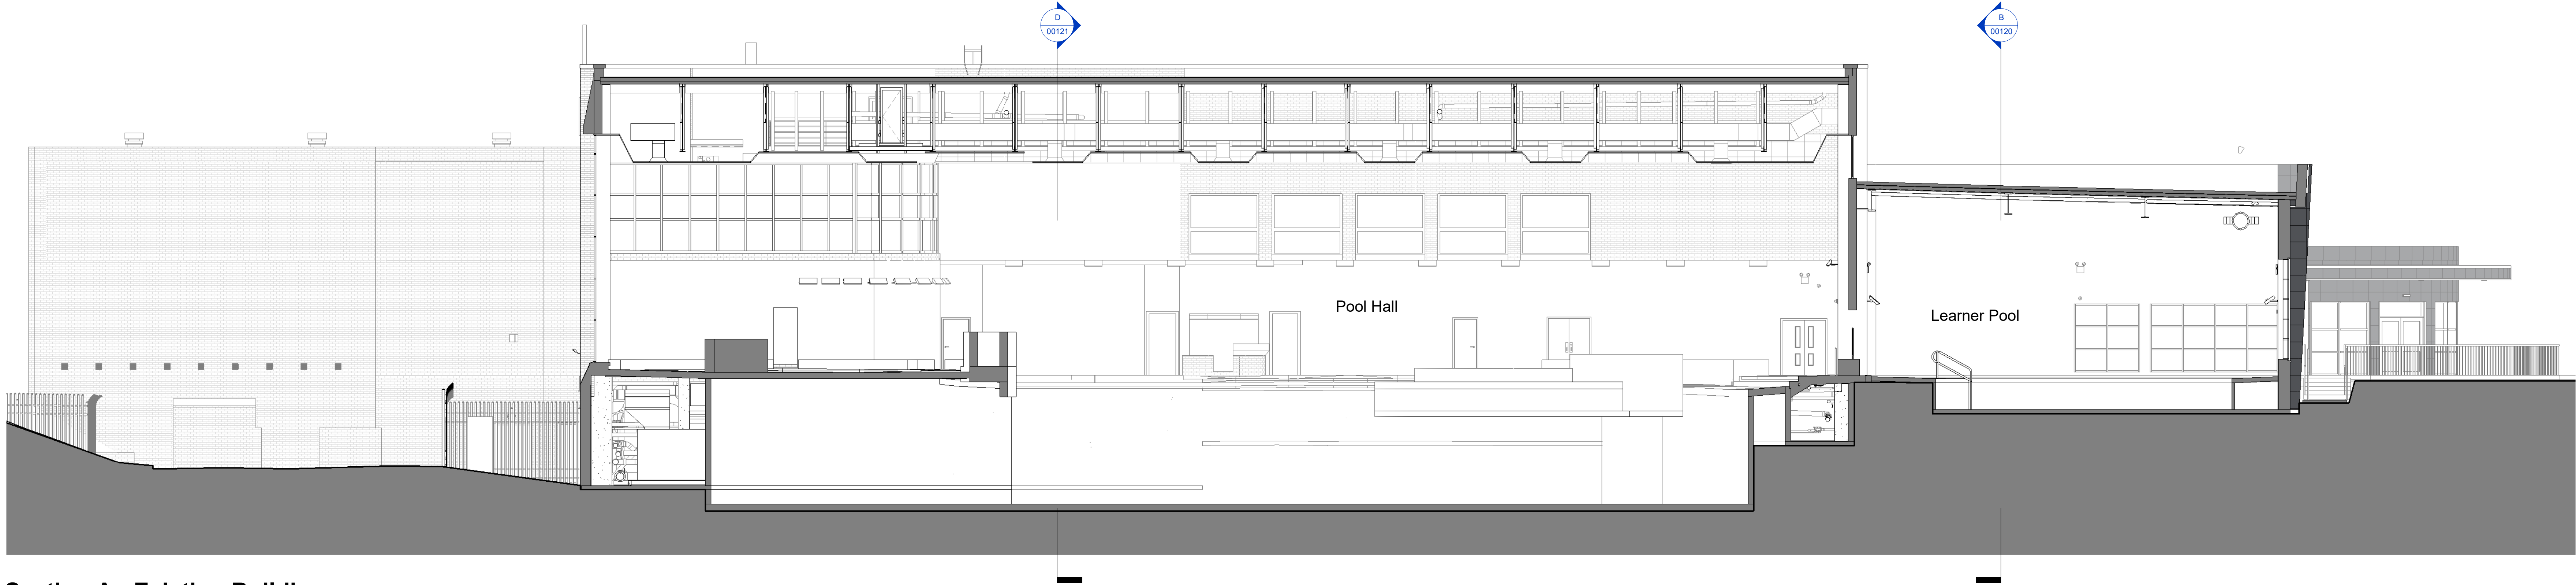


Section A - Existing Building
1 : 100

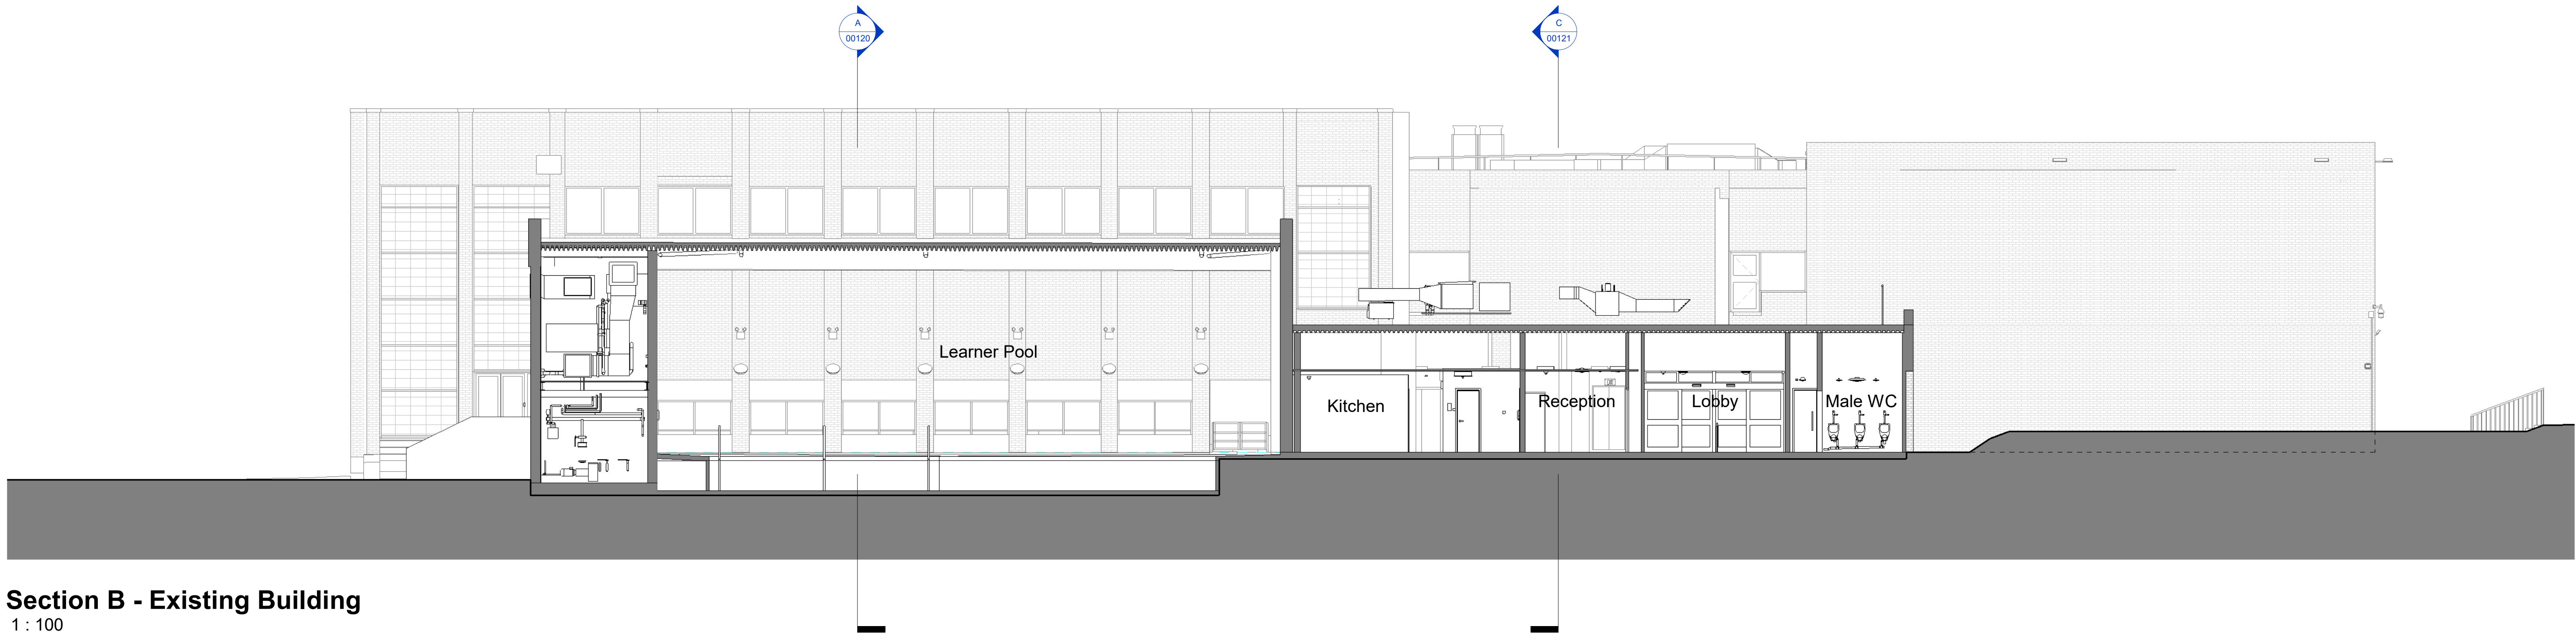

Section B - Existing Building
1 : 100

Scale 1:100
0 1 2 3 5m

PD4	Issued for Information	07.03.24	KP	CSM
PD3	Issued for Information	17.01.23	KP	CSM
PD2	Revised Stage 3 - graphical amendments	11.11.24	KP	CSM
PD1	First Issue	16.10.24	MNL	CSM
No.	Revision	Date	CHK	Auth

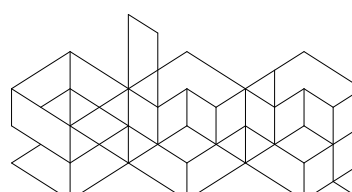		Saunders Boston Architects	
Eastern Gate House, 119 Newmarket Road, Cambridge CB5 9BA T 01223 361733 info@saundersboston.co.uk		The Generator, The Gallery, King's Wharf The Quay, Exeter EX2 4WJ T 01392 348307 www.saundersboston.co.uk	
NHDC DECARBONISATION			
SBA Project Code	Drawn	KP	Date
2090	Checked	MNL	16/10/24
Client Willmott Dixon			
For North Herts Leisure Centre			
Drawing Existing GA Sections 1 of 2			
Scale 1 : 100 @A0		Revision P04	
project	originator	zone	level
NHLC-SBA-XX-XX-DR-A-00120			