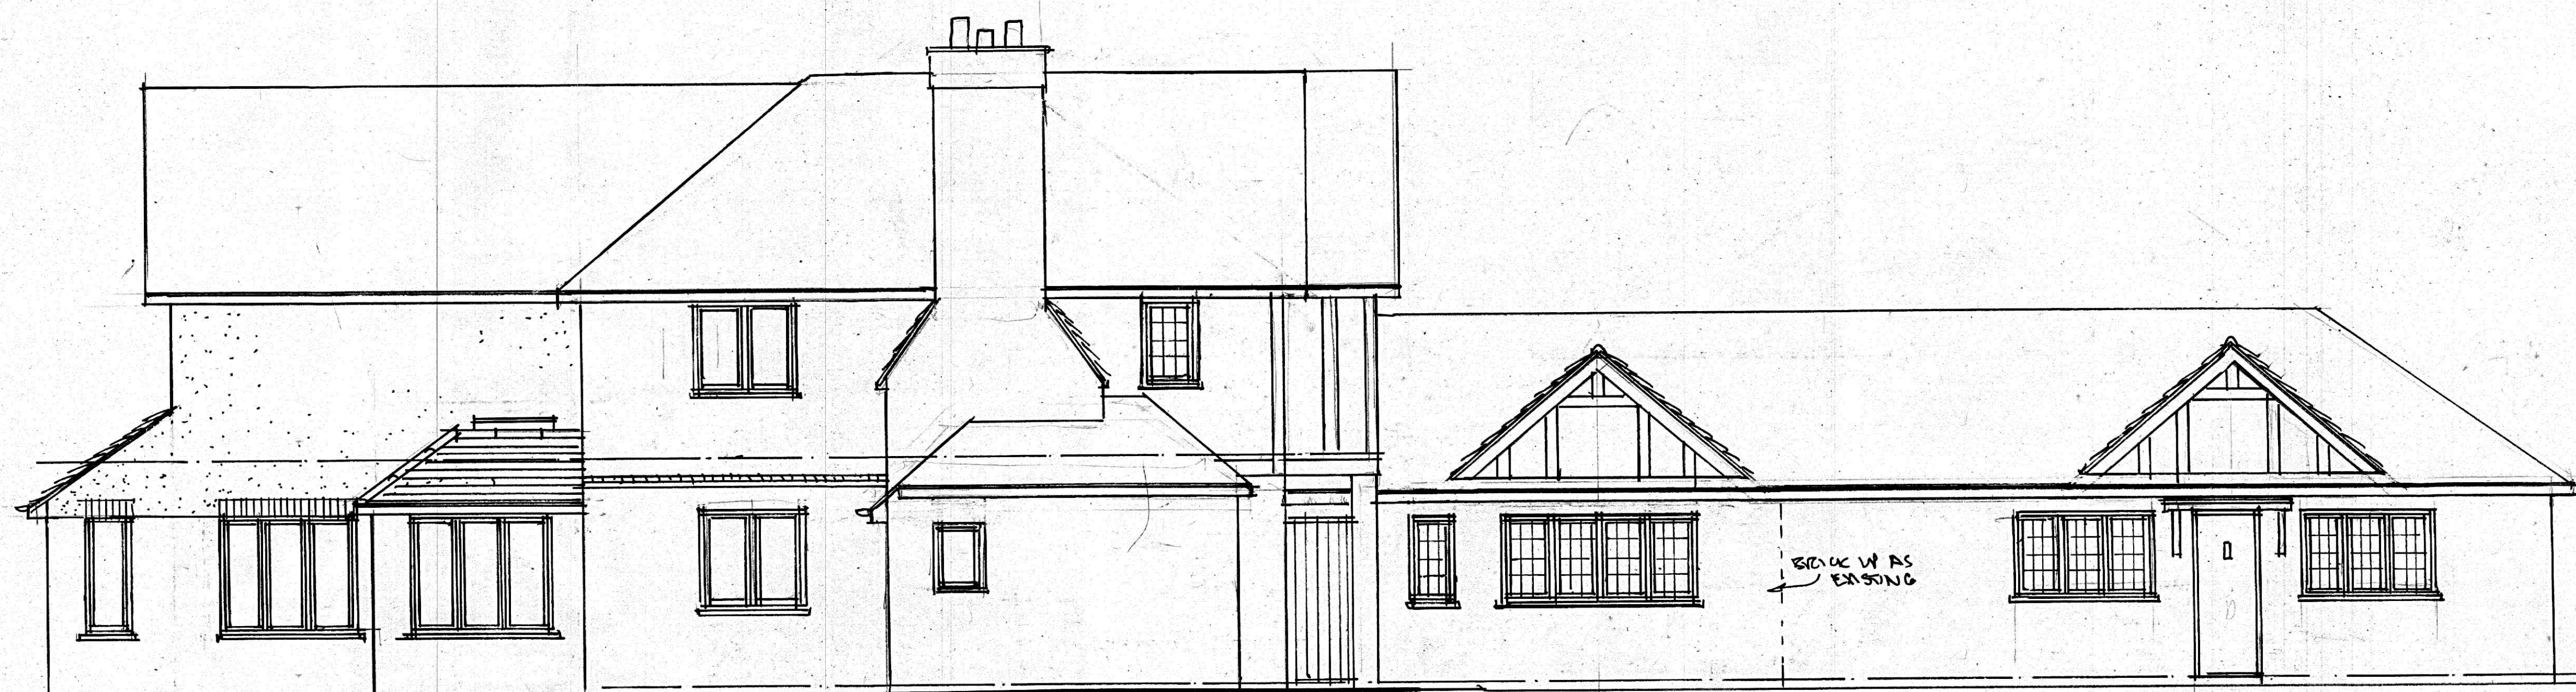
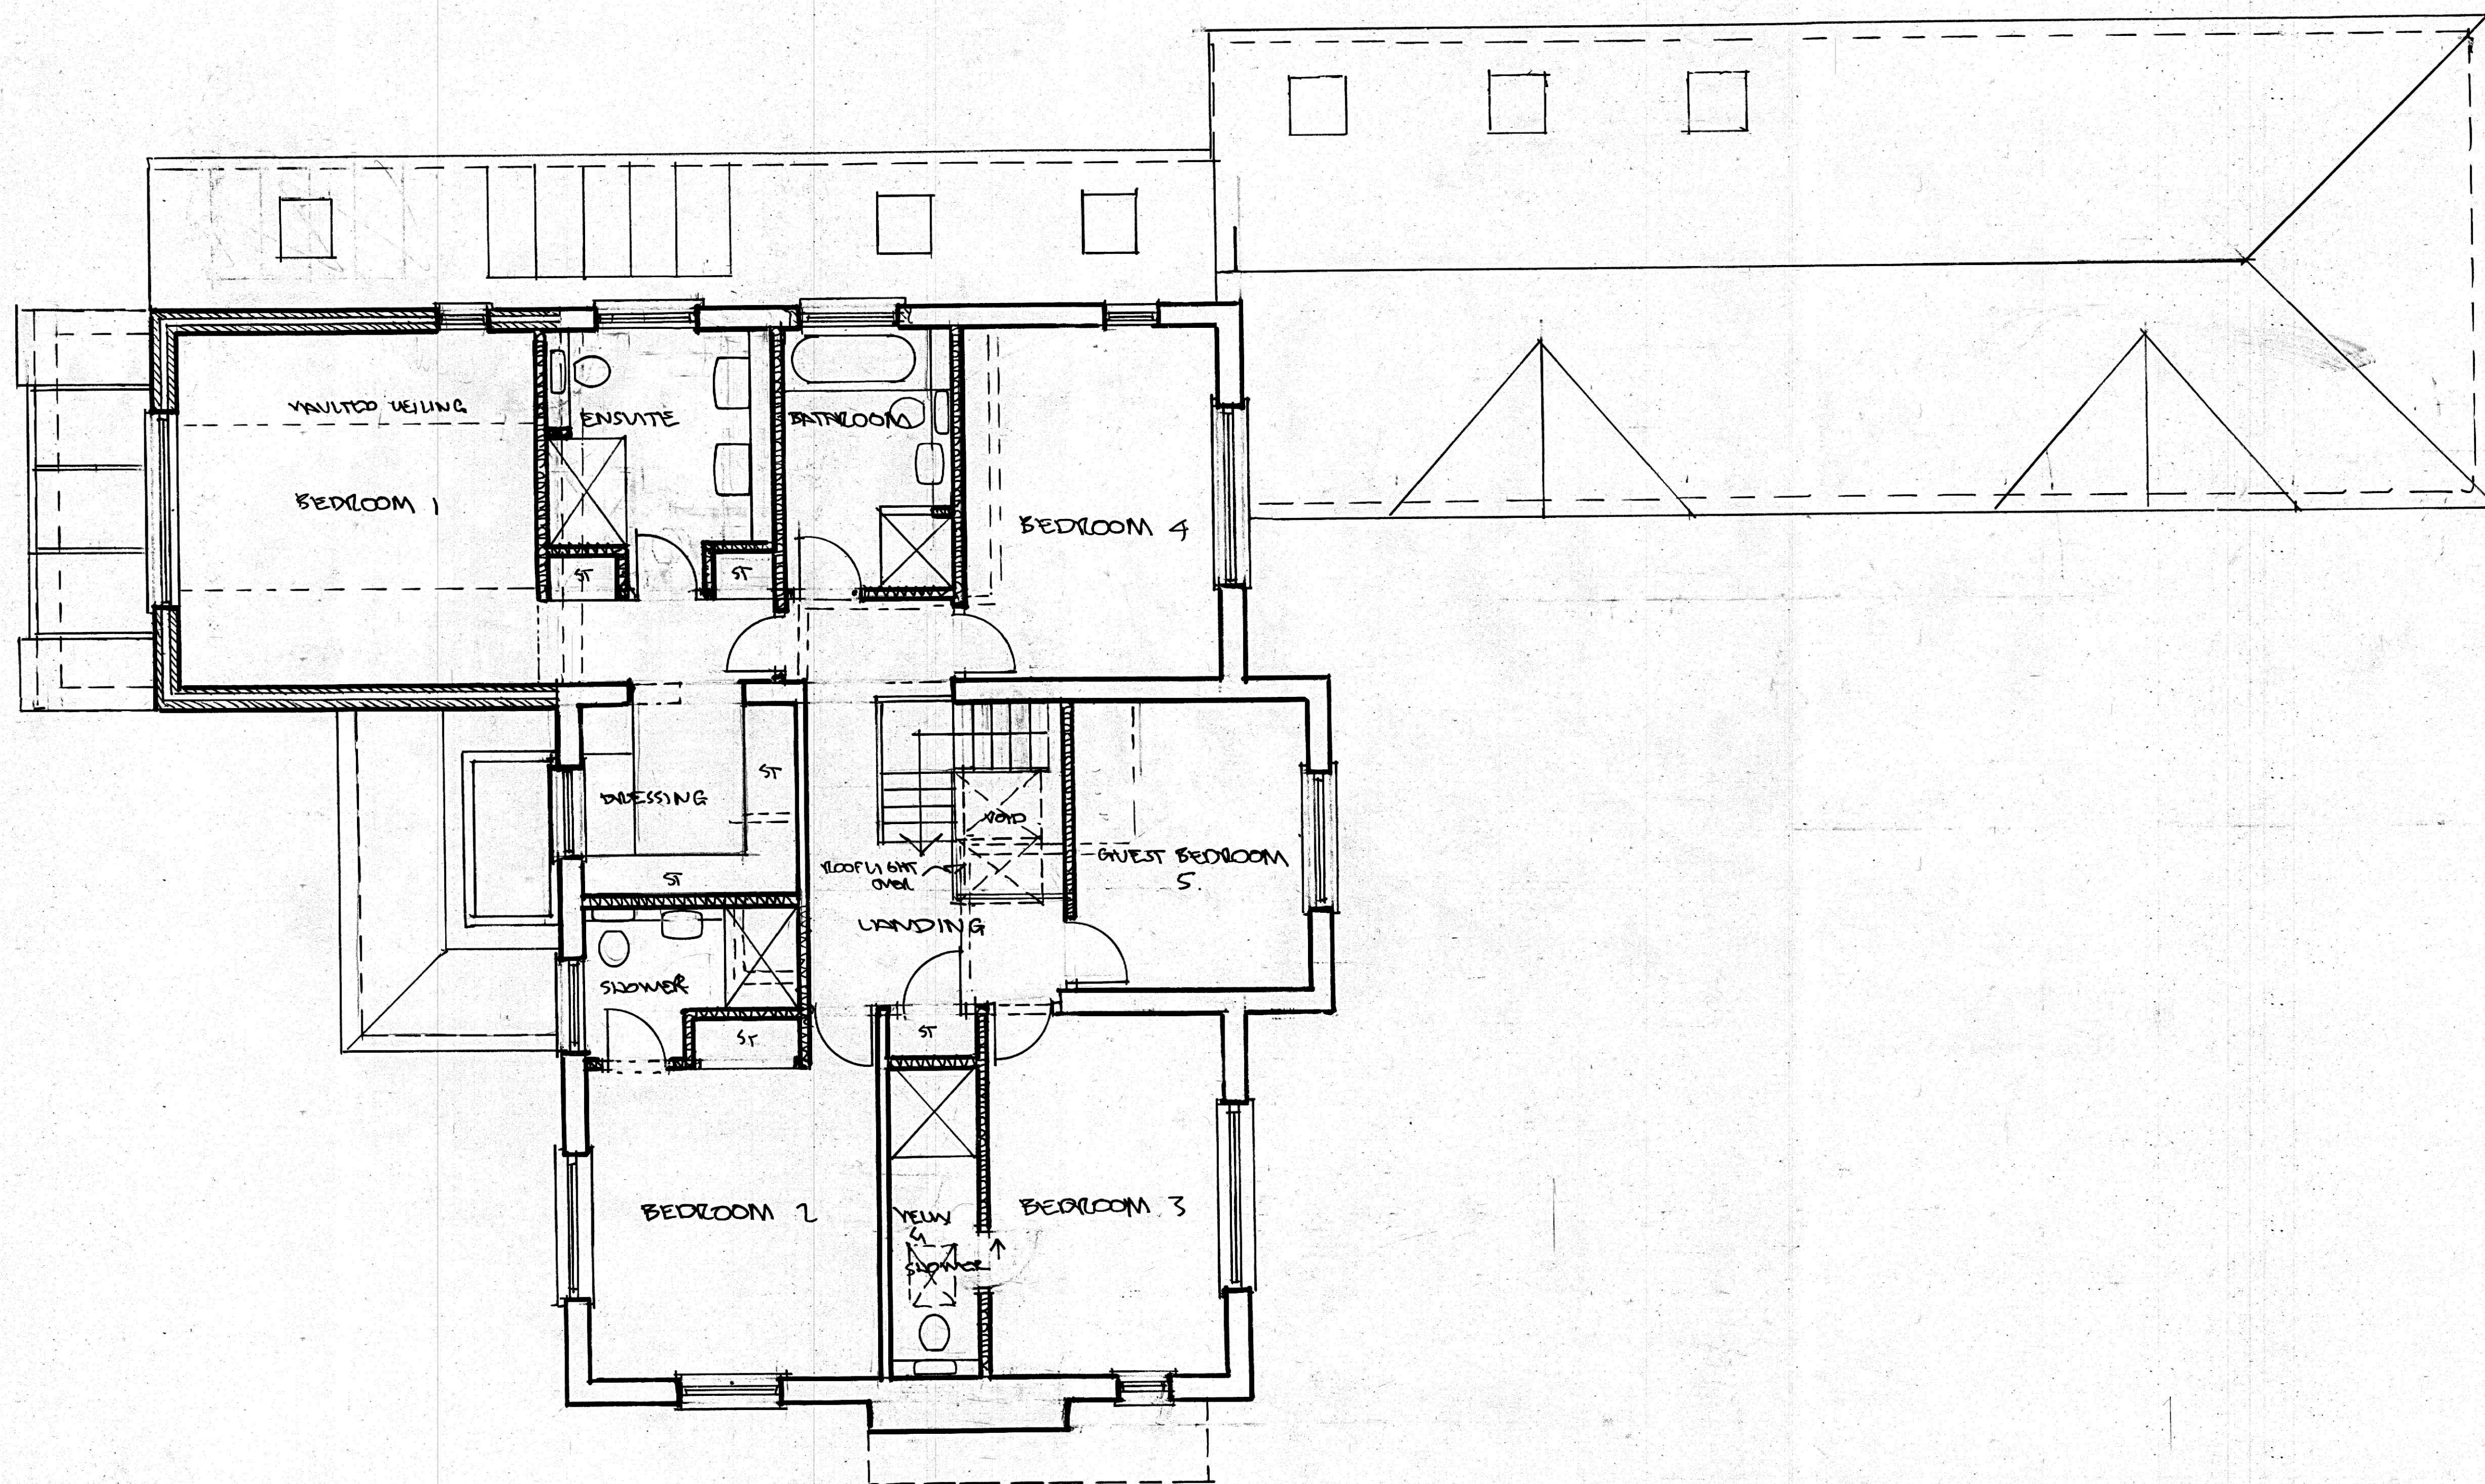


REVISION	DATE	COMMENTS
HOWARD PEASE ARCHITECTS		
07749 173672 howard@howardpeasearchitects.co.uk		
CLIENT	MR & MRS. EDWARD	
PROJECT	6 THE DENE BRANHAMPTON WHEATHAMSTEAD	
TITLE	PLANS & ELEVATIONS	
SCALE	1:50	DATE SEP. 14
DRAWING NO	BEW/1004/02	REVISION