


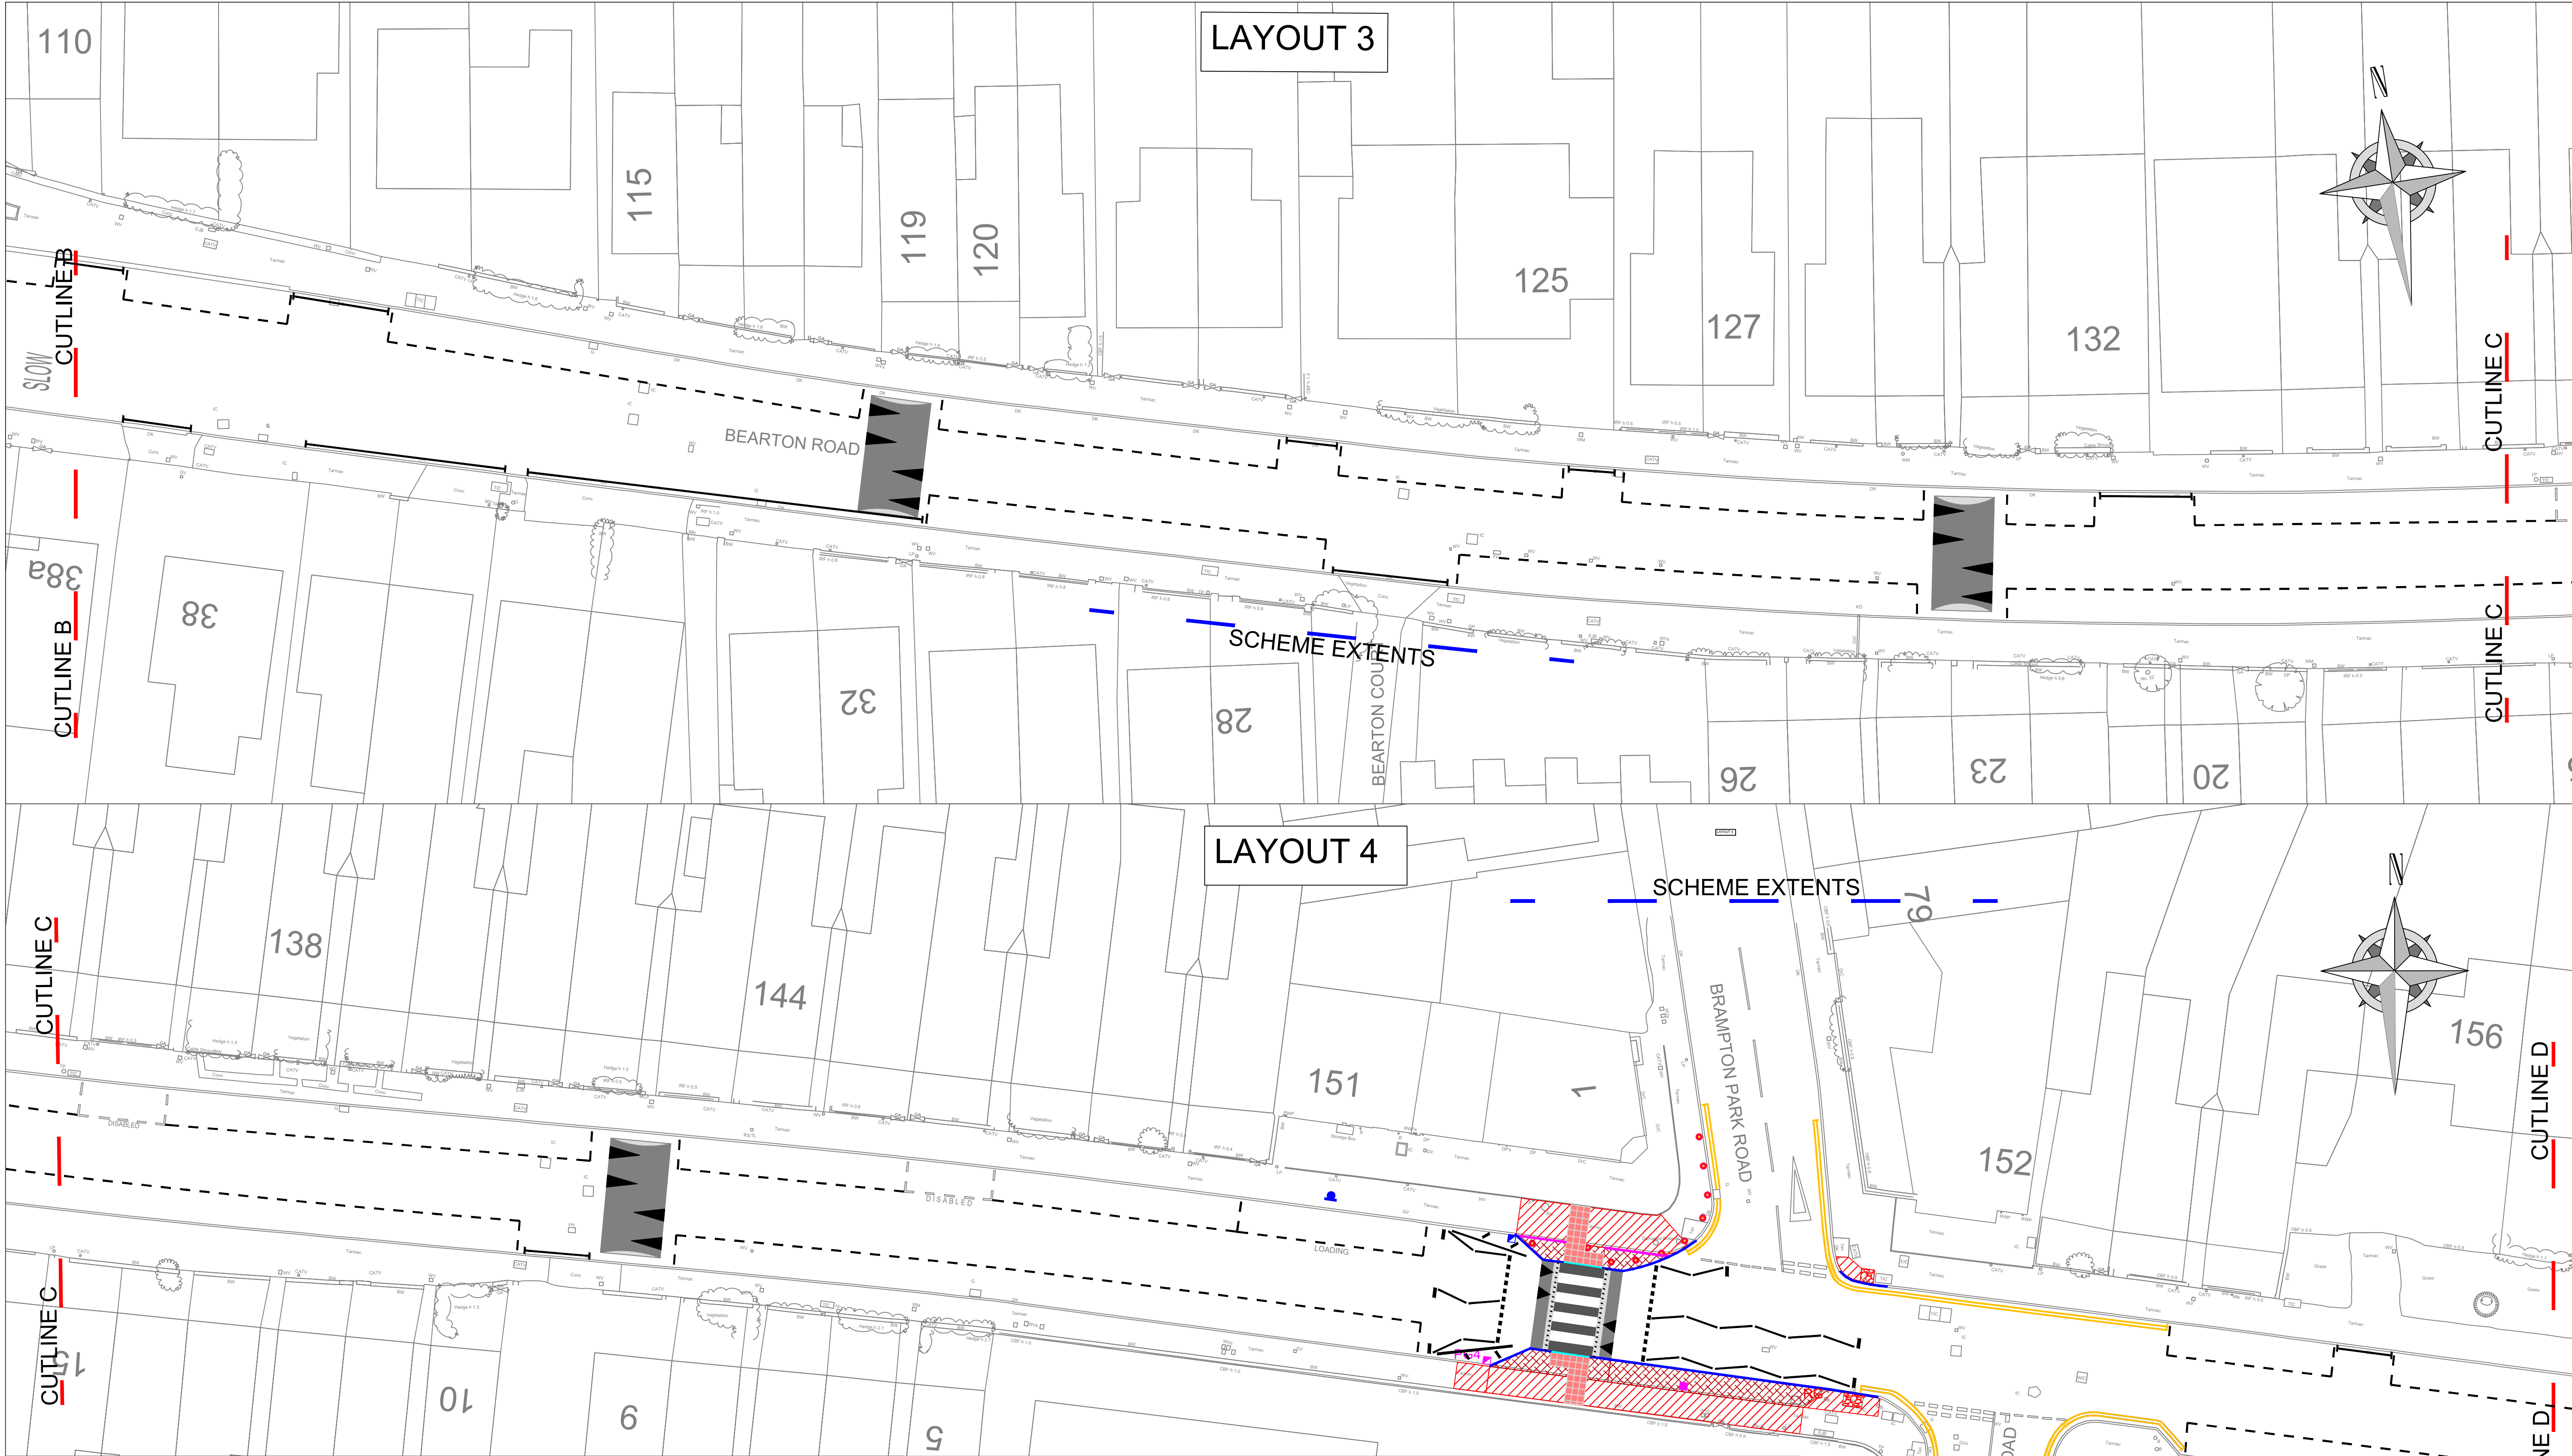

NEW FLAT TOP SPEED TABLE ALONG BUS ROUTE

NEW FLAT TOP SPEED TABLE

NEW ROUND TOP ROAD HUMPH

FOOTWAY RESURFACING

FOOTWAY CONSTRUCTION

CARRIAGEWAY RESURFACING

CARRIAGEWAY CONSTRUCTION

NEW VEHICLE CROSSOVER SURFACE

NEW GRASS VERGE

NEW KERBLINE

NEW EDGING KERBLINE

NEW DROPPED KERB

TACTILE PAVING

NEW BOLLARD

PROPOSED PARKING BAY MARKING

PROPOSED ROAD MARKING

PROPOSED SIGN

PROPOSED GULLY

EXISTING ROAD MARKING

PROPOSED YELLOW MARKINGS

Rev	Date	Description of Revisions	Drawn	Chkd	Appr
00	FE 24	Original Issue	SC	MK	MK

NOTES

- GENERAL ARRANGEMENT DRAWING NOT TO BE USED TO CONSTRUCT FROM.
- ALL GREY LINES ARE EXISTING TAKEN FROM TOPO.



Drawn	Designed	Checked	Approved	Revision Date
SC	SC	MK	MK	16/02/2024
Signature	Signature	Signature	Signature	Scale(s)
SC	SC	MK	MK	1:200@A1

Project	
TMZ220001-1 BEARTON ROAD 20MPH SPEED ZONE HITCHIN	
Drawing Title	
SERIES 100 - GENERAL ARRANGEMENT SHEET 2 OF 4	
Project No.	Sheet No.
TMZ220001-1 - 100 - 2OF4	01
Revision	00