


- NOTES**
1. GENERAL ARRANGEMENT DRAWING NOT TO BE USED TO CONSTRUCT FROM.
 2. ALL GREY LINES ARE EXISTING TAKEN FROM TOPO.

KEY			
	NEW FLAT TOP SPEED TABLE ALONG BUS ROUTE		CARRIAGEWAY RESURFACING
	NEW FLAT TOP SPEED TABLE		CARRIAGEWAY CONSTRUCTION
	NEW ROUND TOP ROAD HUMPH		NEW VEHICLE CROSSOVER SURFACE
	FOOTWAY RESURFACING		NEW GRASS VERGE
	FOOTWAY CONSTRUCTION		NEW KERBLINE
			NEW EDGING KERBLINE
			NEW DROPPED KERB
			TACTILE PAVING
			NEW BOLLARD
			PROPOSED PARKING BAY MARKING
			PROPOSED ROAD MARKING
			PROPOSED SIGN
			PROPOSED GULLY
			EXISTING ROAD MARKING
			PROPOSED YELLOW MARKINGS

Rev	Date	Description of Revisions	Drawn	Chkd	Appr
00	feb 24	Original Issue	SC	MK	MK

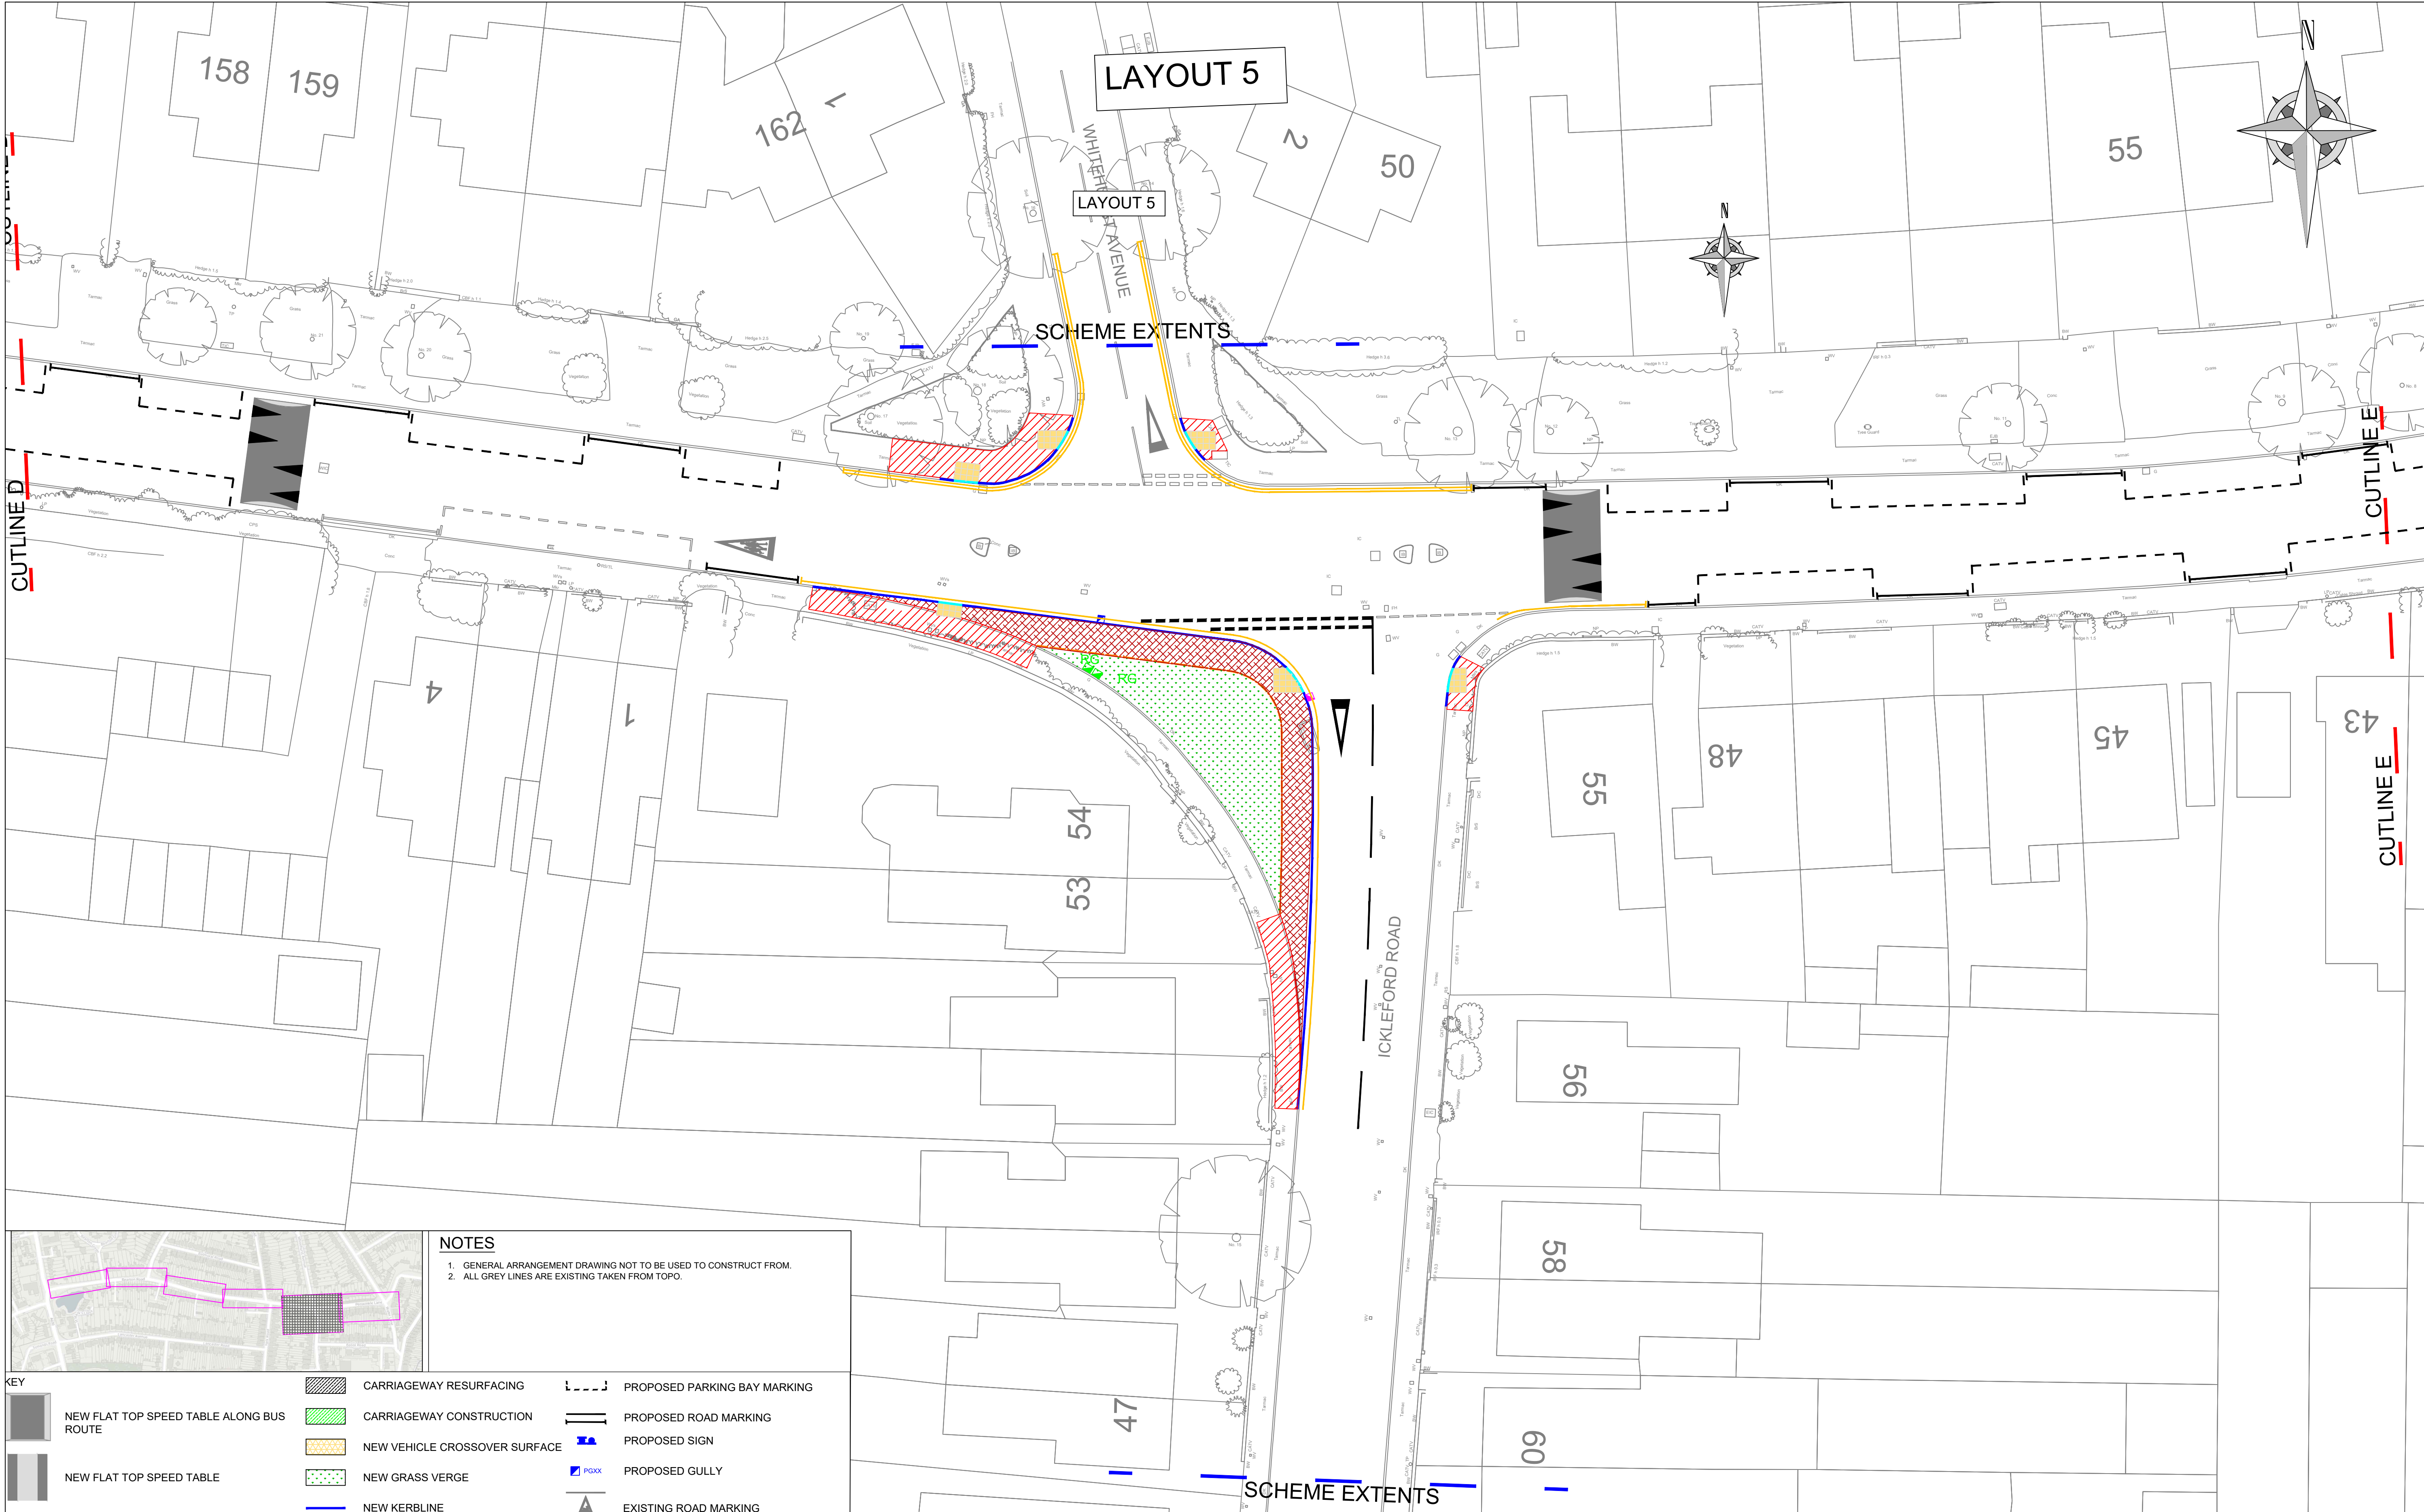

Notes					Project	
N1. You are not permitted to copy, sub-licence, distribute or sell any of this data to third parties in any form. (This restriction may not apply to HCC and its licensed contractors, agents & partners.)					TMZ220001-1 BEARTON ROAD 20MPH SPEED ZONE HITCHIN	
N2. © Crown copyright and database right to 2023 Ordnance Survey 100019606.					Drawing Title SERIES 100 - GENERAL ARRANGEMENT SHEET 3 OF 4	
Drawn	Designed	Checked	Approved	Revision Date	Project No.	
SC	SC	MK	MK	16/02/2024	TMZ220001-1 - 100 - 3OF4	
Signature	Signature	Signature	Signature	Scale(s)	Sheet No.	Revision
SC	SC	MK	MK	1:200@A1	01	00