



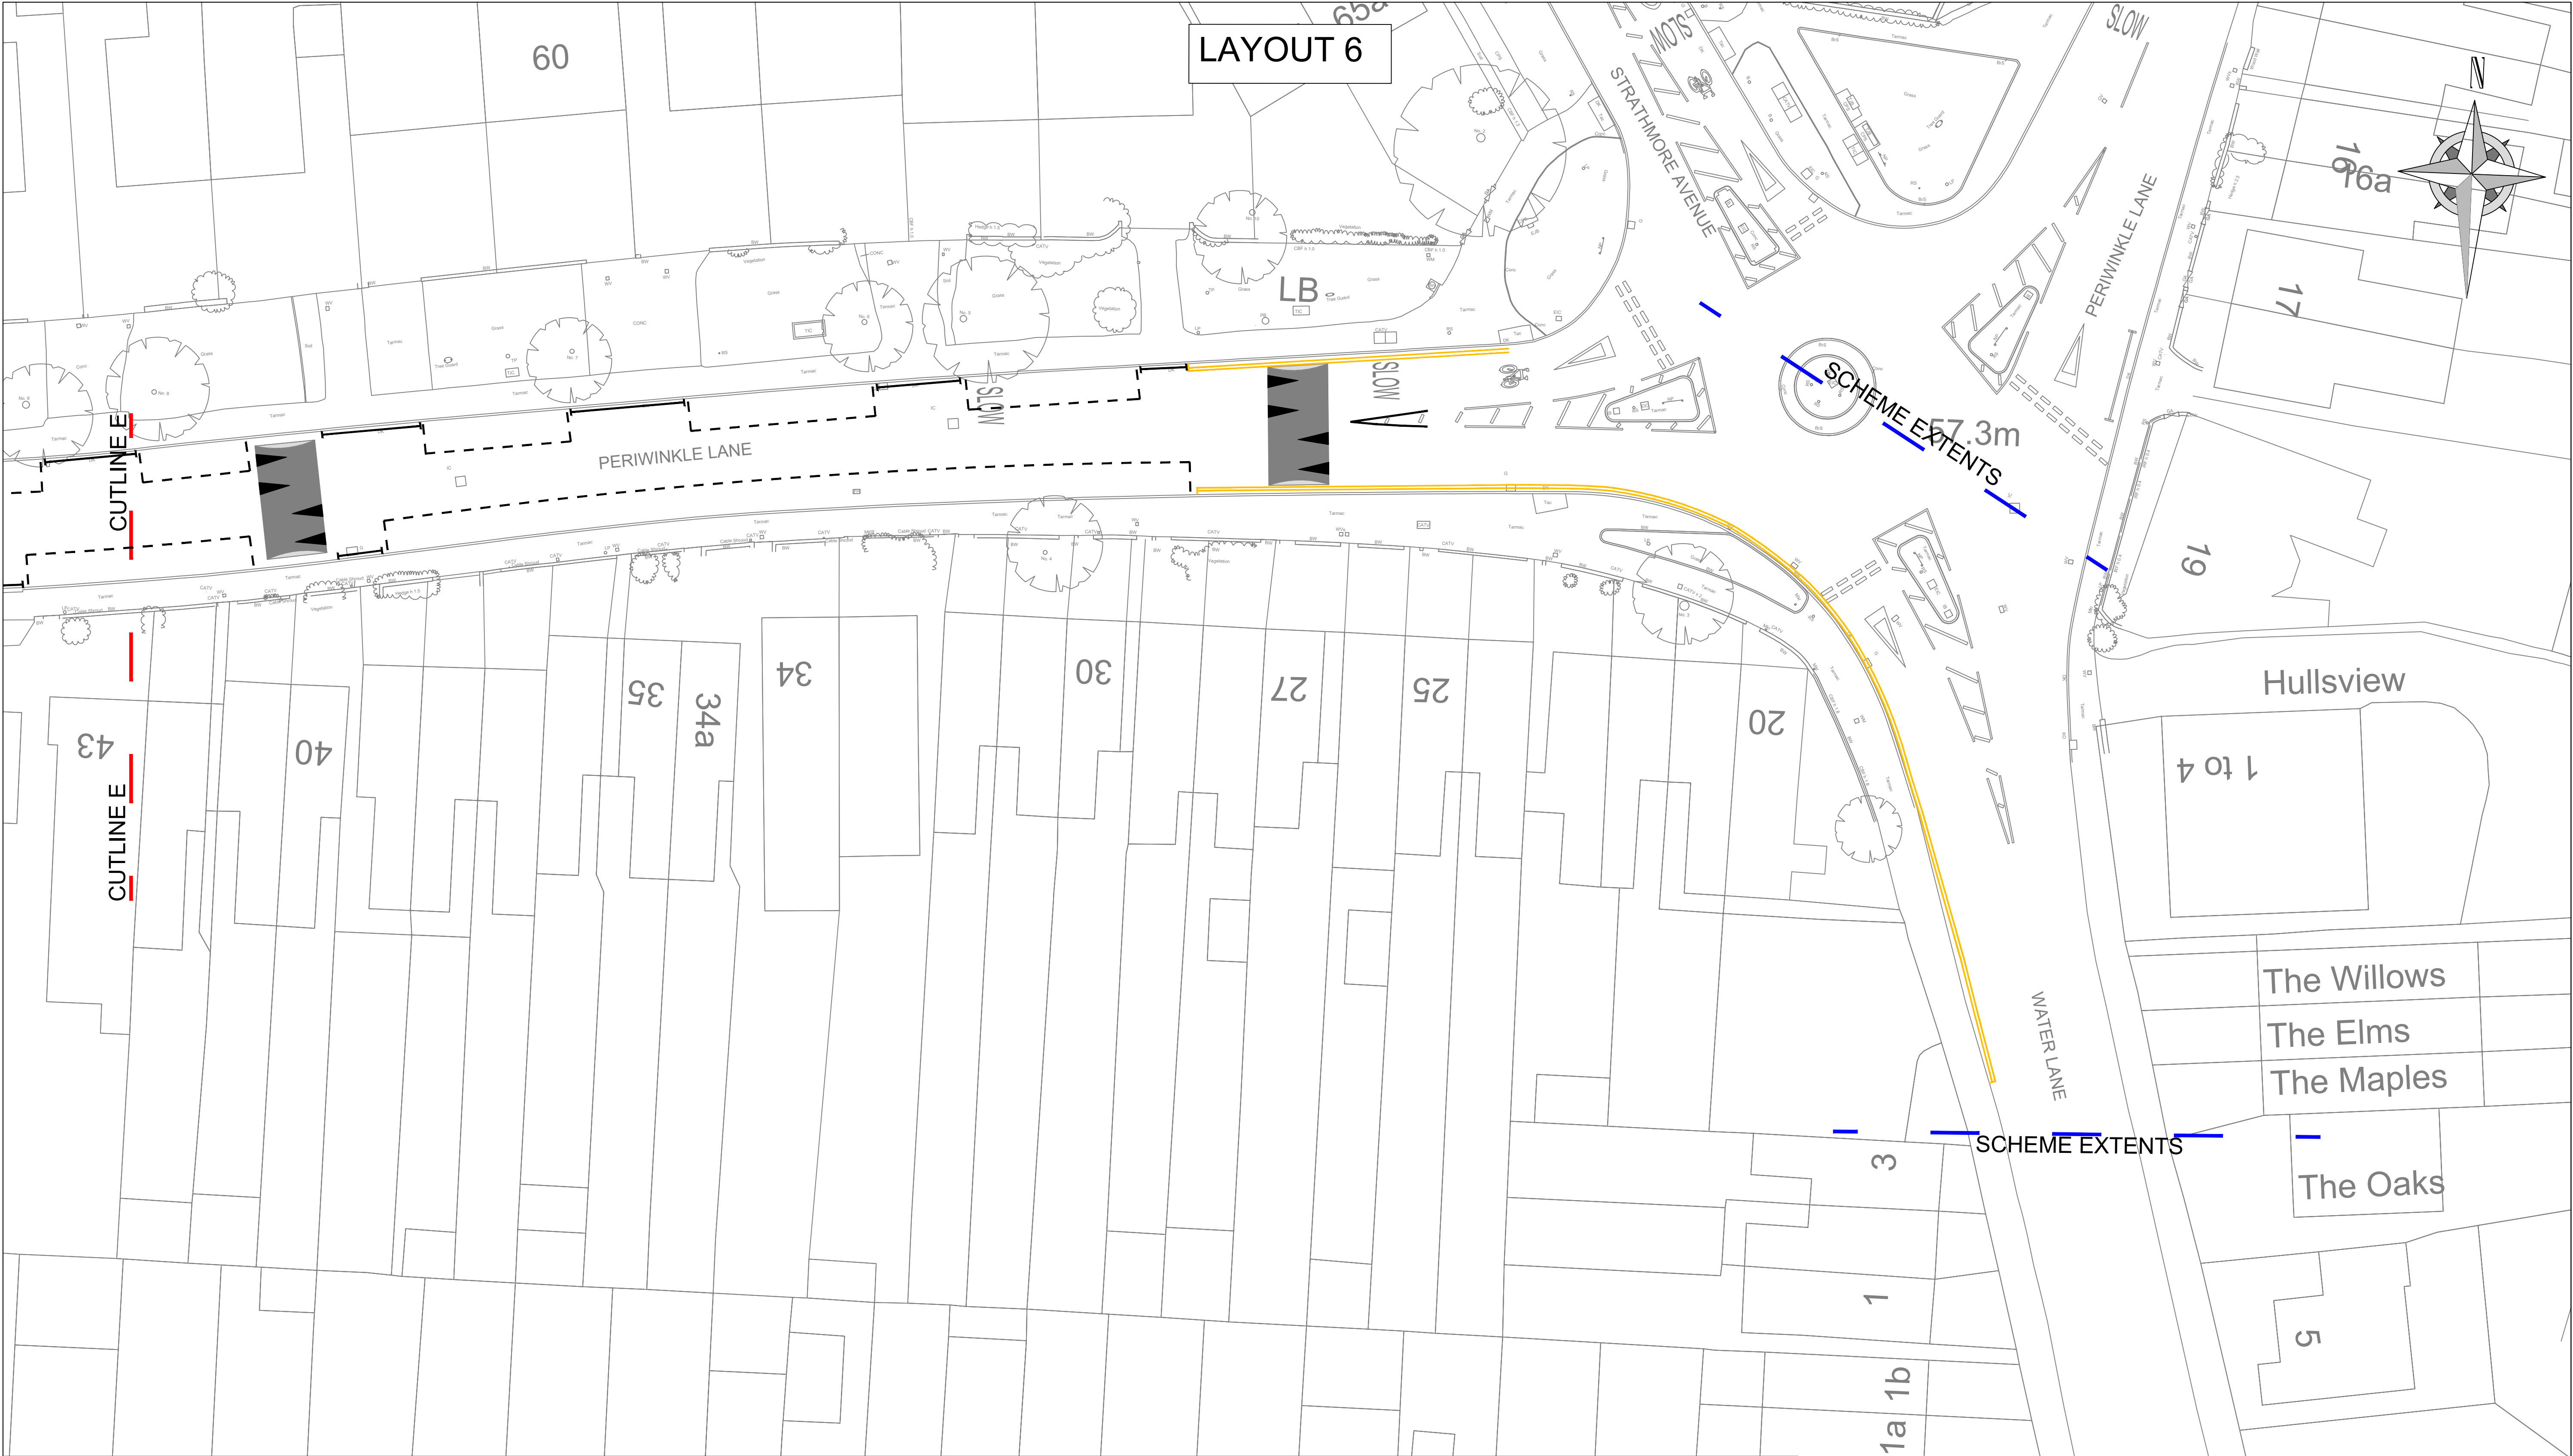

KEY

	NEW FLAT TOP SPEED TABLE ALONG BUS ROUTE		CARRIAGEWAY RESURFACING		PROPOSED PARKING BAY MARKING
	NEW FLAT TOP SPEED TABLE		CARRIAGEWAY CONSTRUCTION		PROPOSED ROAD MARKING
	NEW ROUND TOP ROAD HUMPH		NEW VEHICLE CROSSOVER SURFACE		PROPOSED SIGN
	FOOTWAY RESURFACING		NEW GRASS VERGE		PROPOSED GULLY
	FOOTWAY CONSTRUCTION		NEW KERBLINE		EXISTING ROAD MARKING
			NEW EDGING KERBLINE		PROPOSED YELLOW MARKINGS
			NEW DROPPED KERB		
			TACTILE PAVING		
			NEW BOLLARD		

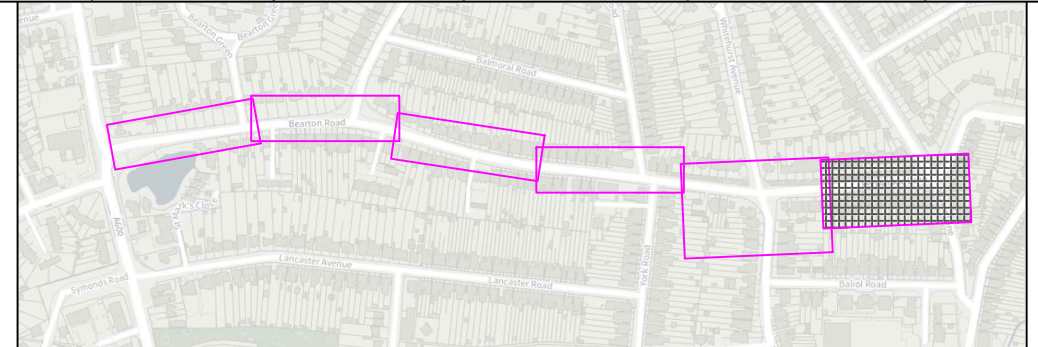

NOTES

1. GENERAL ARRANGEMENT DRAWING NOT TO BE USED TO CONSTRUCT FROM.
2. ALL GREY LINES ARE EXISTING TAKEN FROM TOPO.

Rev	Date	Description of Revisions	Drawn	Chkd	Apr
00	FEB 24	Original Issue	SC	MK	MK

County Hall
Pige Lane
Hertford, Herts
SG13 8DN
www.hertfordshire.gov.uk/highways

Notes					Project		
N1. You are not permitted to copy, sub-licence, distribute or sell any of this data to third parties in any form. (This restriction may not apply to HCC and its licensed contractors, agents & partners.)					TMZ220001-1 BEARTON ROAD 20MPH SPEED ZONE HITCHIN		
N2. © Crown copyright and database right to 2023 Ordnance Survey 100019606.					Drawing Title		
					SERIES 100 - GENERAL ARRANGEMENT SHEET 4 OF 4		
Drawn	Designed	Checked	Approved	Revision Date	Project No.	Sheet No.	Revision
SC	SC	MK	MK	16/02/2024	TMZ220001-1 - 100 - 4OF4	01	00
Signature	Signature	Signature	Signature	Scale(s)			
SC	SC	MK	MK	1:200@A1			