
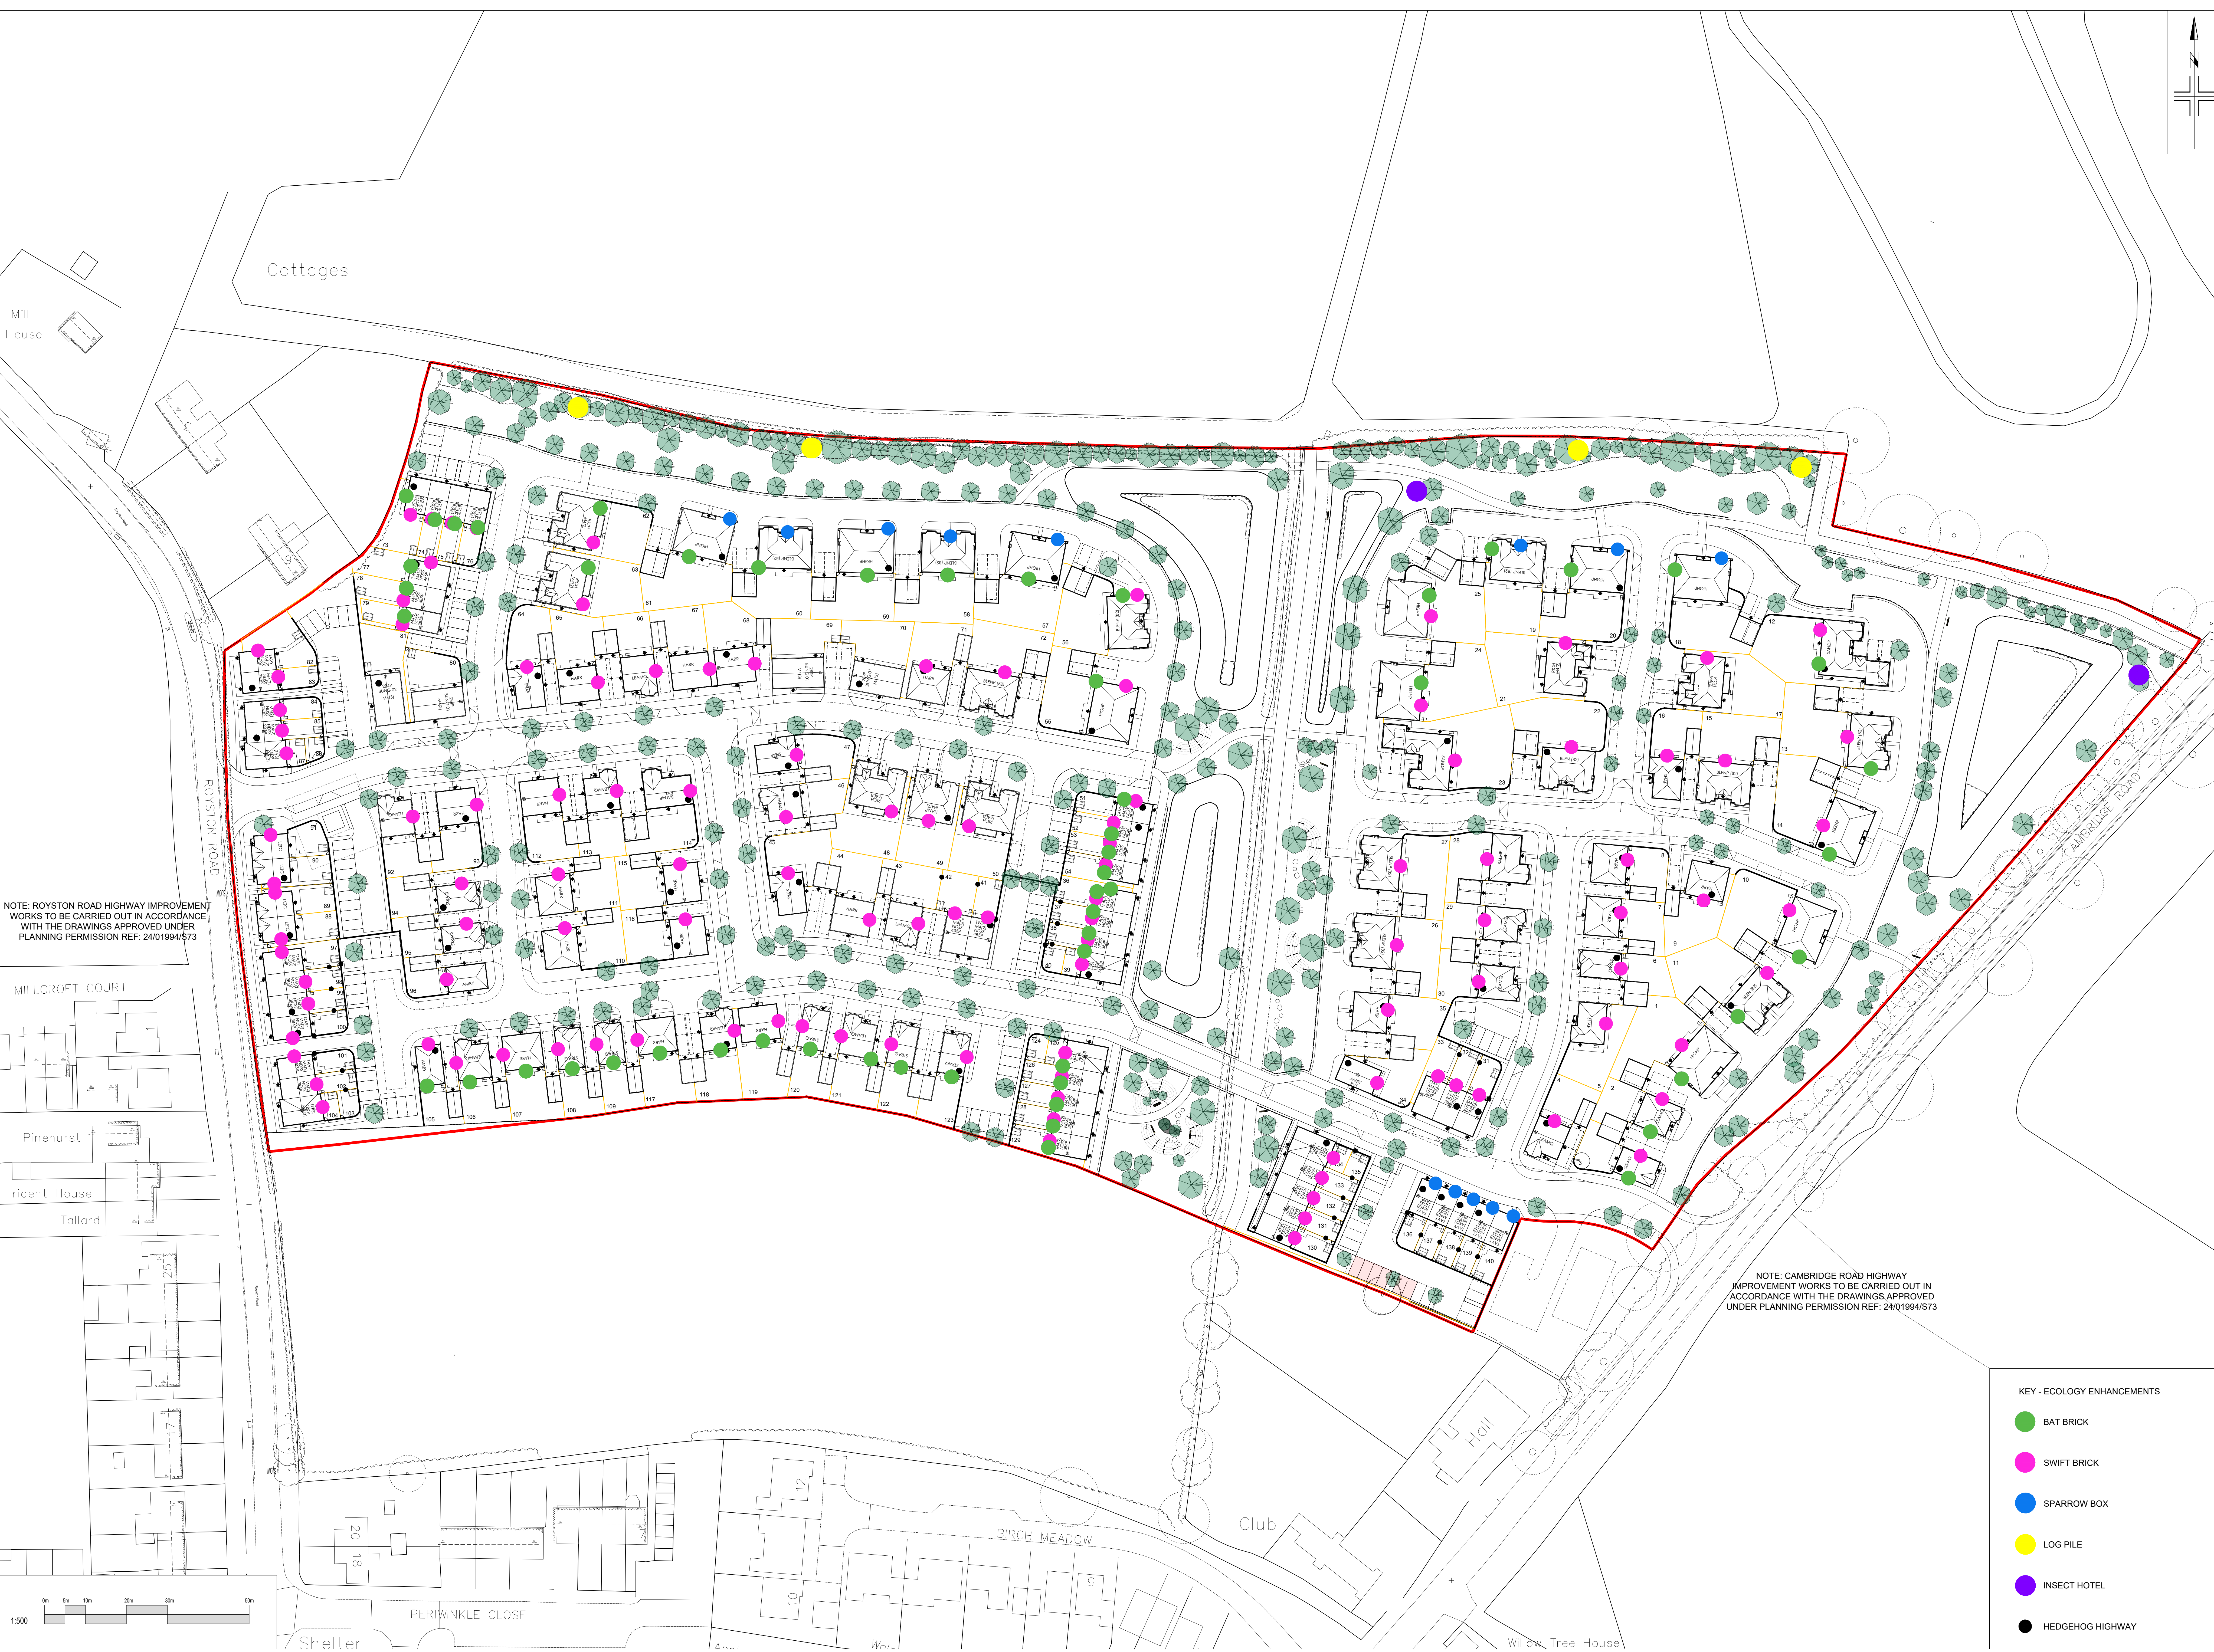


NOTES:

Boxes predominantly to face east and be positioned at least 3-4m above ground

Integrated bricks positioned in the gable ends close to the roof verge or inserted tightly beneath eaves into walls which back onto cold voids

For plots with hipped roofs, integrated bricks will be installed as high as possible below soffit level

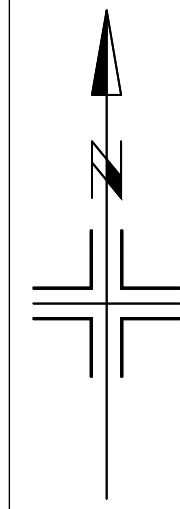

NOTE: ROYSTON ROAD HIGHWAY IMPROVEMENT WORKS TO BE CARRIED OUT IN ACCORDANCE WITH THE DRAWINGS APPROVED UNDER PLANNING PERMISSION REF: 24/01994/S73

NOTE: CAMBRIDGE ROAD HIGHWAY IMPROVEMENT WORKS TO BE CARRIED OUT IN ACCORDANCE WITH THE DRAWINGS APPROVED UNDER PLANNING PERMISSION REF: 24/01994/S73

KEY - ECOLOGY ENHANCEMENTS

- BAT BRICK
- SWIFT BRICK
- SPARROW BOX
- LOG PILE
- INSECT HOTEL
- HEDGEHOG HIGHWAY

Author	28.09.2024	Supervise boxes changed to be added to north and northeast facing elevations	CH
Revised	Date	Amendment	Issue
Development	Barkway		
Location	Royston Road		
Marketing Name	Birch Way Fields		
Drawing Title	Ecological Enhancement Plan		
Drawing Number	1877-22-02-5000		
Revision	A	Issue 01 of 01	1:500
Drawn By	CH	Date Started	Aug 2024
Checked by		Date	

REDROW

Redrow Homes South Midlands

Redrow Homes, 6 Waterside Way, The Limes, Northampton, NN4 7JD
Tel: 01603 800000 Web: www.redrow.co.uk

Legal Disclaimer: This Report has been designed after due consideration of our General & Conditions of Sale