


DO NOT SCALE OFF THIS DRAWING

NOTES

1. The contractor is responsible for verifying all site & setting out dimensions before commencing work.
2. This drawing is to be read in conjunction with all relevant Architectural and M&E drawings.
3. All dimensions in meters unless stated otherwise.

Key:	
—	Site Boundary
—	Max 150 Gravel Board
—	Max 300 Gravel Board
—	Max 450 Gravel Board
—	Retaining Wall
—	Boundary Retaining Wall
—	Extra Facing Brickwork with number of brick courses below usual DPC Level (FFL -150)
—	Double DPC with number of brick courses below usual DPC Level (FFL -150)
—	Tanking with number of brick courses above usual DPC Level (FFL -150)
—	Proposed Step in FFL
—	Proposed Step
—	Major Levels Contour
—	Minor Levels Contour
—	Existing Topographical Survey Level
x	Proposed Spot Level
—	Proposed Gradient
—	Finished Floor Level

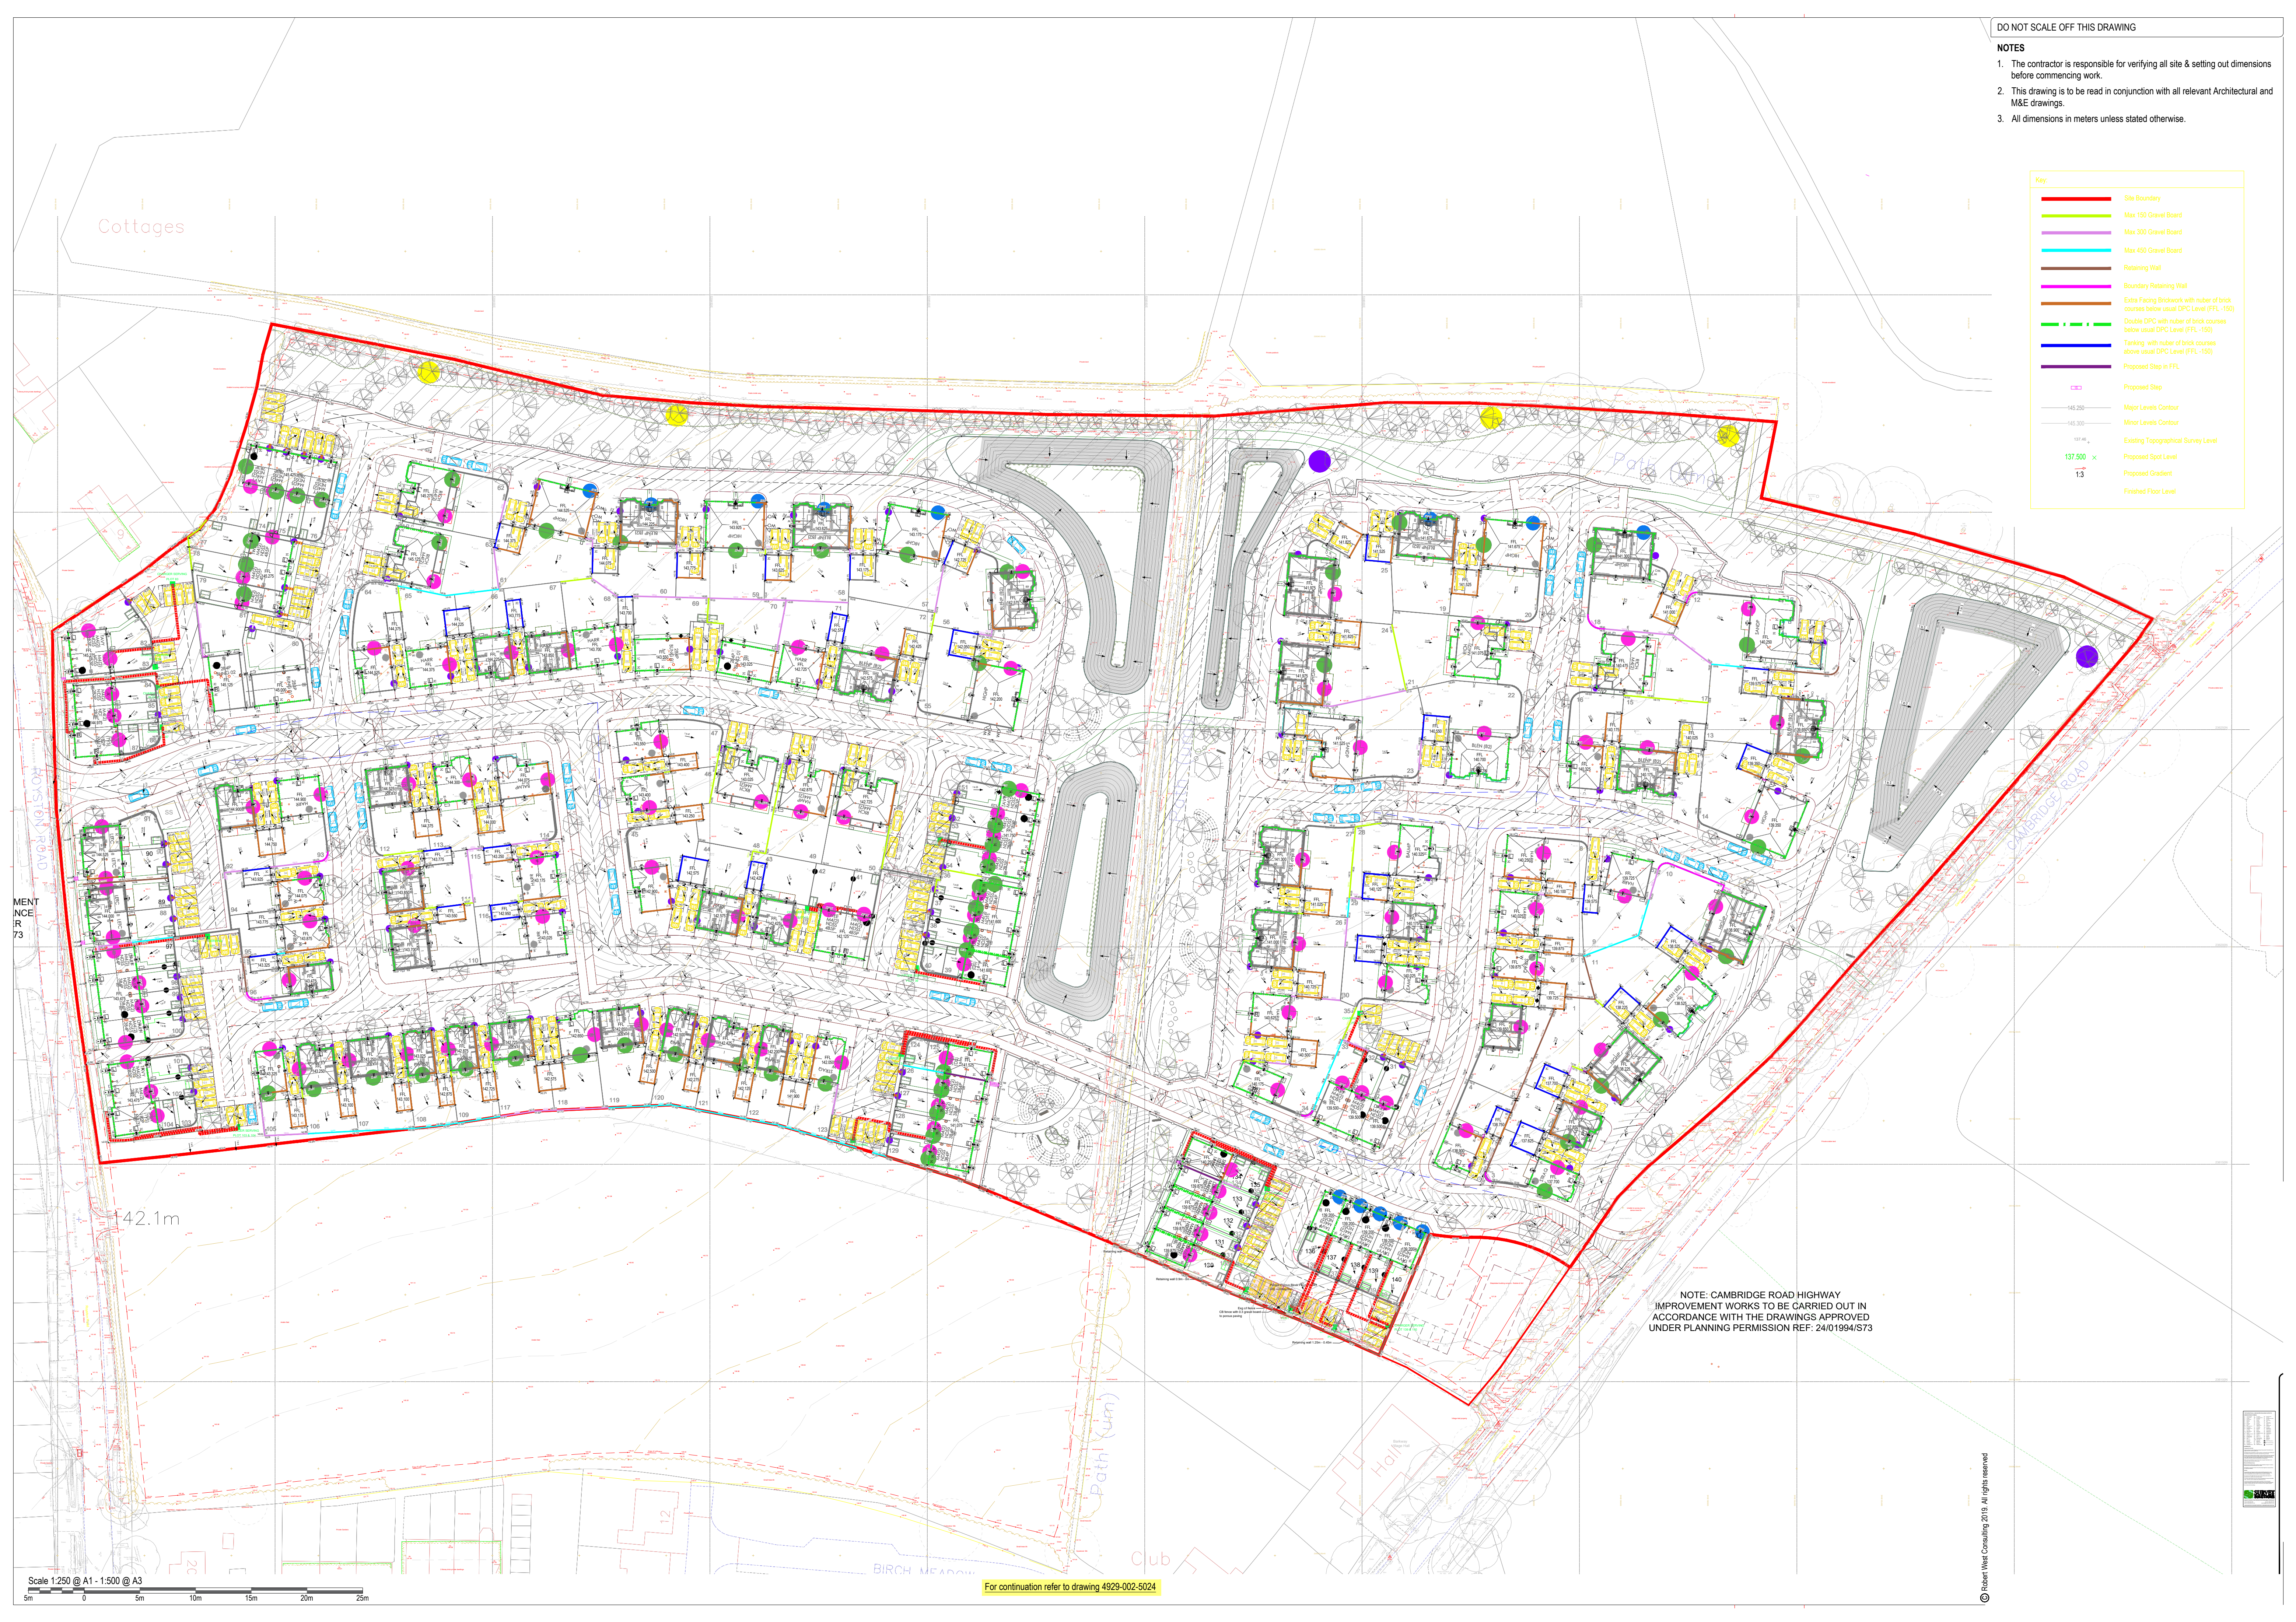

MENT
NCE
R
73

Scale 1:250 @ A1 - 1:500 @ A3
5m 0 5m 10m 15m 20m 25m

For continuation refer to drawing 4929-002-5024