


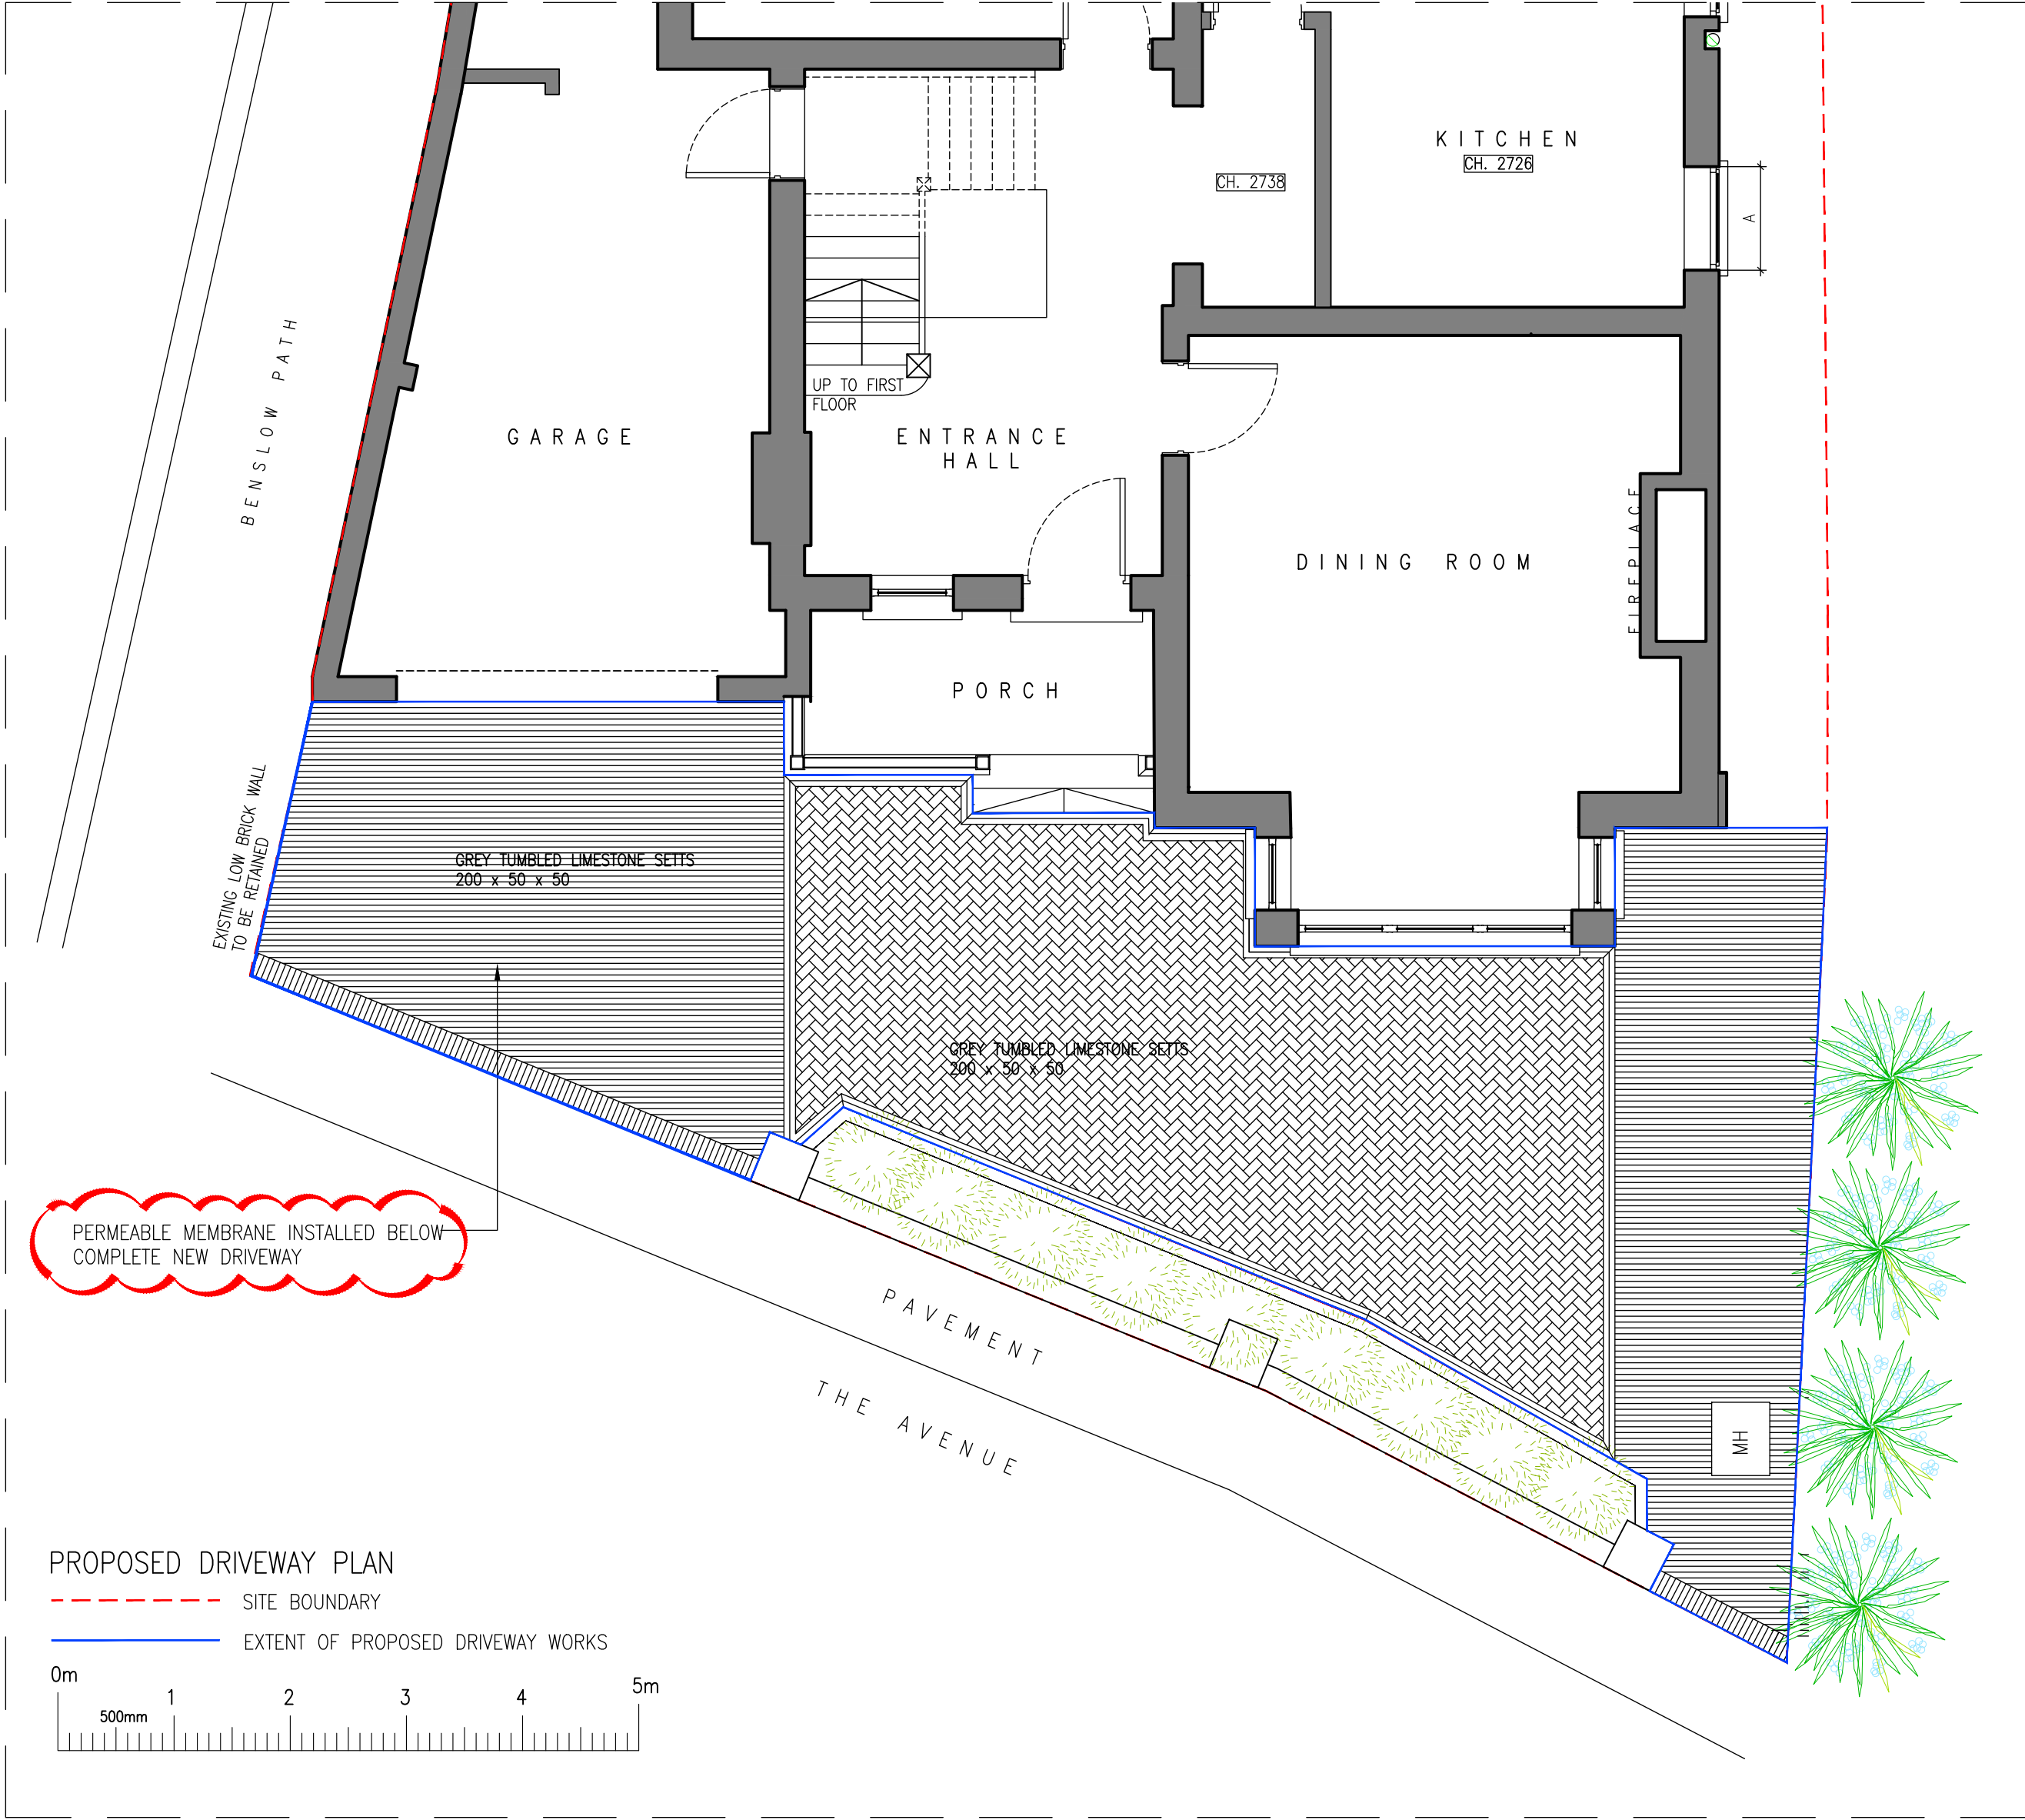

C	14/05/26	REVISION CLOUDED	VP
B	12/05/26	ACO DRAIN ADDED	VP
A	23/03/26	ISSUED FOR PLANNING CONSENT	VP

REV.	DATE	PURPOSE	DRAWN
CLIENT	THE AVENUE		
PROJECT	HOUSE REFURBISHMENT		
TITLE	PROPOSED DRIVEWAY LAYOUT		

REVISION	DWG No.	SKK3059/102	SCALE	1:50@ A1
C	DATE	MAR 26	DRAWN	VP
			CHECKED	APF



INTERIOR, ARCHITECTURAL & RETAIL DESIGN

NEW MEAD BARNY
WICKHAM HALL
HADHAM ROAD
BISHOP'S STORTFORD
CM23 1JG
Tel: 02031 502247
www.senkenken.com