


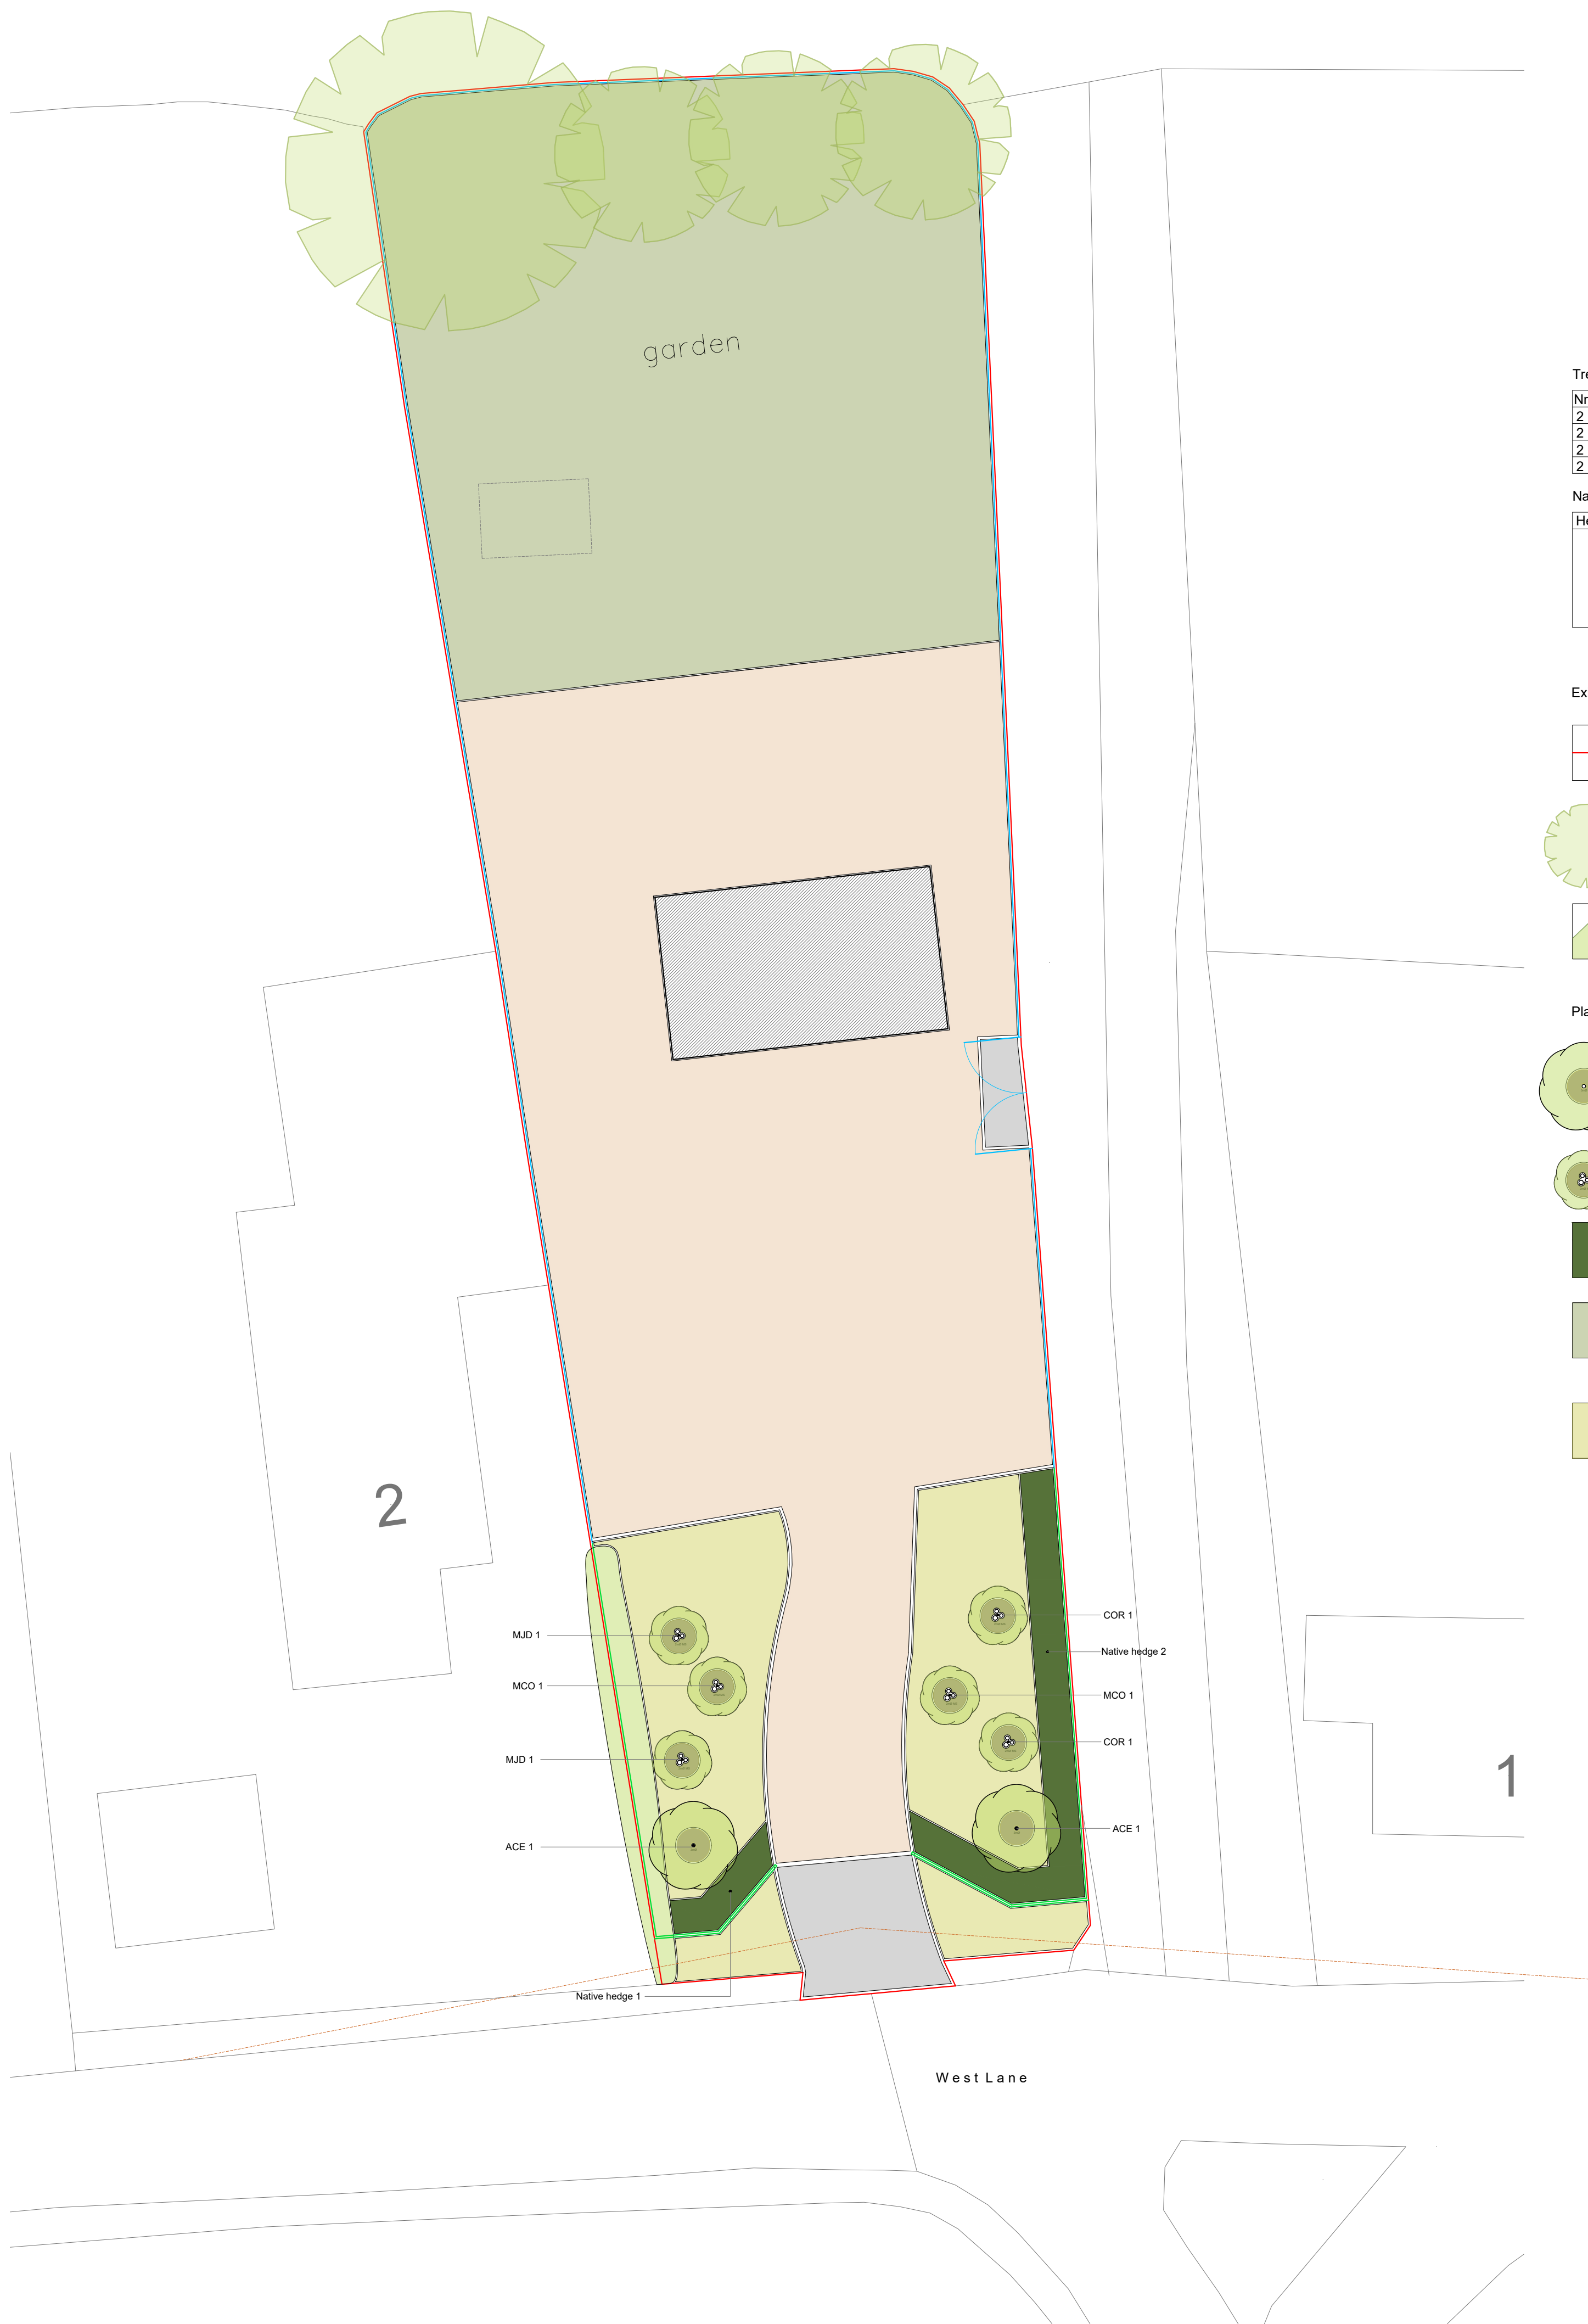

Tree Schedule

| Nr | Abbr | Species                     | Form | Girth   | Height | Root | RB Size | Staking |
|----|------|-----------------------------|------|---------|--------|------|---------|---------|
| 2  | ACE  | Acer campestre              | EHS  | 14-16cm | 3.5-4m | RB/C | 60cm    | Double  |
| 2  | COR  | Corylus avellana multi stem | MS   |         | 2-2.5m | RB/C | 40cm    | Single  |
| 2  | MCO  | Malus Cox's Orange Pippin   | MS   |         | 2-2.5m | RB/C | 40cm    | Single  |
| 2  | MJD  | Malus John Downie           | MS   |         | 2-2.5m | RB/C | 40cm    | Single  |

Native Hedge Schedule

| Hedge | 1  | 2  | %  | Species            | Common Name    | Height | Age | Root | Nr per M |
|-------|----|----|----|--------------------|----------------|--------|-----|------|----------|
|       | 14 | 66 | 50 | Crataegus monogyna | Hawthorn       | 60-80  | 1+1 | BR   | 5        |
|       | 5  | 27 | 20 | Corylus avellana   | Hazel          | 60-80  | 1+1 | BR   | 5        |
|       | 2  | 13 | 10 | Cornus sanguinea   | Dogwood        | 40-60  | 1+1 | BR   | 5        |
|       | 2  | 13 | 10 | Sambucus nigra     | Elderflower    | 40-60  | 1+1 | BR   | 5        |
|       | 1  | 7  | 5  | Viburnum opulus    | Guelder Rose   | 20-40  | 1+0 | BR   | 5        |
|       | 1  | 7  | 5  | Viburnum lantana   | Wayfaring Tree | 20-40  | 1+0 | BR   | 5        |

Existing Landscape

- Application/Site Boundary
- Existing trees to remain - see tree consultants information
- Existing hedging to remain

Planting & Soft Landscaping

- New tree - See planting schedule and planning notes
- New multistem tree - See planting schedule and planning notes
- Native hedge - See planting schedule and planning notes
- Amenity mown grass area:  
Typical sown seed mixture for turf:  
25% Dwarf Perennial Ryegrass  
30% Slender Creeping Red Fescue  
45% Strong Creeping Red Fescue
- Front garden bee lawn mixture  
John Chambers Pro Basic 20-80% Grass  
Seed Wildflower Mix

Product Code: 130JC4127-pro (or similar)


Low Maintenance Grass Seed,  
Salad burnet - Sanguisorba minor  
White campion - Silene latifolia  
Wild carrot - Daucus carota  
Common knapweed - Centaurea nigra  
Lady's bedstraw - Galium verum  
Oxeye daisy - Leucanthemum vulgare  
Birds-foot trefoil - Lotus corniculatus  
Black medick - Medicago lupulina  
Ribwort plantain - Plantago lanceolata  
Yellow rattle - Rhinanthus minor  
Selfheal - Prunella vulgaris  
Meadow buttercup - Ranunculus acris  
Kidney vetch - Anthyllis vulneraria  
Common sorrel - Rumex acetosa  
Red campion - Silene dioica

Hard Landscaping & Surfaces

- Gravel - see architects drawing for details
- Tarmac driveway - see architects drawing for details
- Concrete slab for static structure - see architects drawing for details
- Visibility splay - see architects details

Boundary Treatments

- 1.8m high close board fence and gates
- 1.2m high post and rail fence

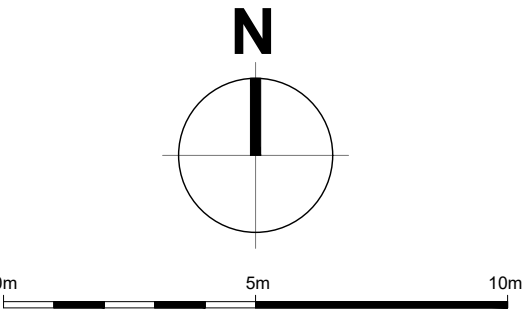

Notes:  
See planning notes on separate page

CCWLD permission of use granted to the client, their agents and LPA only

| Rev                                                                                           | Date | Note |
|-----------------------------------------------------------------------------------------------|------|------|
| Status: FOR PLANNING SUBMISSION<br>NOT FOR CONSTRUCTION<br>Do not dimension from this drawing |      |      |
| Client: Mr H Doyle                                                                            |      |      |
| Project: Land To The East Of 2 West Lane<br>Pirton Hertfordshire SG5 3RA                      |      |      |
| Title: Proposed Landscaping Arrangements                                                      |      |      |
| Dwg Nr: CWLD-HD-2628-01                                                                       | Rev  |      |
| Scale (@A1):1:100                                                                             |      |      |
| Date: 14.08.26                                                                                |      |      |
| Clive Newson Landscape Design<br>www.clivearwicklandscapedesign.co.uk                         |      |      |