

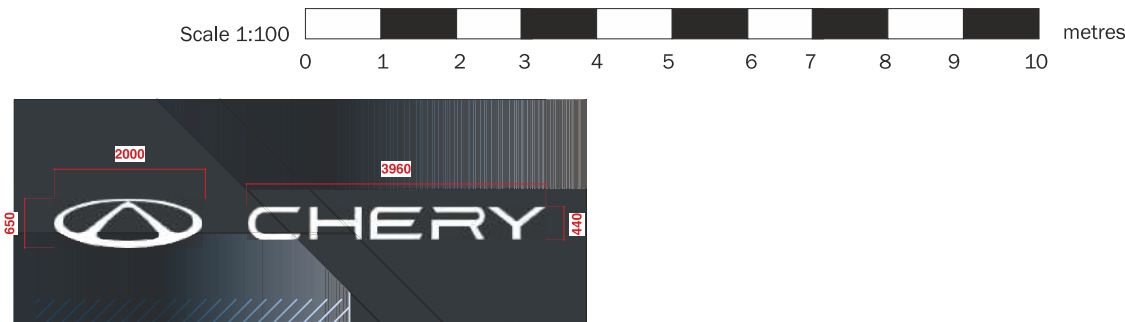
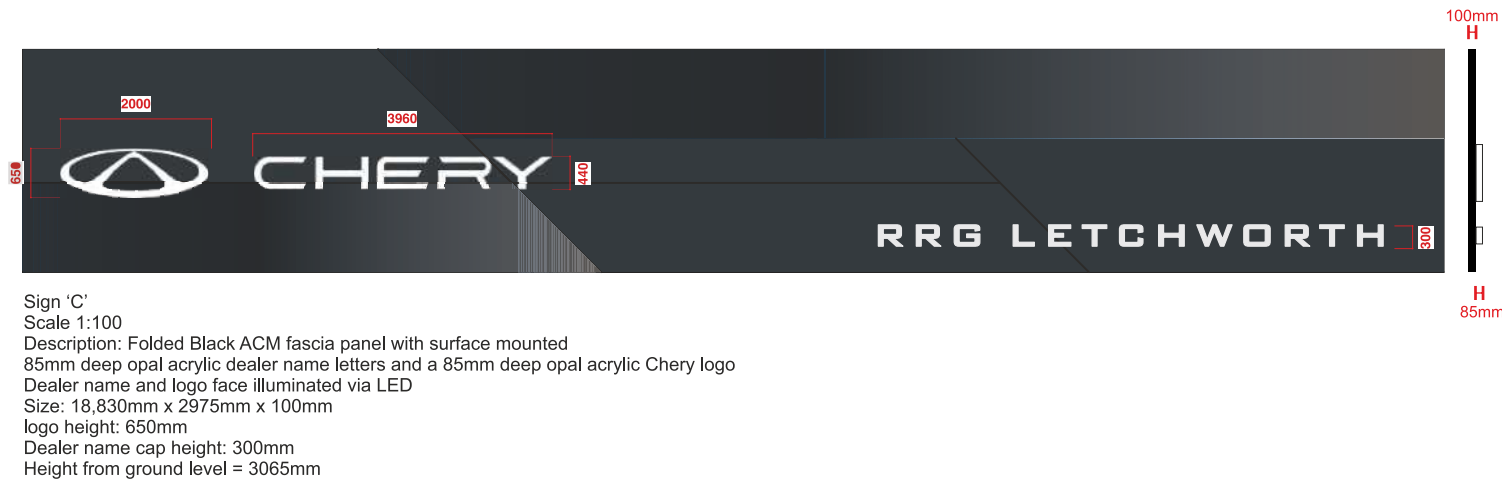
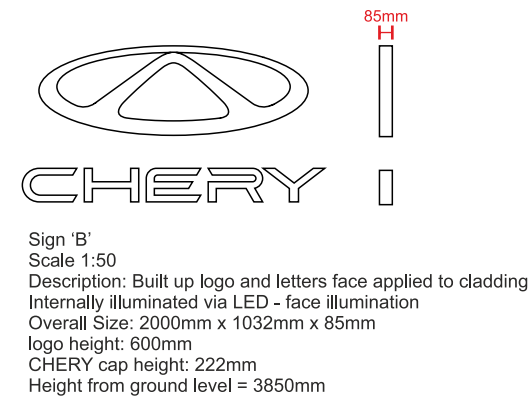


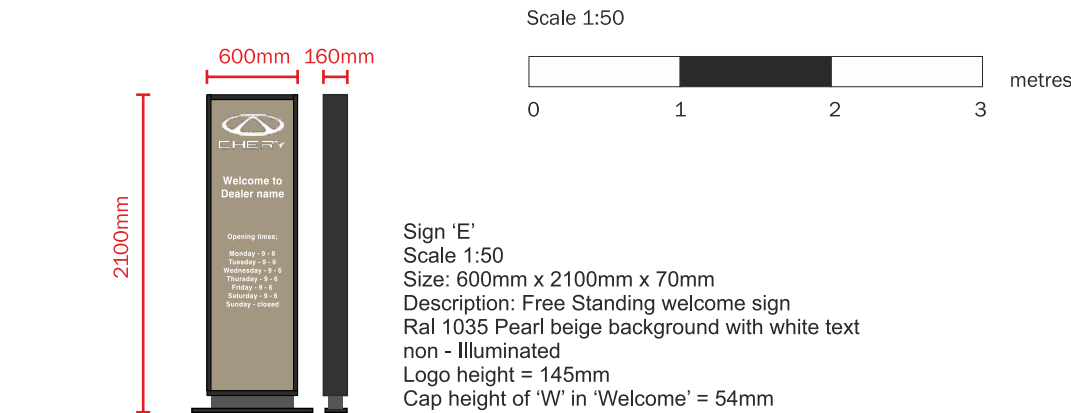

COLOUR SPECIFICATION

- Black RAL 9005 Gloss
- Black RAL 9005 Matt
- White

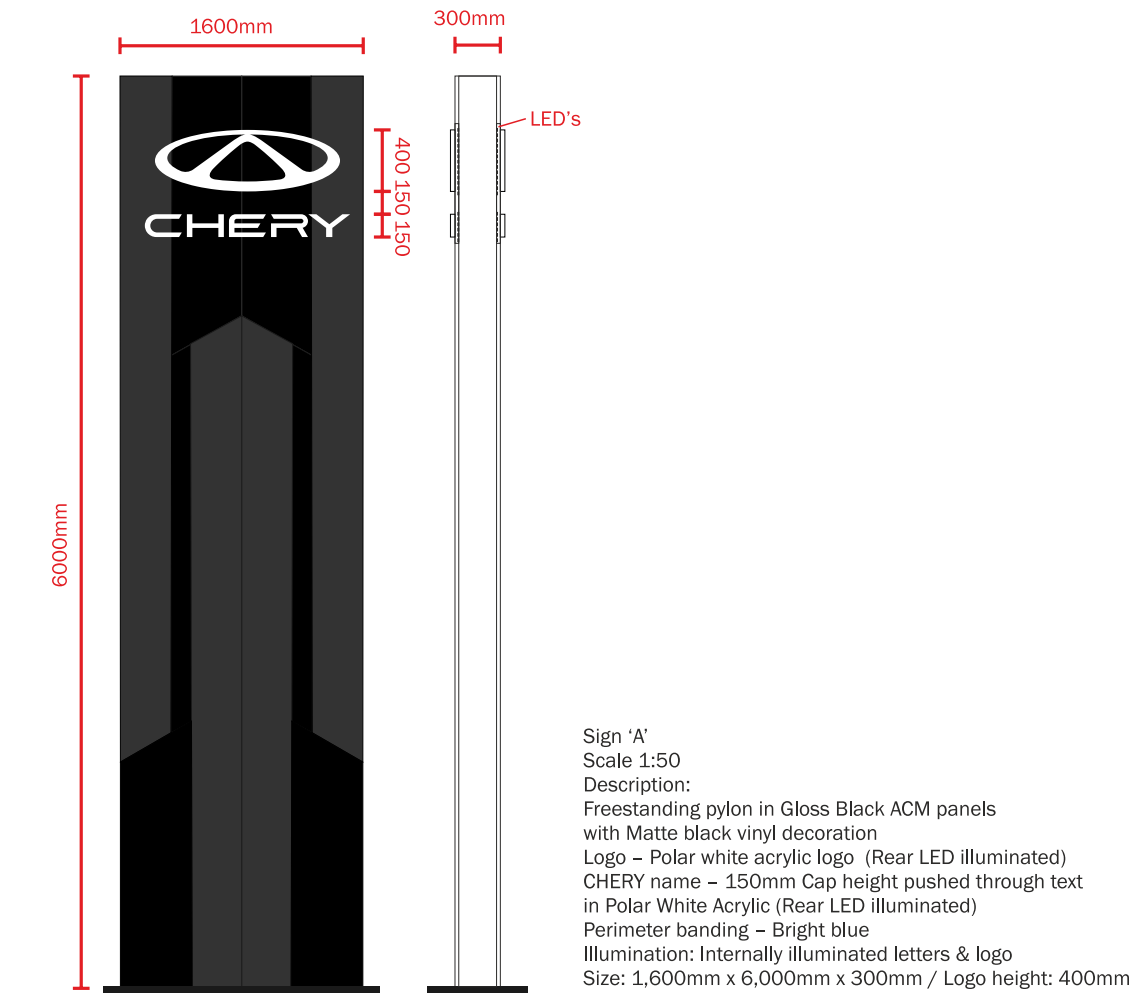

Sign Specialists

Contact details

19 Oxleasow Road,
East Moons Moat,
Redditch,
B98 0RE

T : 01527 504 250
F : 01527 504 251
W: www.sign-specialists.co.uk
E : enquiries@sign-specialists.co.uk



ISO Approved

Rev dates

B) -
C) -
D) -
E) -
F) -

Customer - Chery - RRG
Location - Letchworth
Date drawn - 28.07.26
File Location - J:\Umdasch Storemakers Limited