


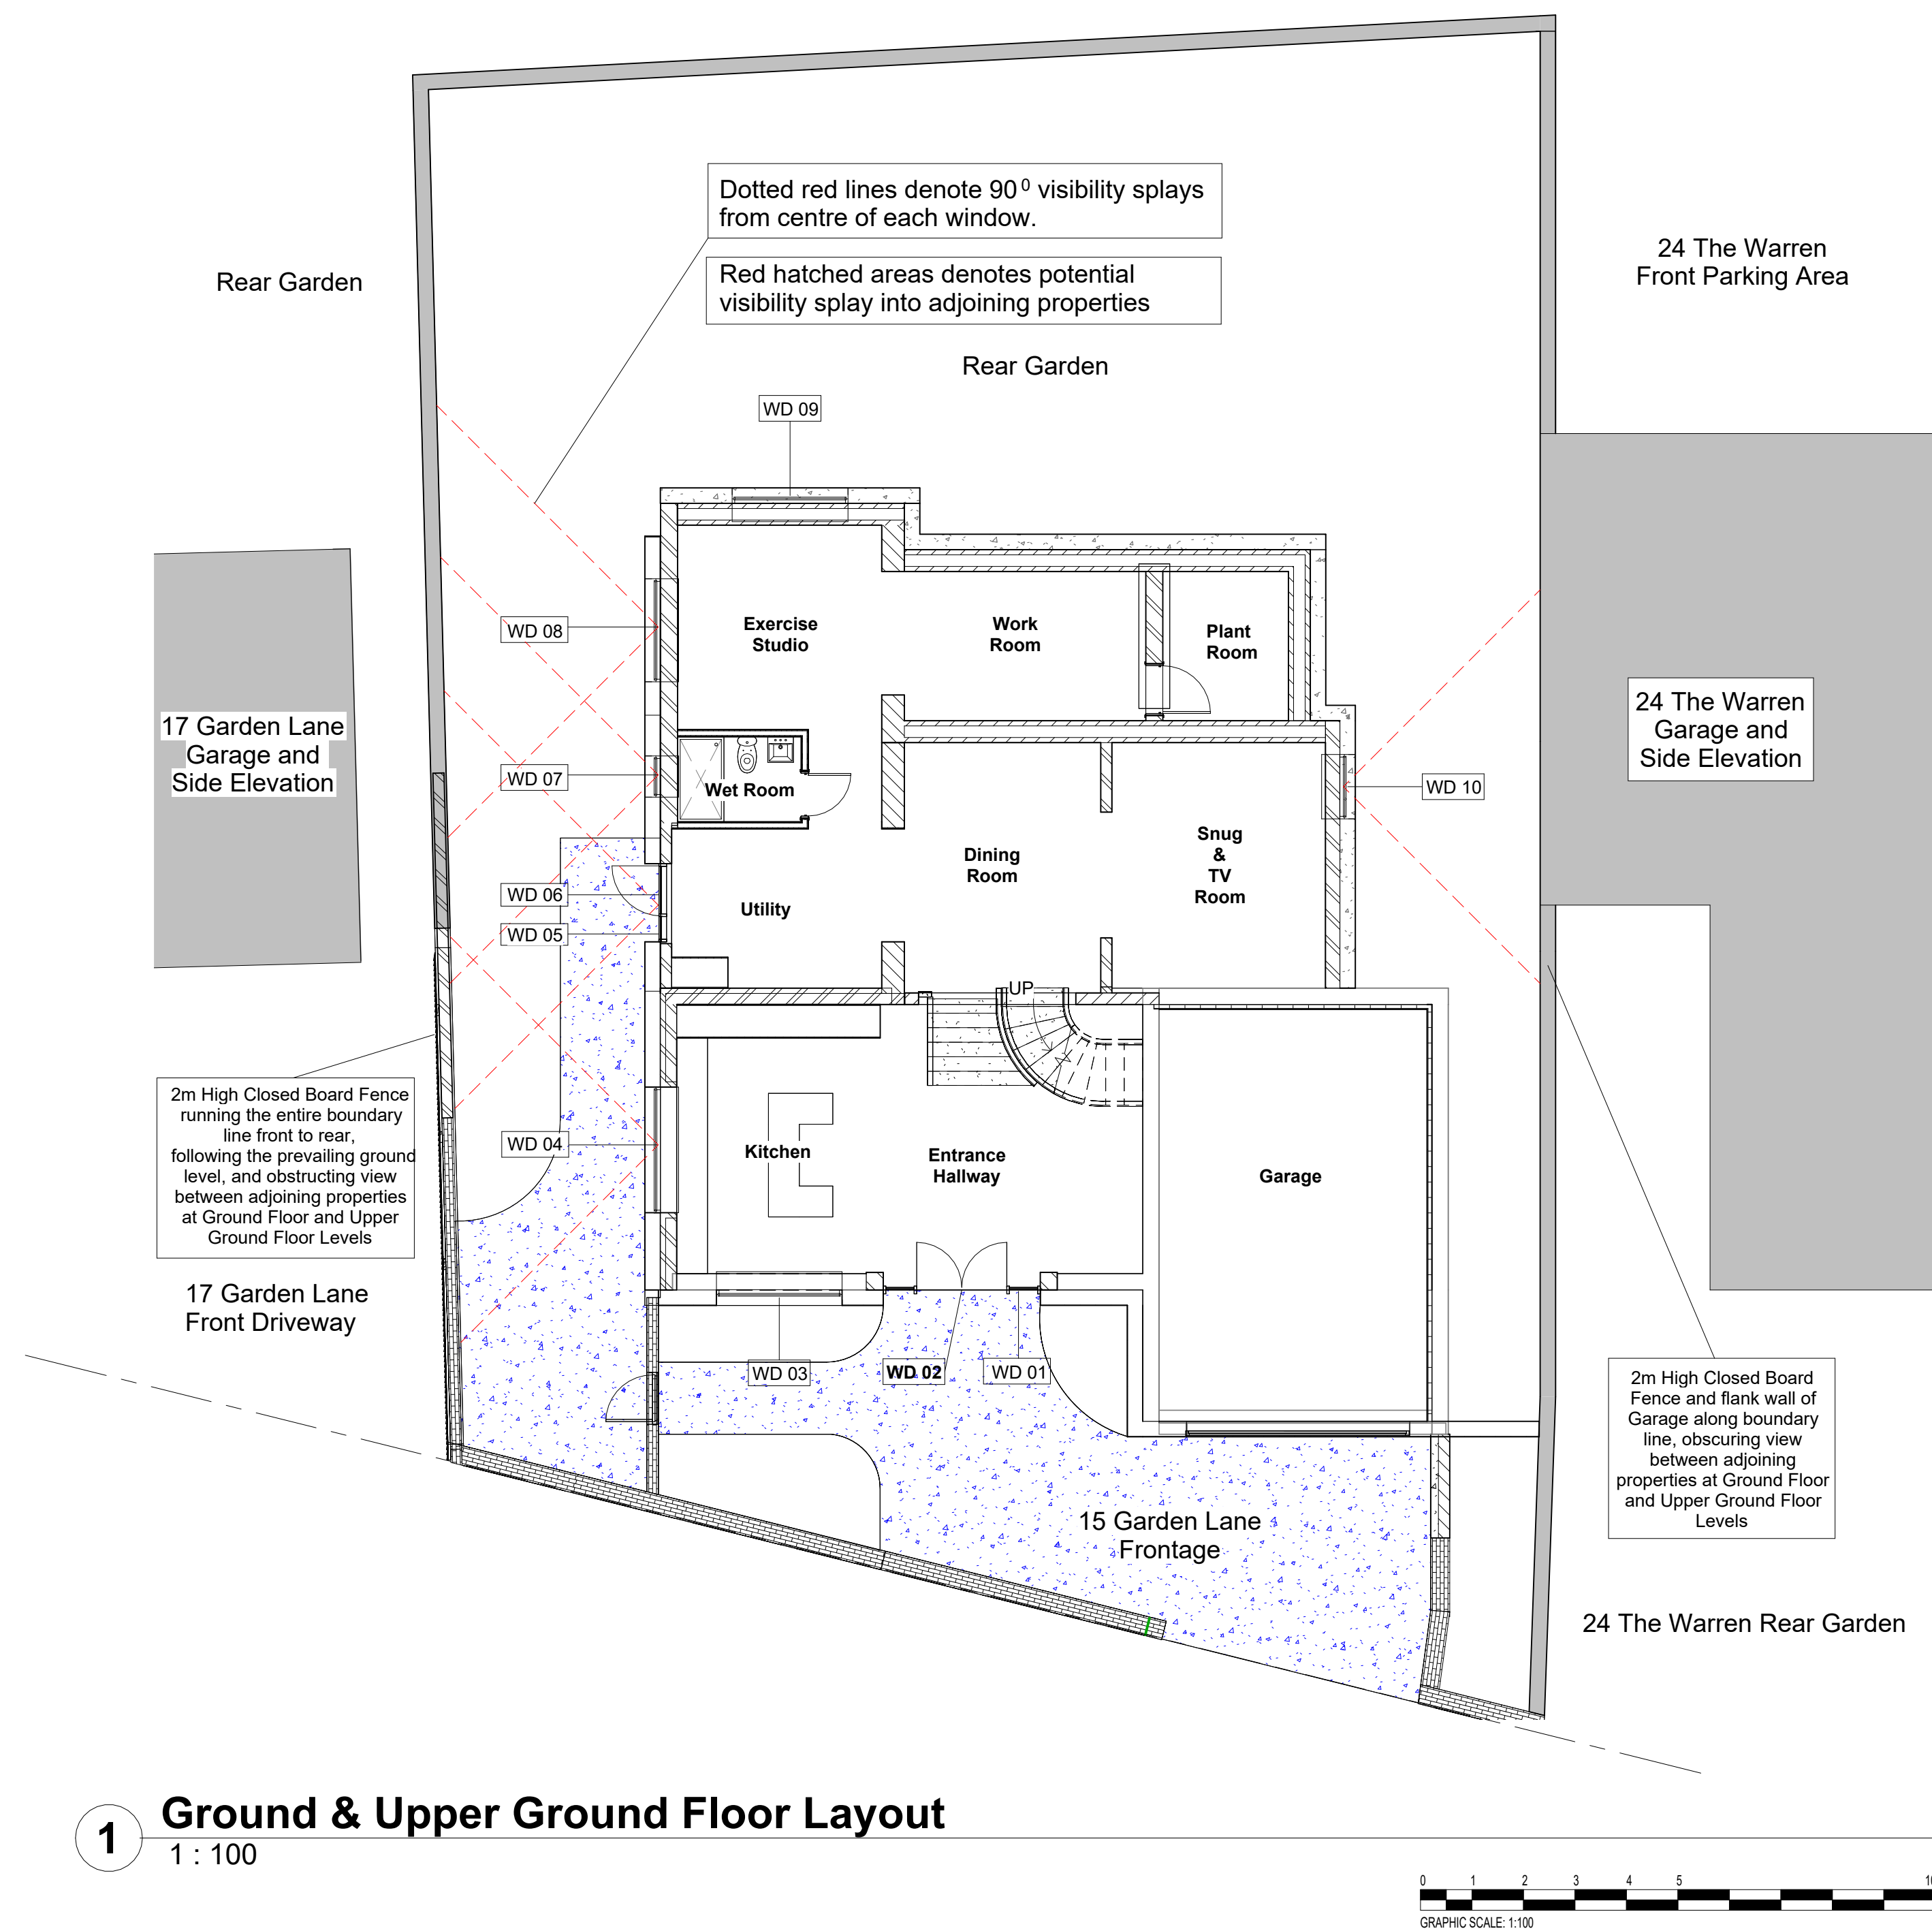

1 Ground & Upper Ground Floor Layout
1 : 100